



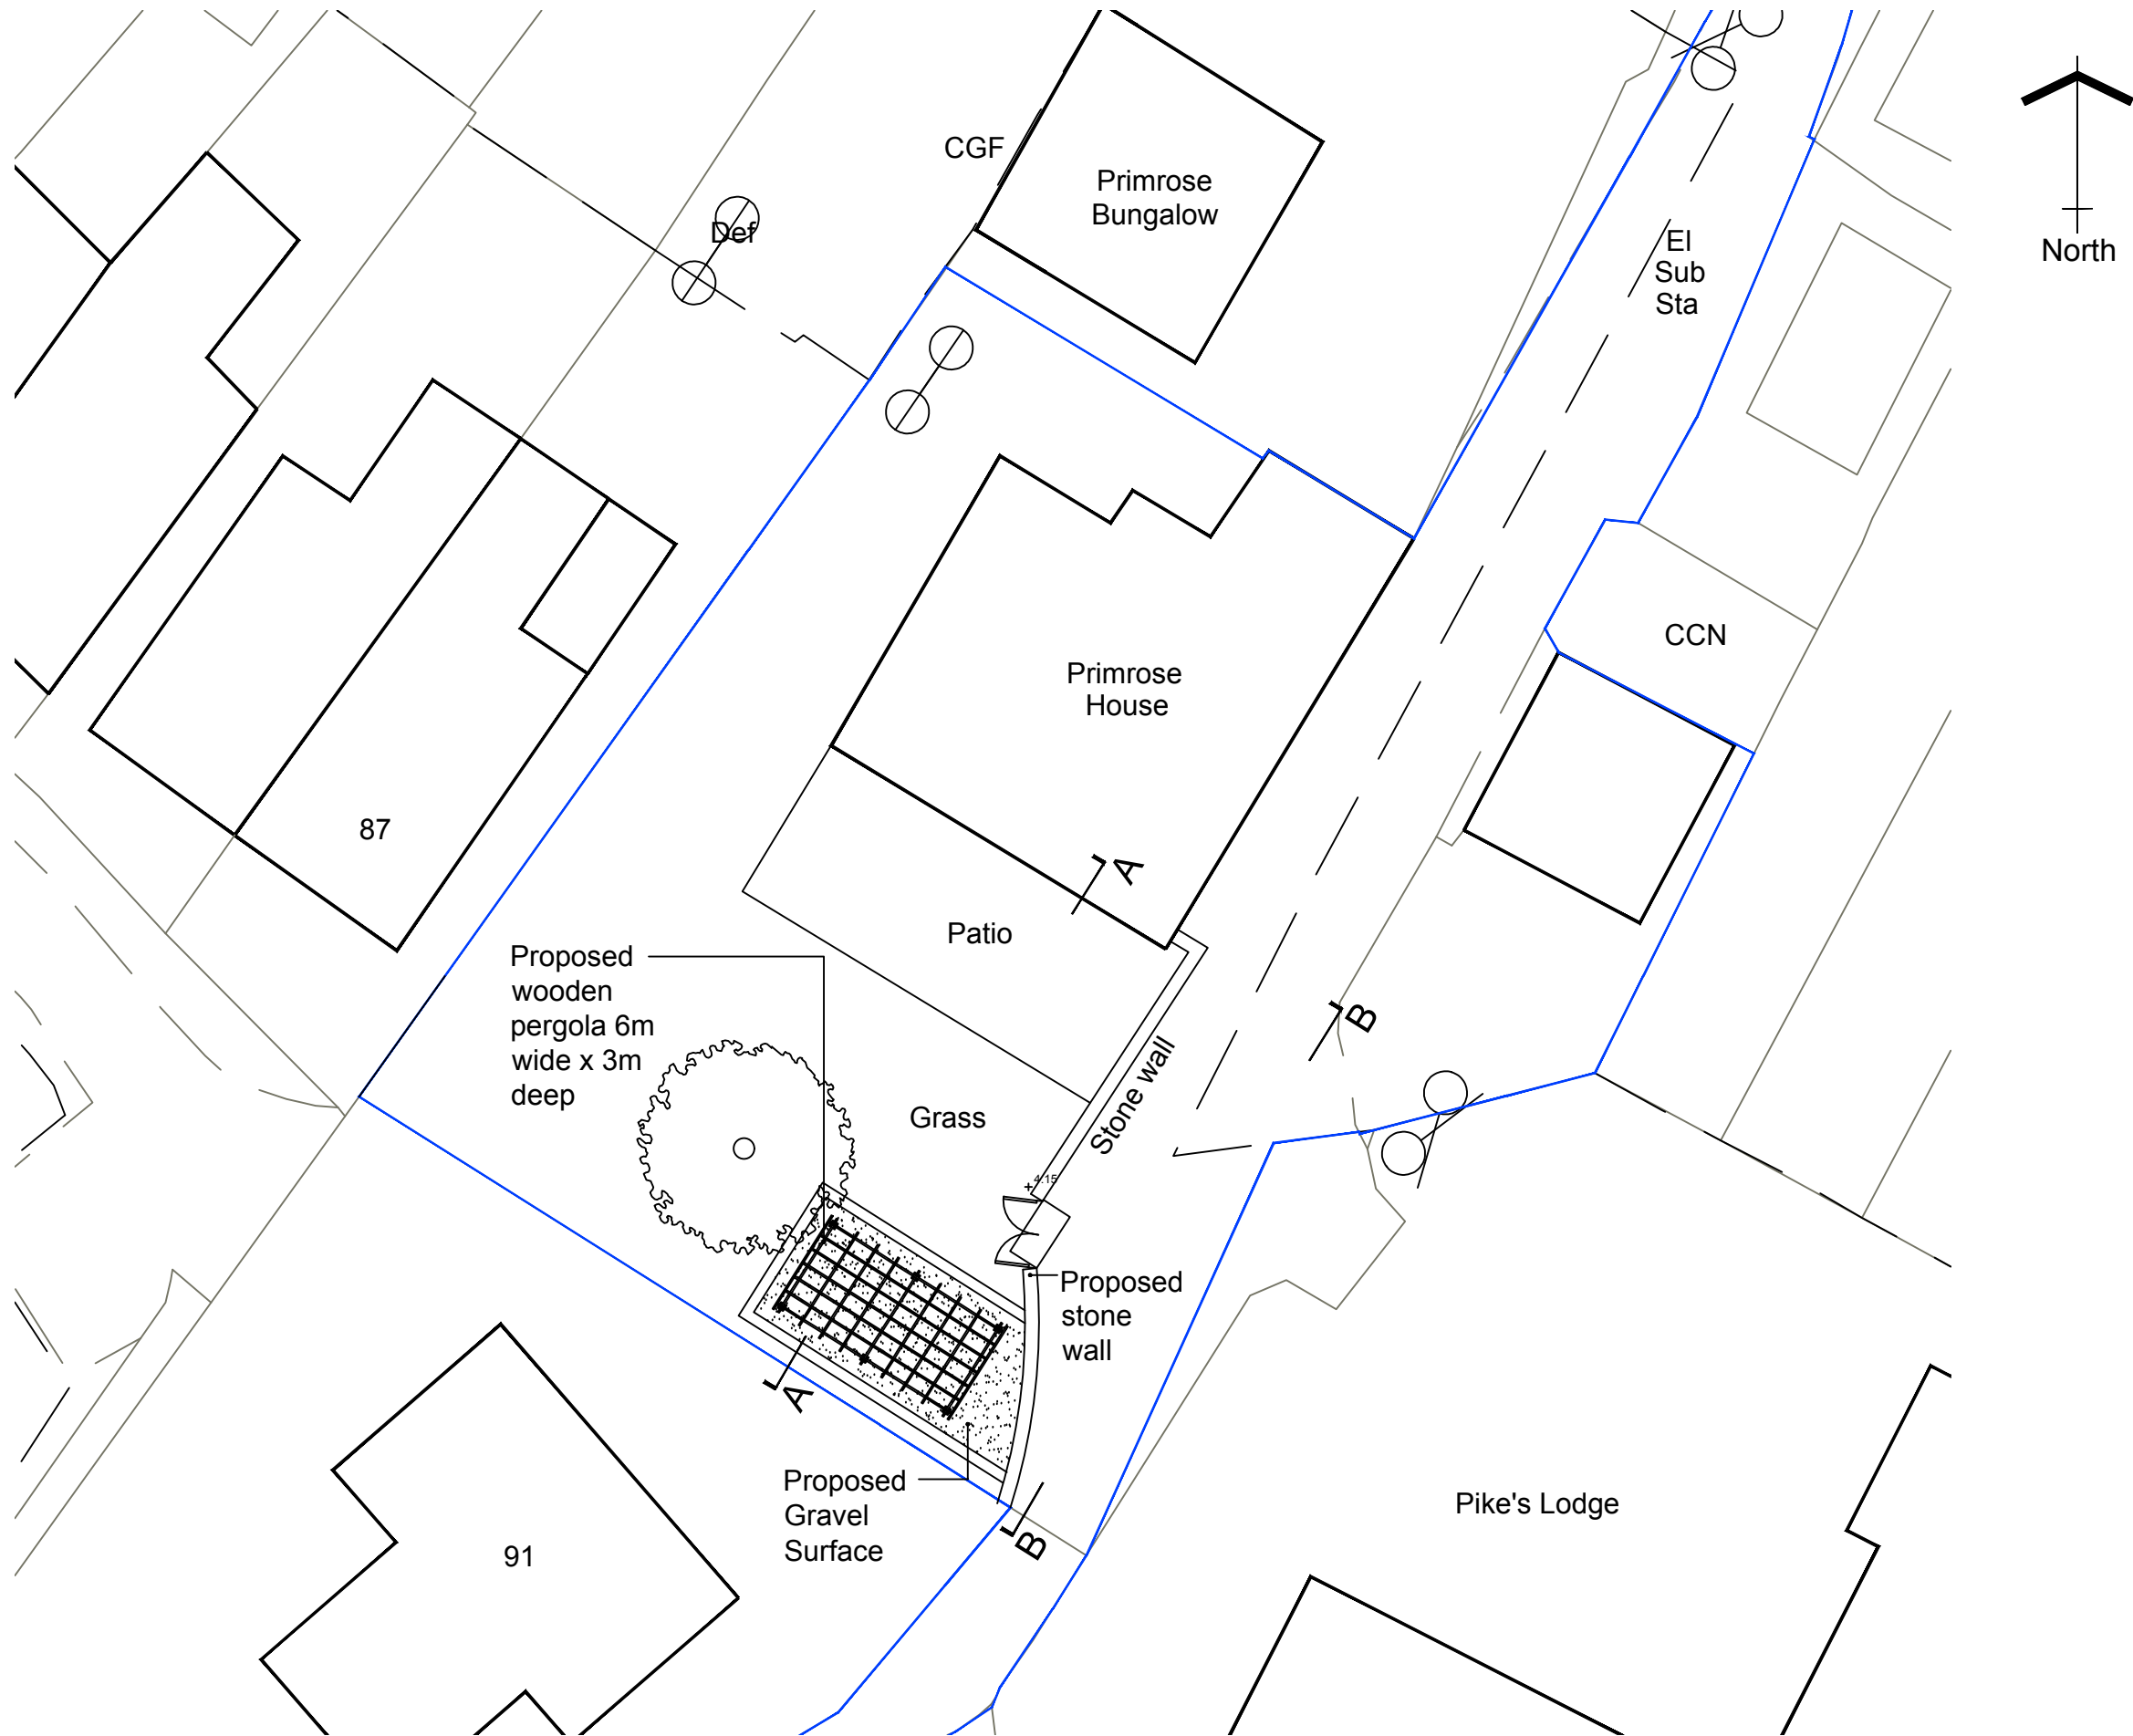

Proposed Site Plan
Scale 1:200

THIS DRAWING IS NOT TO BE COPIED OR REPRODUCED
WITHOUT THE PRIOR WRITTEN CONSENT OF PLANMART LTD.

Metric scale

 

Client:	
Mr & Mrs Jackson Primrose House, Primrose Lane, Glossop, Derbyshire, SK13 8EG	
Project:	
Proposed relocation of boundary wall, proposed hardstanding and wooden pergola to front garden	
Title:	
Proposed Site Plan	
Scale: 1:200 @ A3	
Drawn: C.K.	Date: September 2022
Project no.: 3162	Drawing no.: 3162-004

PLANMART LIMITED
9, GEORGE STREET, GLOSSOP,
DERBYSHIRE SK13 8AY.
TEL: 01457 863153