


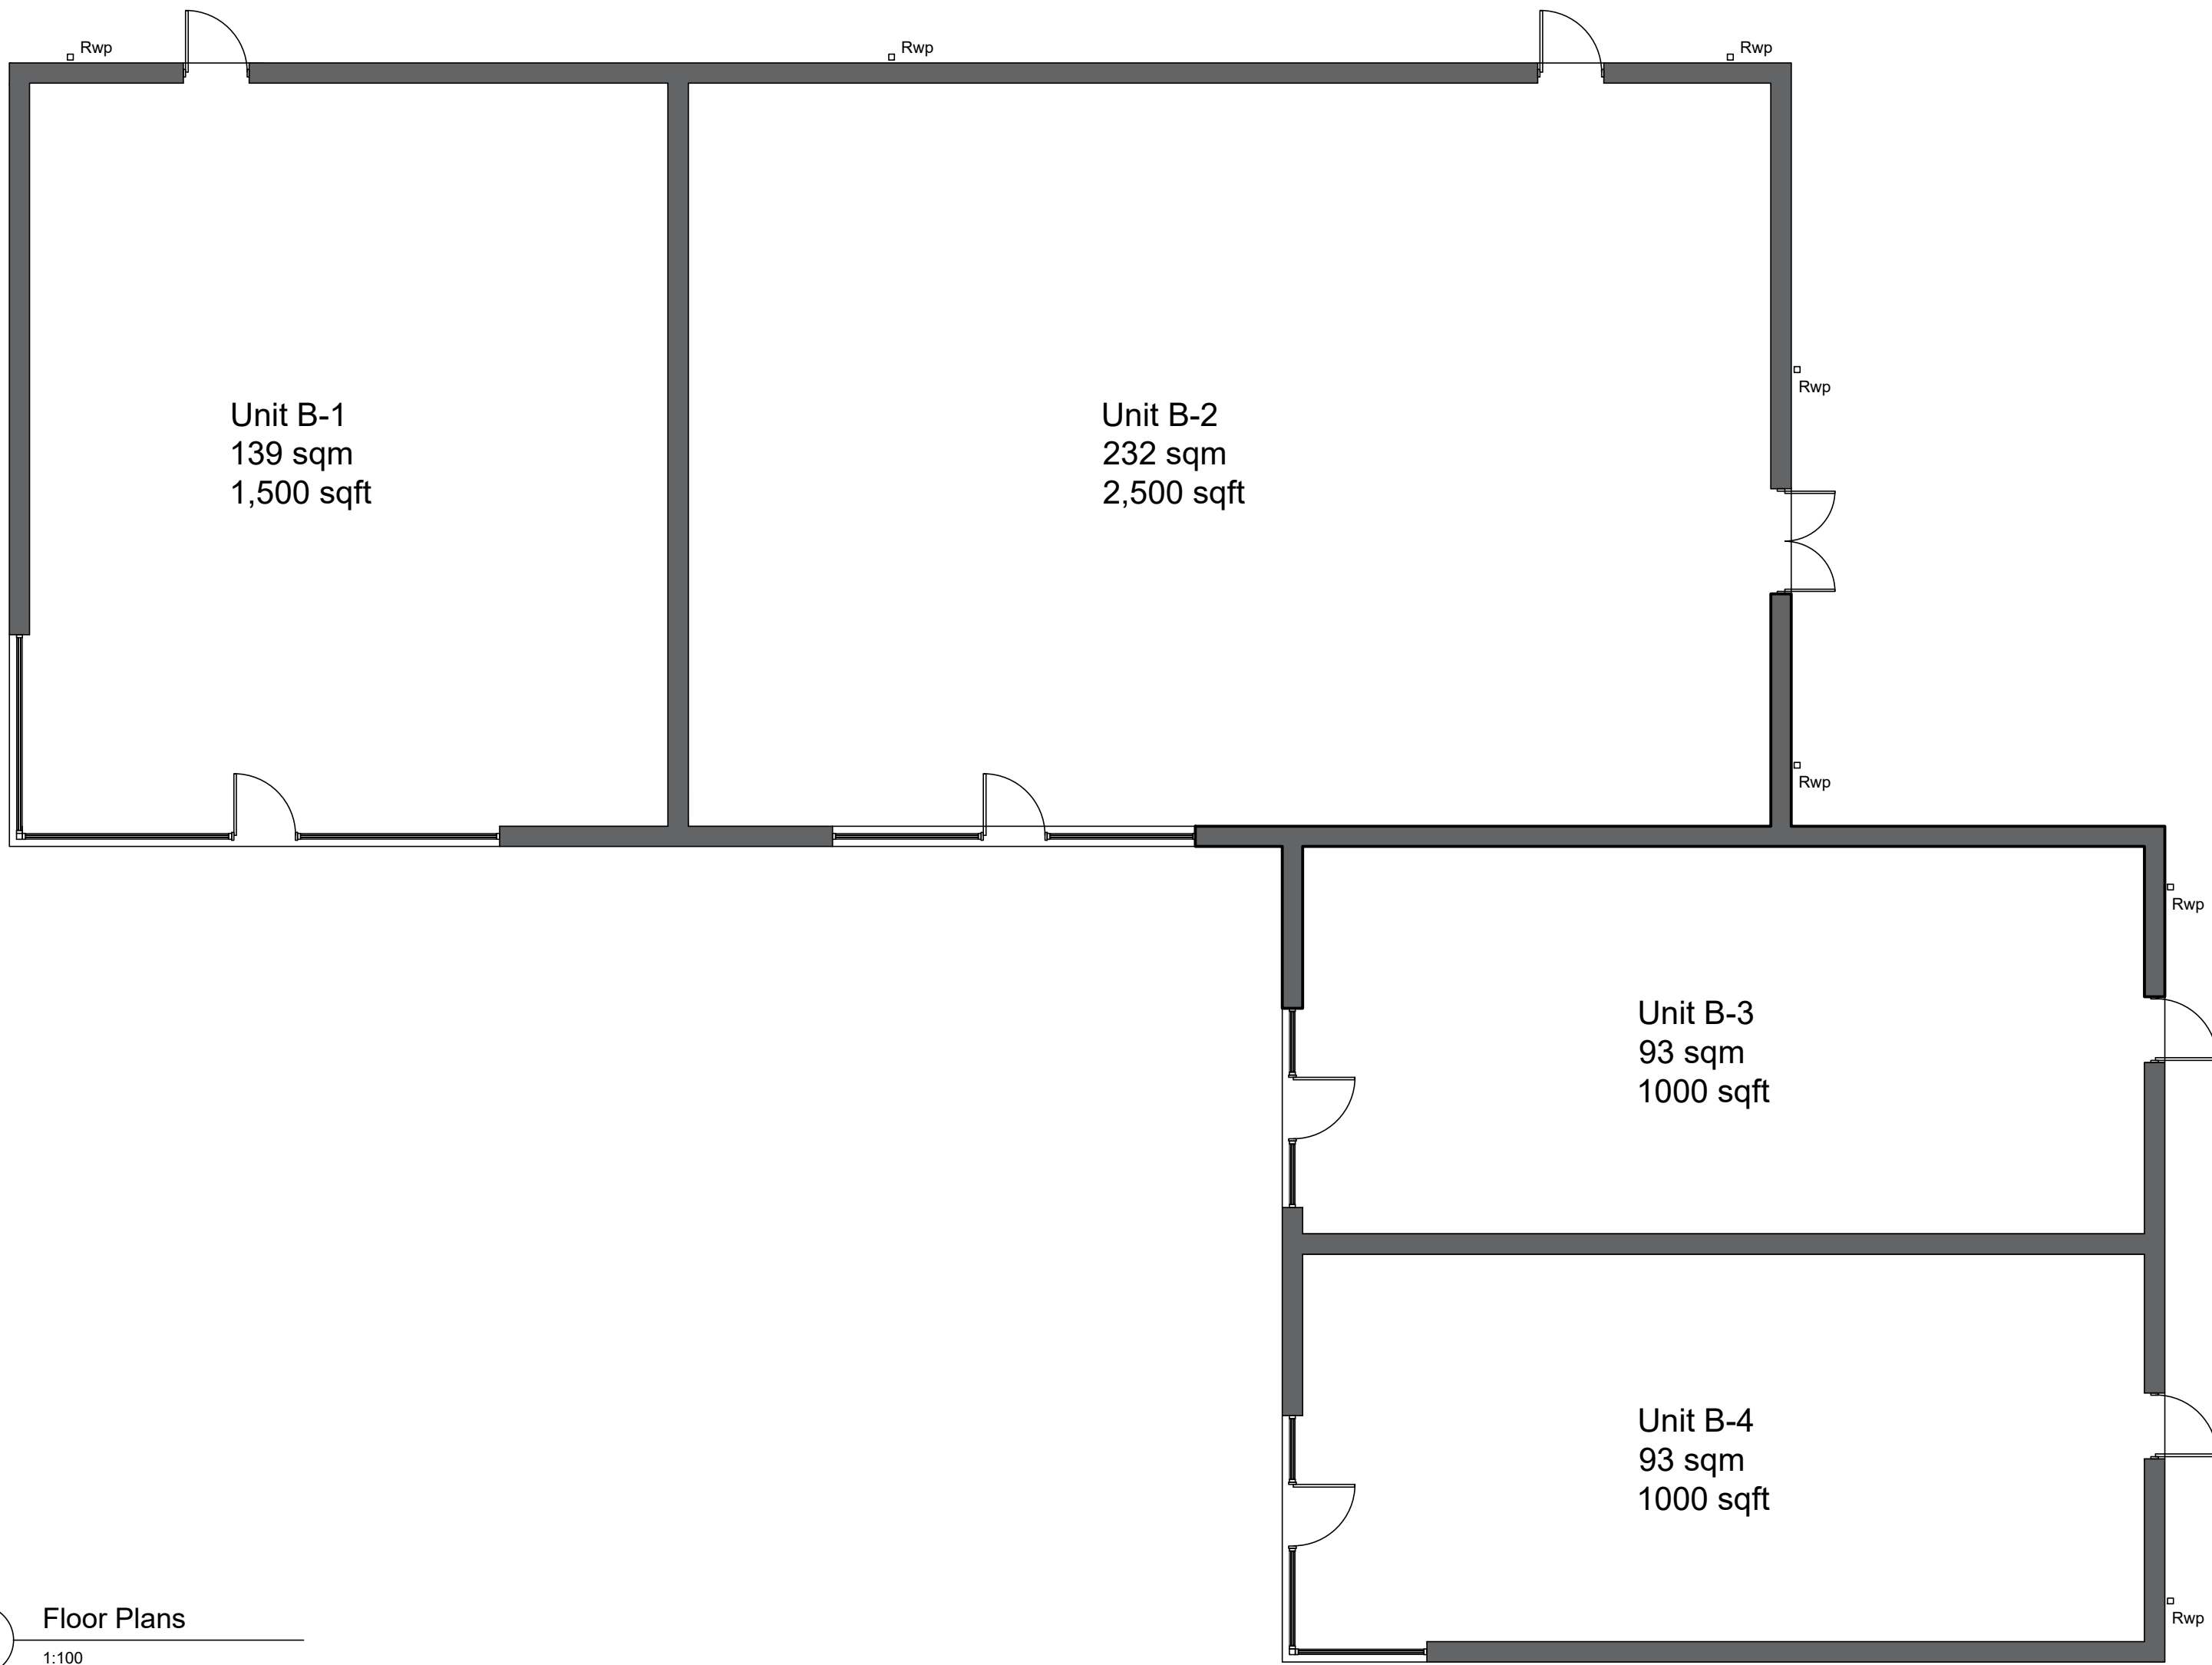

1 Floor Plans
1:100



The copyright of this drawing is vested with Corstorphine & Wright Ltd and must not be copied or reproduced without the consent of the company.

F	Roof plan removed from sheet	26.09.22	IH	CC
E	Roof plan added to sheet	09.09.22	IH	CC
D	Unit numbers added	09.05.22	IH	CC
C	Units replanned	03.05.22	IH	CC
B	Title block updated	11.03.22	IH	
A	Disclaimer removed	29.03.21	IH	
Rev	Description	Date	Drw	Chk

Client
HDD

Project
Mixed Use Development
Foxlow, Buxton
Drawing Title
Retail Unit Floor Plan

Drawing Status
Preliminary

Corstorphine & Wright

Tamworth Studio
5 Aldergate, Tamworth, B79 7DJ
01827 671 23
corstorphine-wright.com

Drawing No. 1240-220				Revision F
Drawn IH	Checked SW	Paper Size A1	Scale 1:100	Date Feb 21