


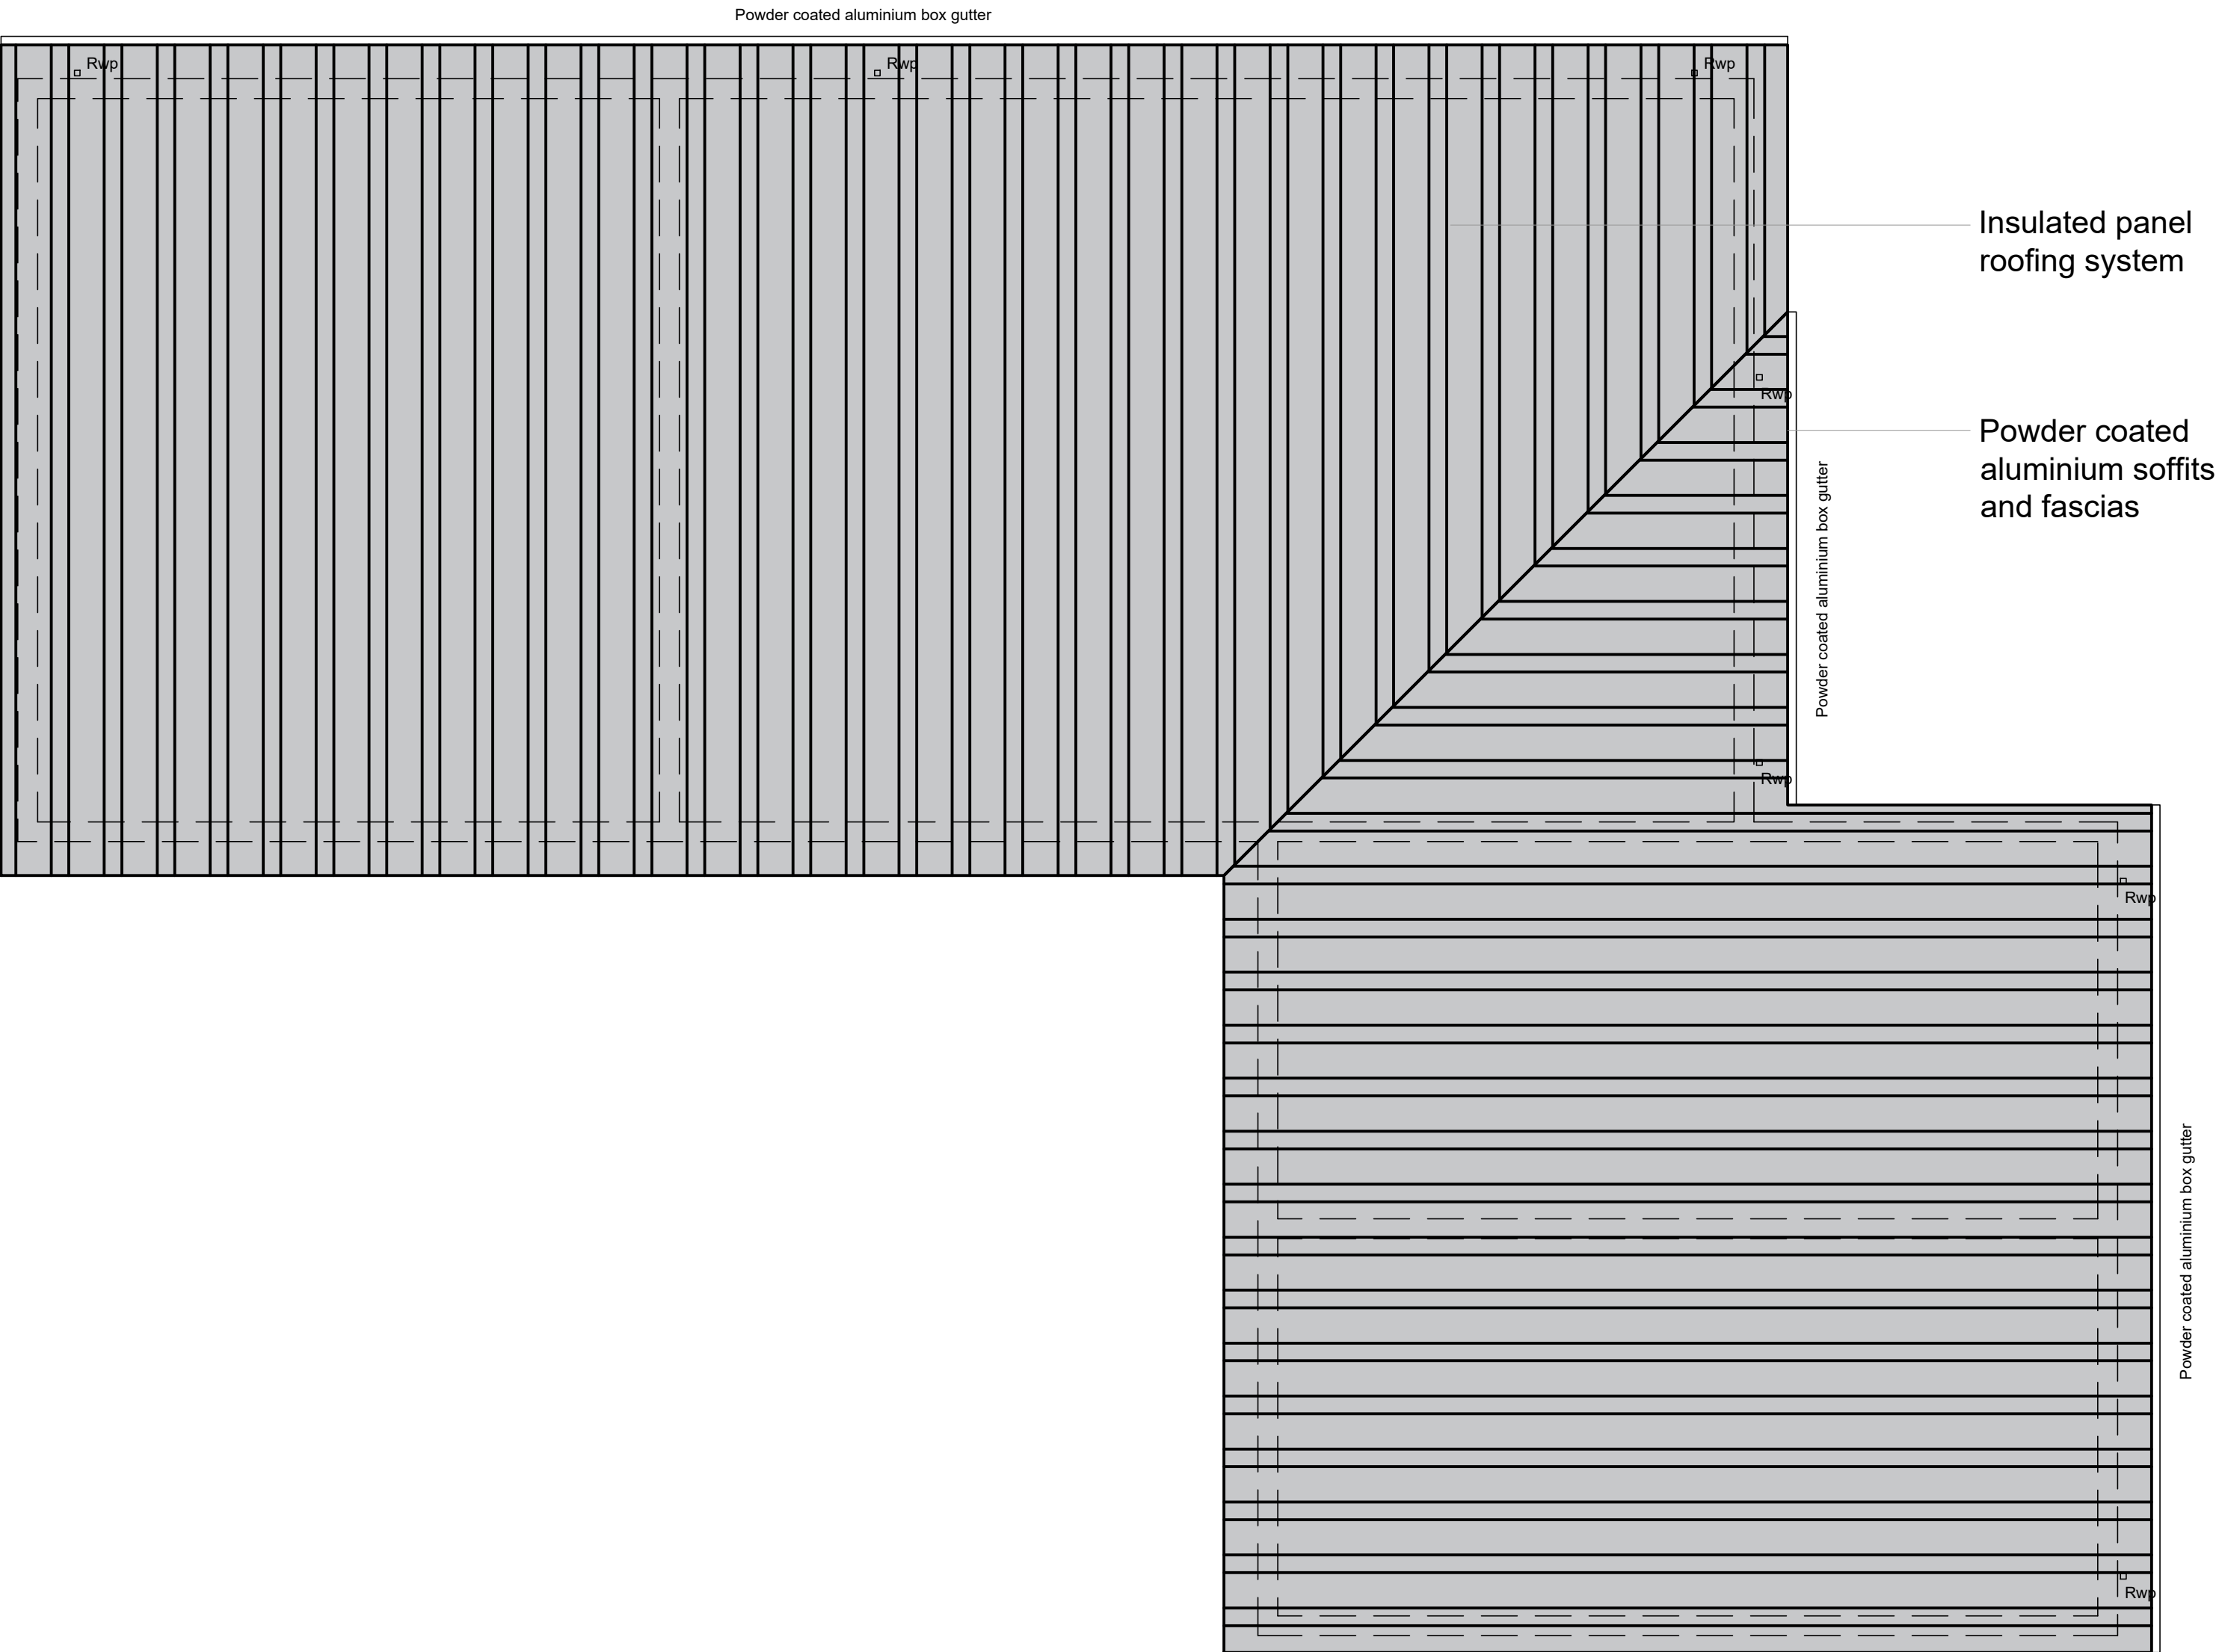

1 Roof Plan
1:100



The copyright of this drawing is vested with Corstorphine & Wright Ltd and must not be copied or reproduced without the consent of the company.

C	Units rearranged	26.09.22	IH	CC
B	Title block updated	11.03.22	IH	
A	Disclaimer removed	29.03.21	IH	
Rev	Description	Date	Drw	Chk

Client
HDD

Project
Mixed Use Development
Foxlow, Buxton

Drawing Title
Retail Unit Roof Plan

Drawing Status
PLANNING

Corstorphine & Wright

Tamworth Studio
5 Aldergate, Tamworth, B79 7DJ
01827 671 23
corstorphine-wright.com

Drawing No. 1240-221				Revision C
Drawn IH	Checked SW	Paper Size A1	Scale 1:100	Date Feb 21