


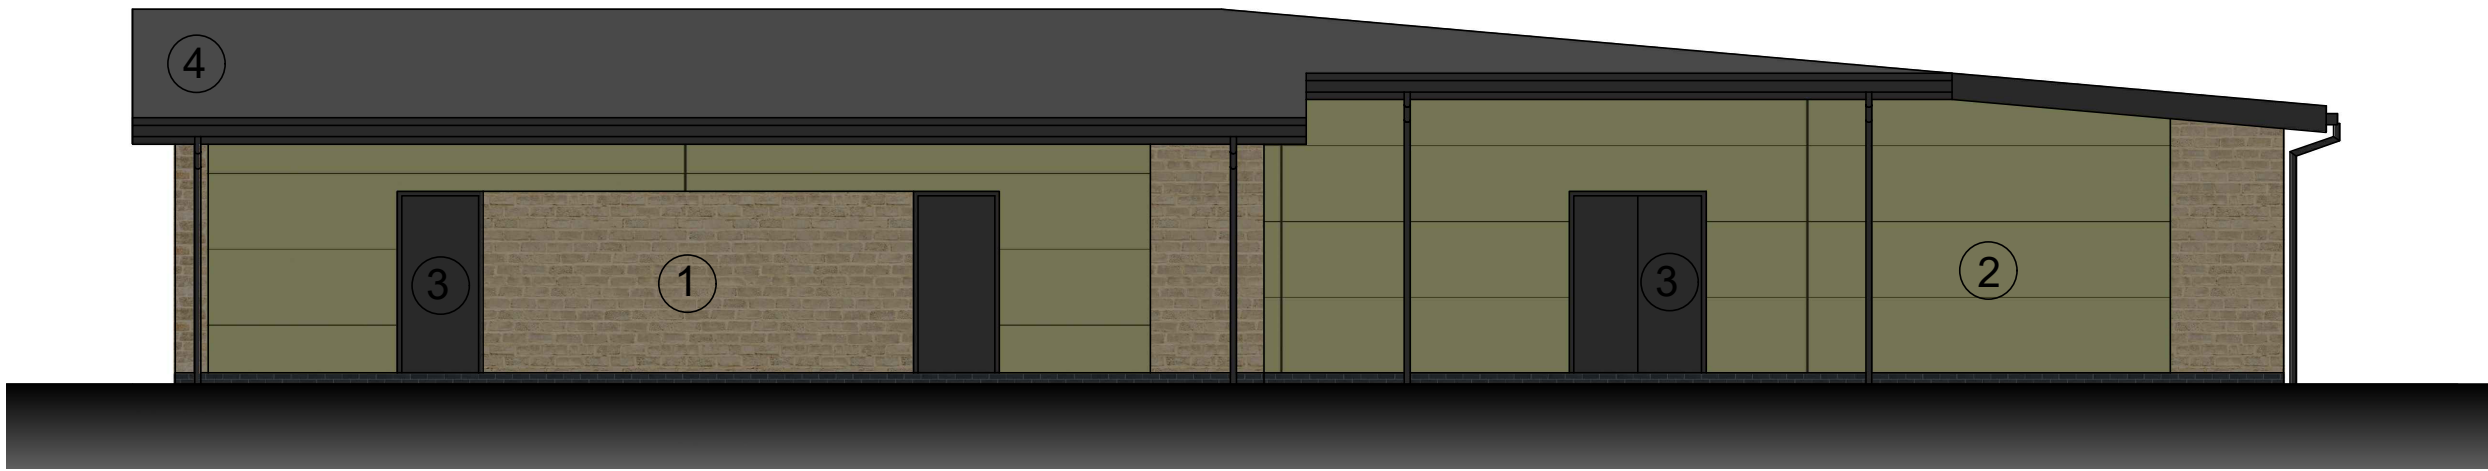

1 South East Elevation
1:100



2 North East Elevation (View From Ashbourne Road)
1:100



3 North East Elevation
1:100



4 North West Elevation (View from estate access road)
1:100



5 North West Elevation
1:100



6 South West Elevation
1:100

- ① Artificial stonework
- ② Cladding panels to compliment stonework
- ③ Powder coated aluminium window frames, soffits and eaves
- ④ Insulated panel roofing system
- ⑤ Through coloured render
- ⑥ Close boarded timber fence to bin store

01.02.30.40.5010.0m The copyright of this drawing is vested with Corstorphine & Wright Ltd and must not be copied or reproduced without the consent of the company.				JUpdated to reflect updated floor plans09.09.22IHC HTitle block updated11.03.22IHH GTimber cladding removed; render added17.09.21IHH FDisclaimer amended26.03.21IHH EAdditional NE & NW elevations added; planning issue03.03.21IHH DStonework note changed to replicate foodstore19.02.21IHH CRoof height reduced; cladding removed from entrance18.02.21IHH BTimber effect cladding added01.09.20IHH AClient amendments15.07.20IHH RevDescriptionDateDrwChk	Client HDD Project Mixed Use Development Foxlow, Buxton Drawing Title Retail Unit Elevations Drawing Status PLANNING	Corstorphine & Wright Tamworth Studio 5 Aldergate, Tamworth, B79 7DJ 01827 671 23 corstorphine-wright.com Drawing No. 1240-320 Revision J DrawnCheckedPaper SizeScaleDate IHSWA11:100Jul 20
--	--	--	--	---	--	---