


SITE PLAN Clarks Unit 17 Spring Gardens

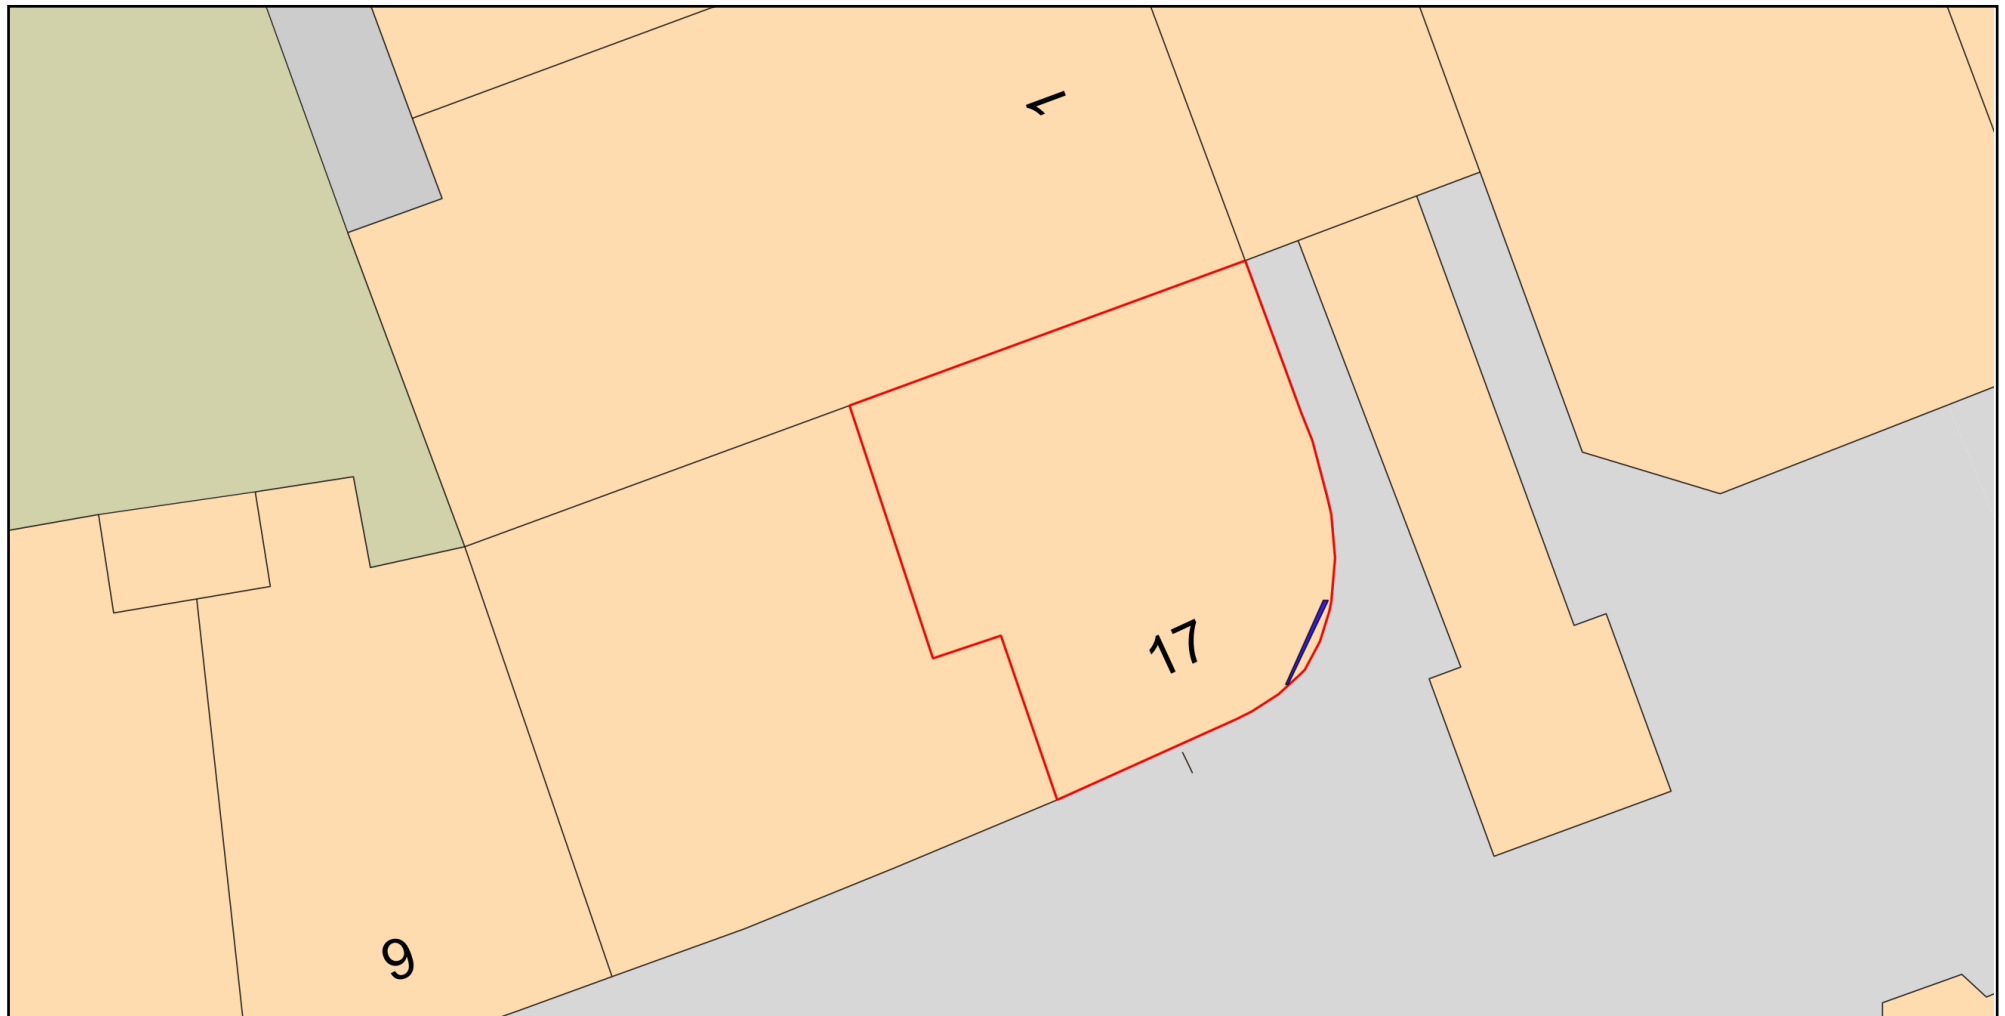

Plan Produced for: Stuart Richards

Date Produced: 09 Aug 2022

Plan Reference Number: TQRQM22221090647899

Scale: 1:200 @ A4

© Crown copyright and database rights 2021 OS 100042766