





This drawing is to scale but scaled dimensions should not be used for on-site construction purposes. Only drawings showing dimensions should be used for construction work.


This drawing is the sole copyright of Oldfield Design Ltd. Any discrepancies between this drawing and other information shall be reported to Oldfield Design Ltd.

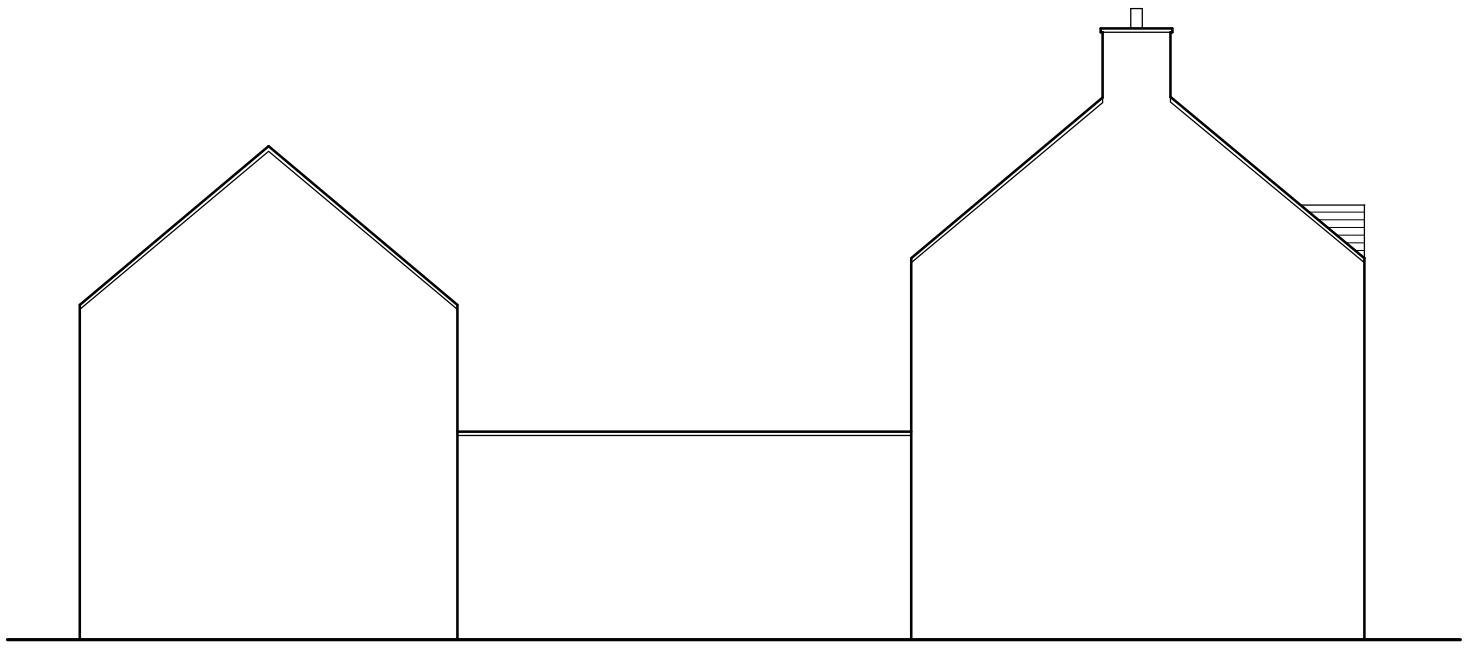


SIDE ELEVATION (East)

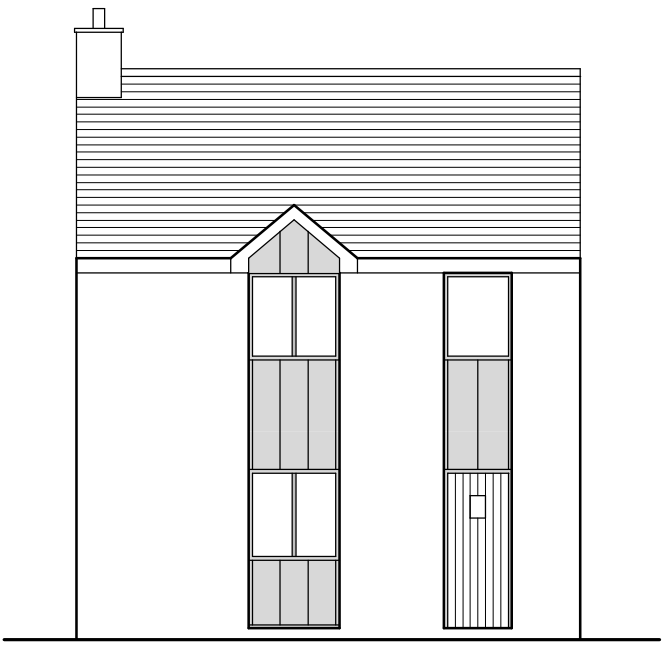


FRONT ELEVATION (North)

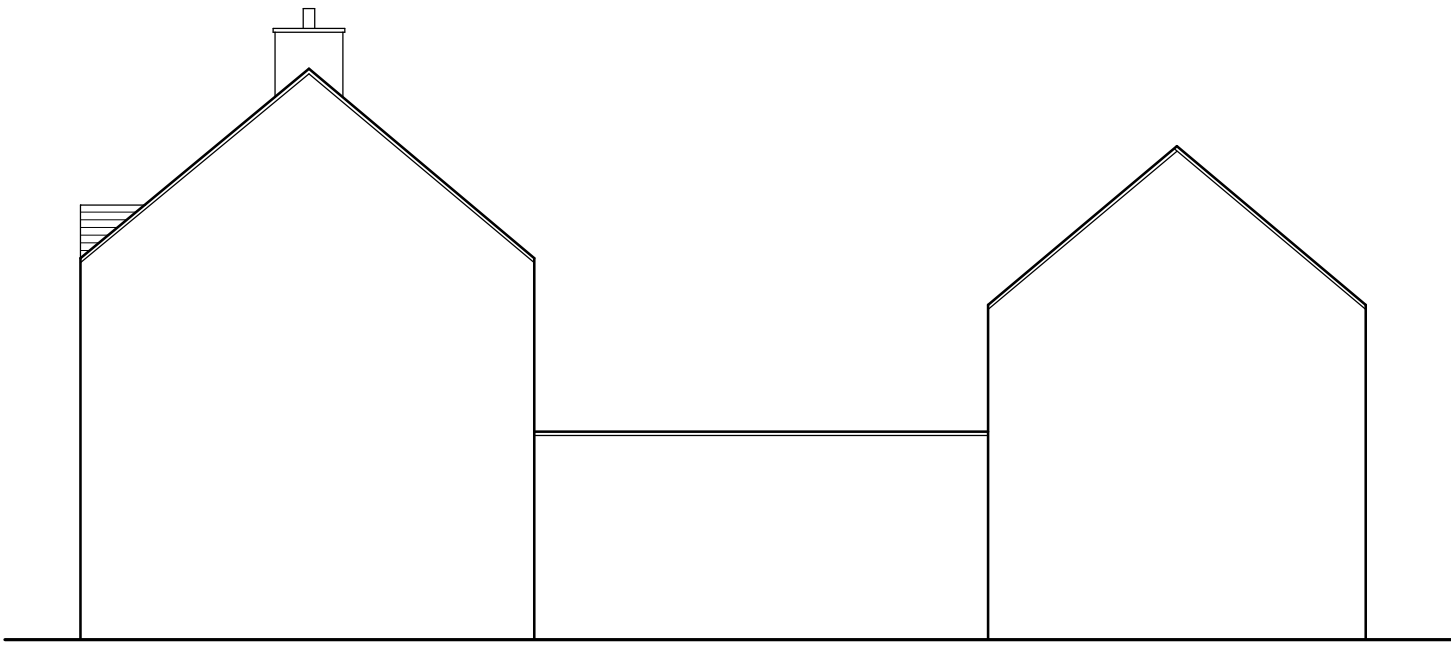


SIDE ELEVATION (West)

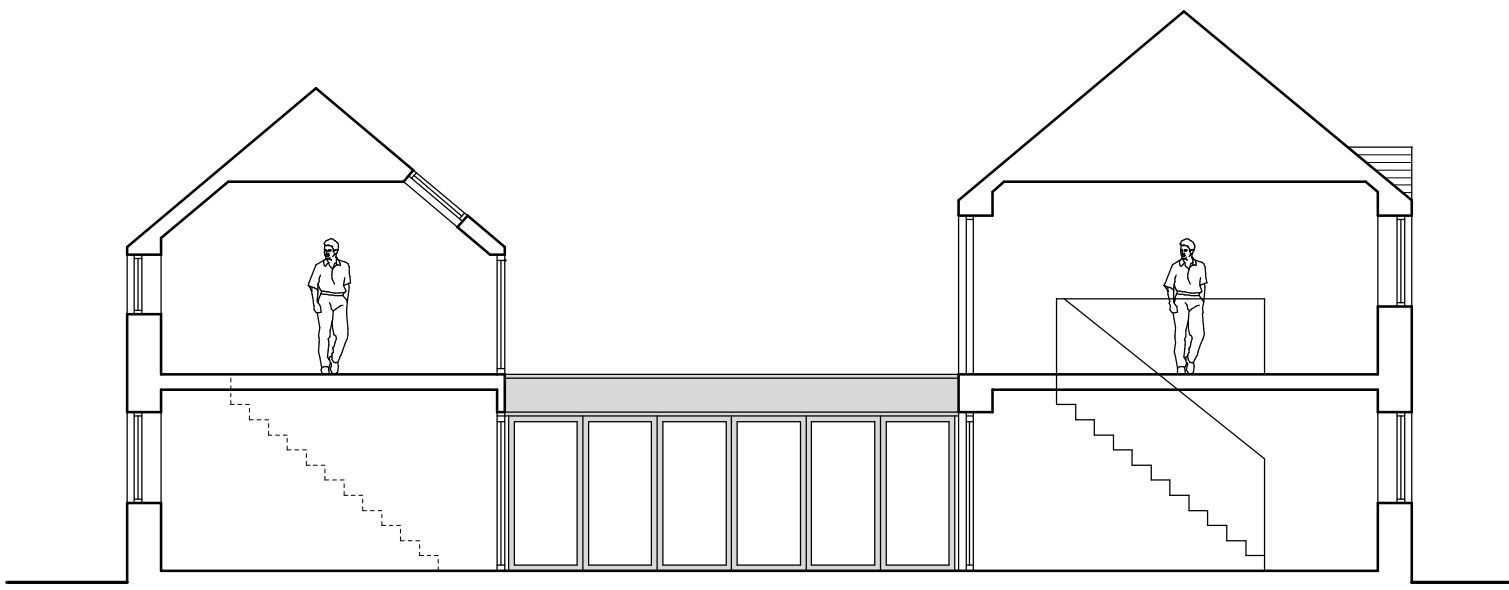


COURTYARD AND SECTIONAL ELEVATION (East)

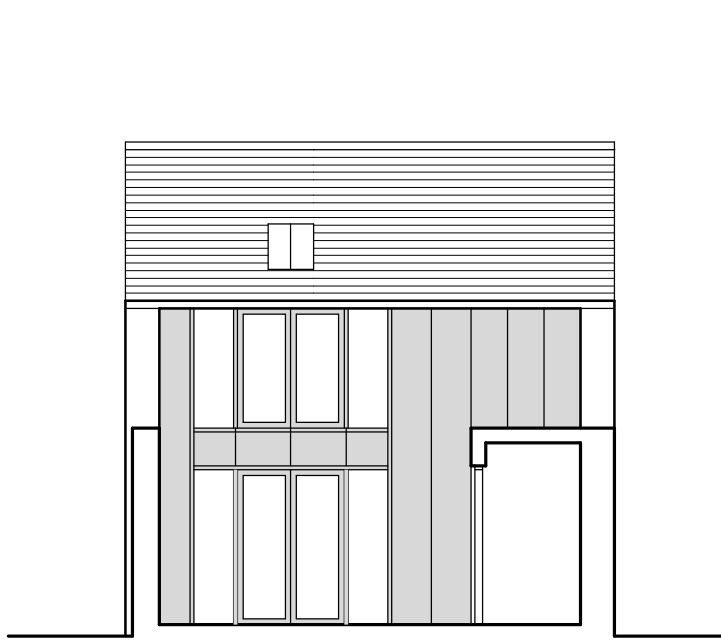


COURTYARD ELEVATION (North)

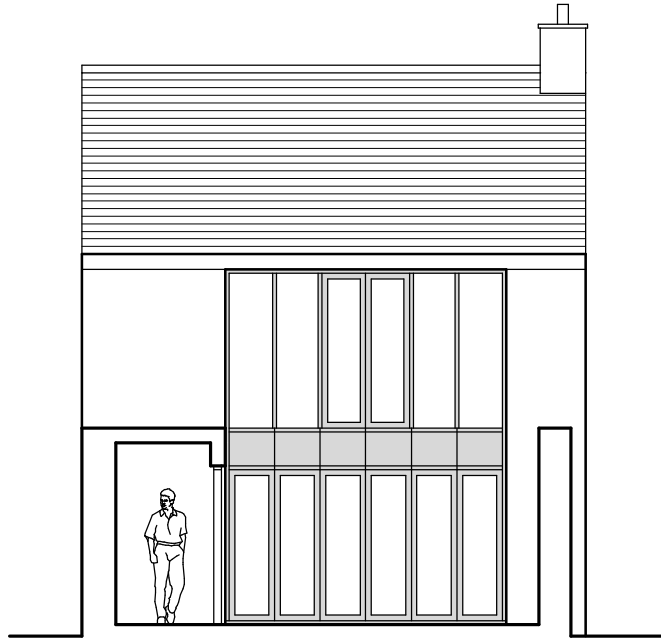


COURTYARD ELEVATION (South)

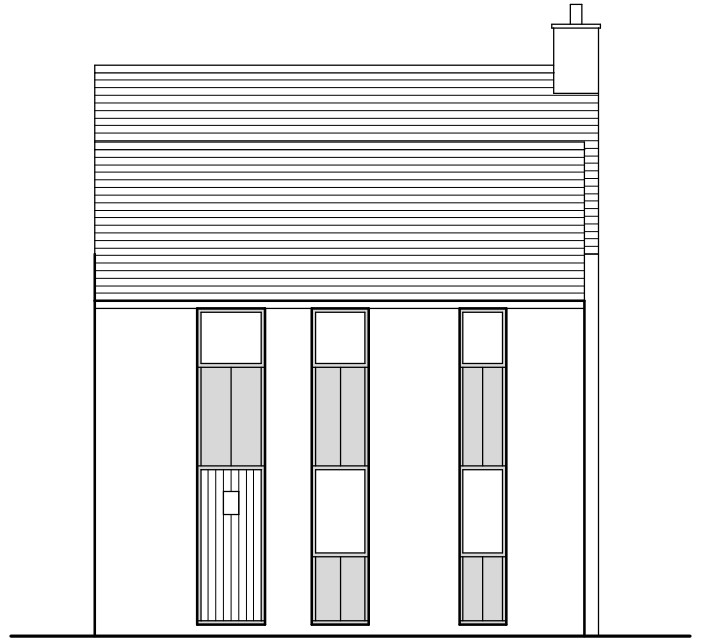


REAR ELEVATION (South)

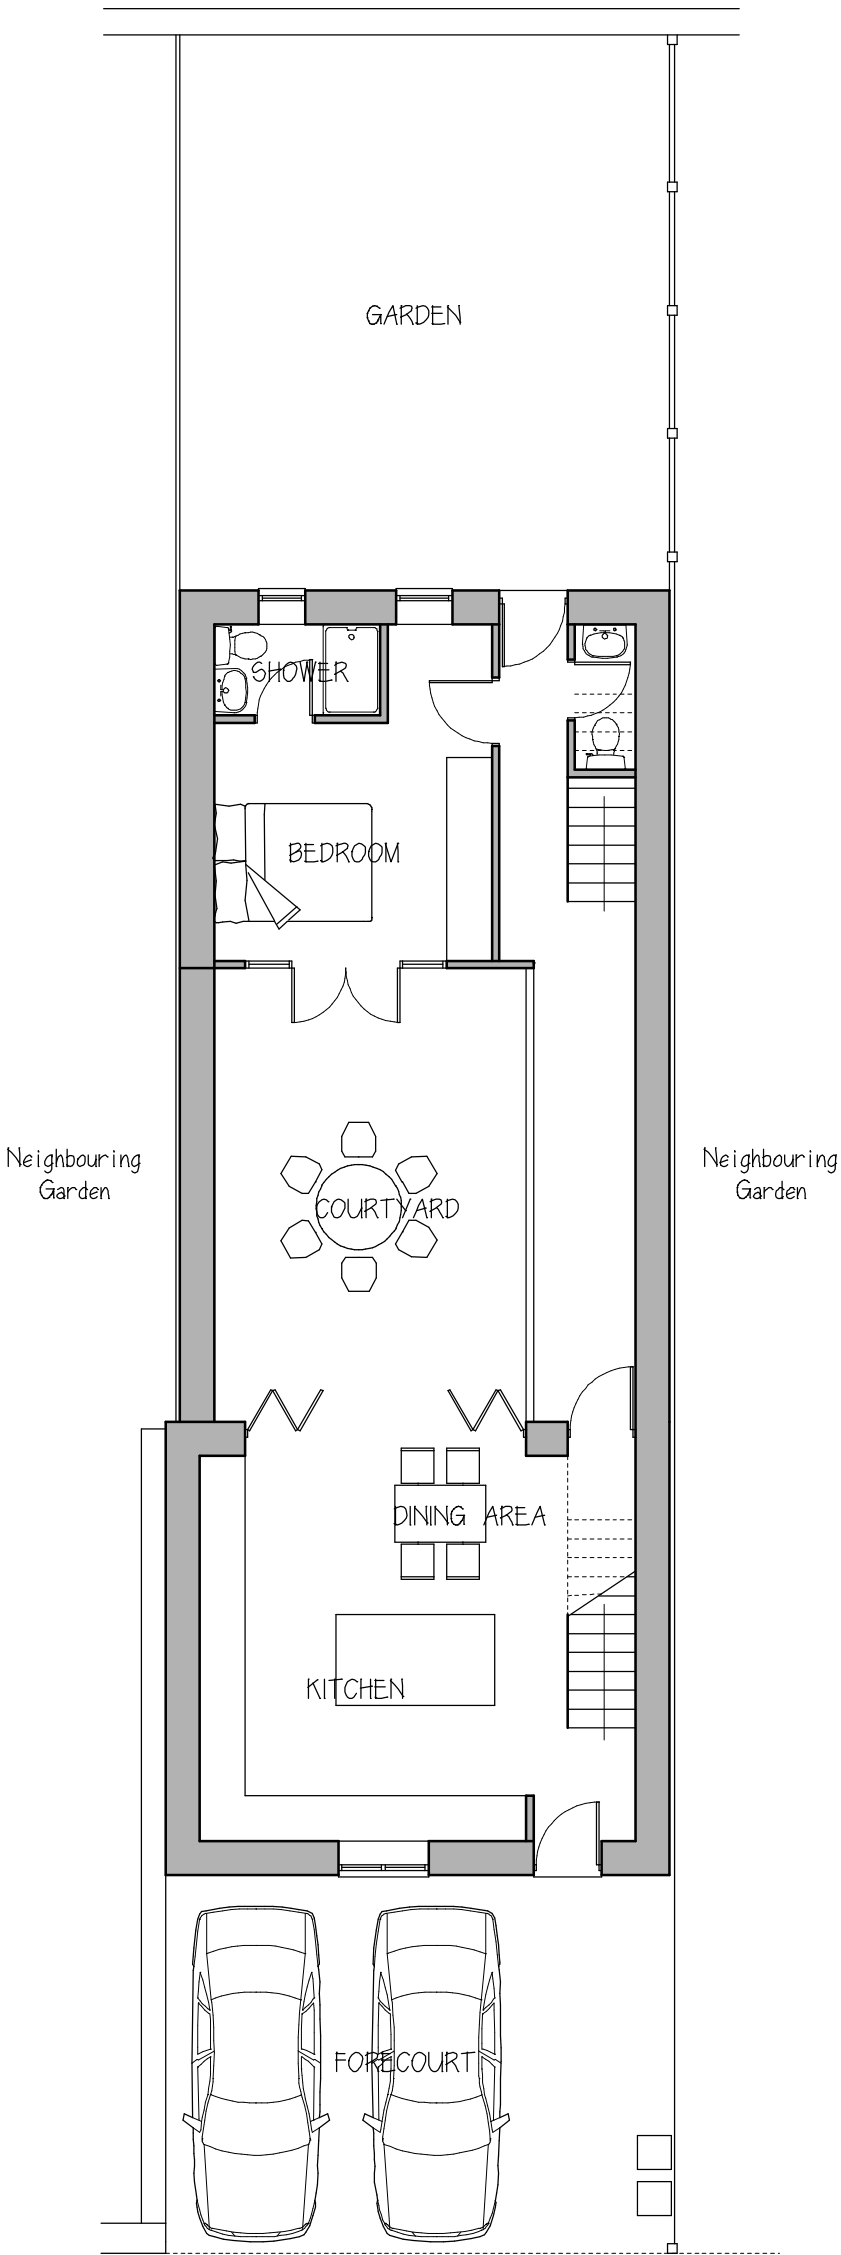

GROUND FLOOR & SITE PLAN

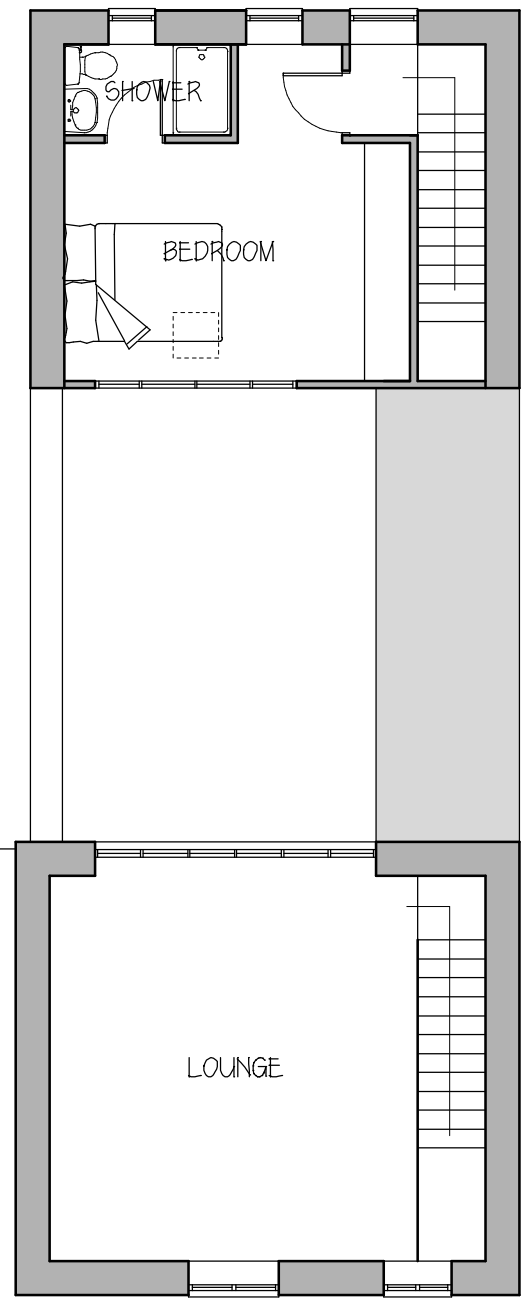

FIRST FLOOR PLAN

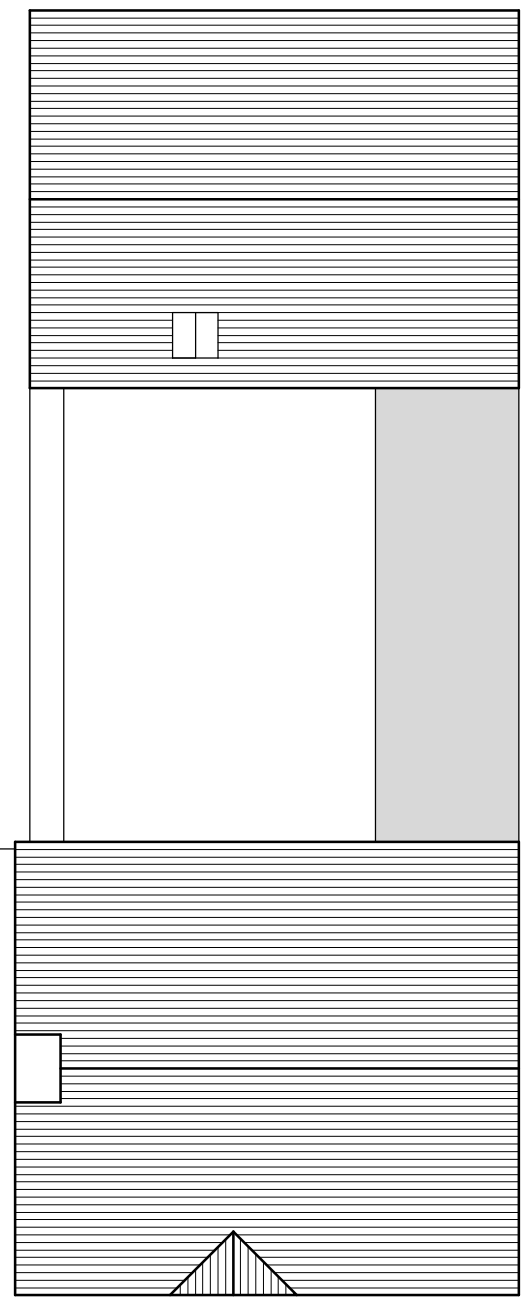

ROOF PLAN

- materials**
- Roof - Natural Blue Slate to pitched roofs. Anthracite grey zinc sheeting to flat roofed link.
 - Walls - Coursed Natural Gritstone
 - Windows - Constructed from Zinc with an 'Anthracite Grey' coloured finish
 - Doors - Grey coloured finish

project
PROPOSED REPLACEMENT OF GARAGE WITH DWELLING

address
SYLVAN CLIFF,
BUXTON
p'code
SK17 6QW
for
MR & MRS HORNSEY

title
PROPOSED PLANS, ELEVATIONS AND SITE PLAN

dwg no.
2165-03

scale
1:50 & 1:100 on A1 Sheet

date
APRIL 2022