



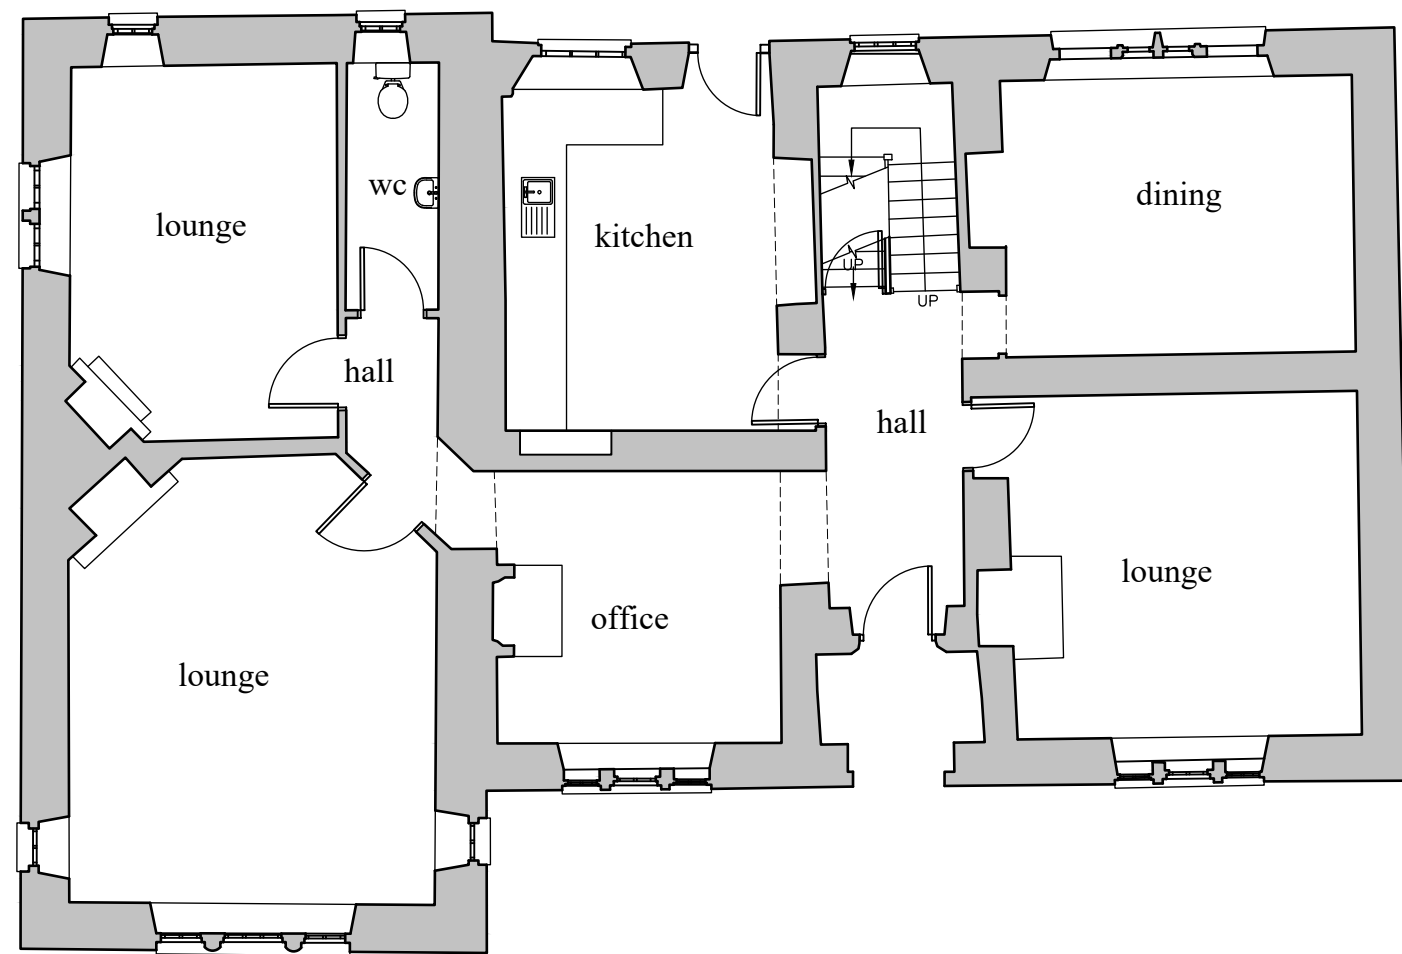

Existing Ground Floor

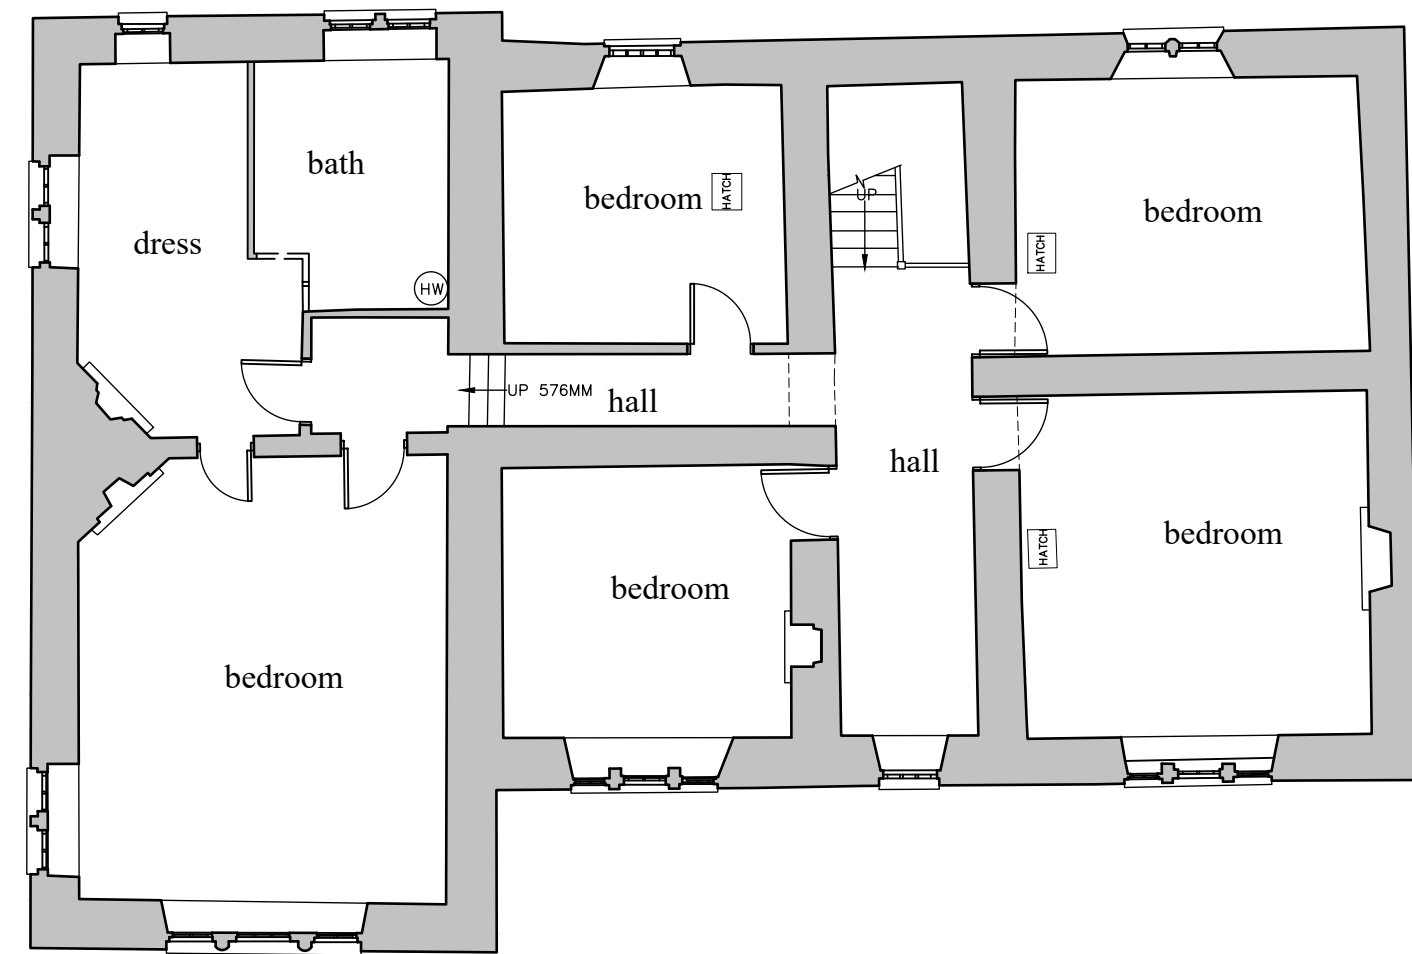

Existing First Floor



Existing Basement



Hollinknoll, Chapel-en-le-Frith - Existing Floor Plans

Project
Proposed Development At
Hollinknoll, Long Lane,
Chapel-en-le-Frith

Title
Existing Floor Plans

ARCHITECTURE

31 Chapel Brow Leyland Preston PR25 3NH
Tel 01772 467404 E Mail: info@pwlarchitecture.com

Scale 1:100@A2 + 1:200@A4	Date March 2022
Drawn CTA	Dwg No 1394-PL03