




Front Elevation

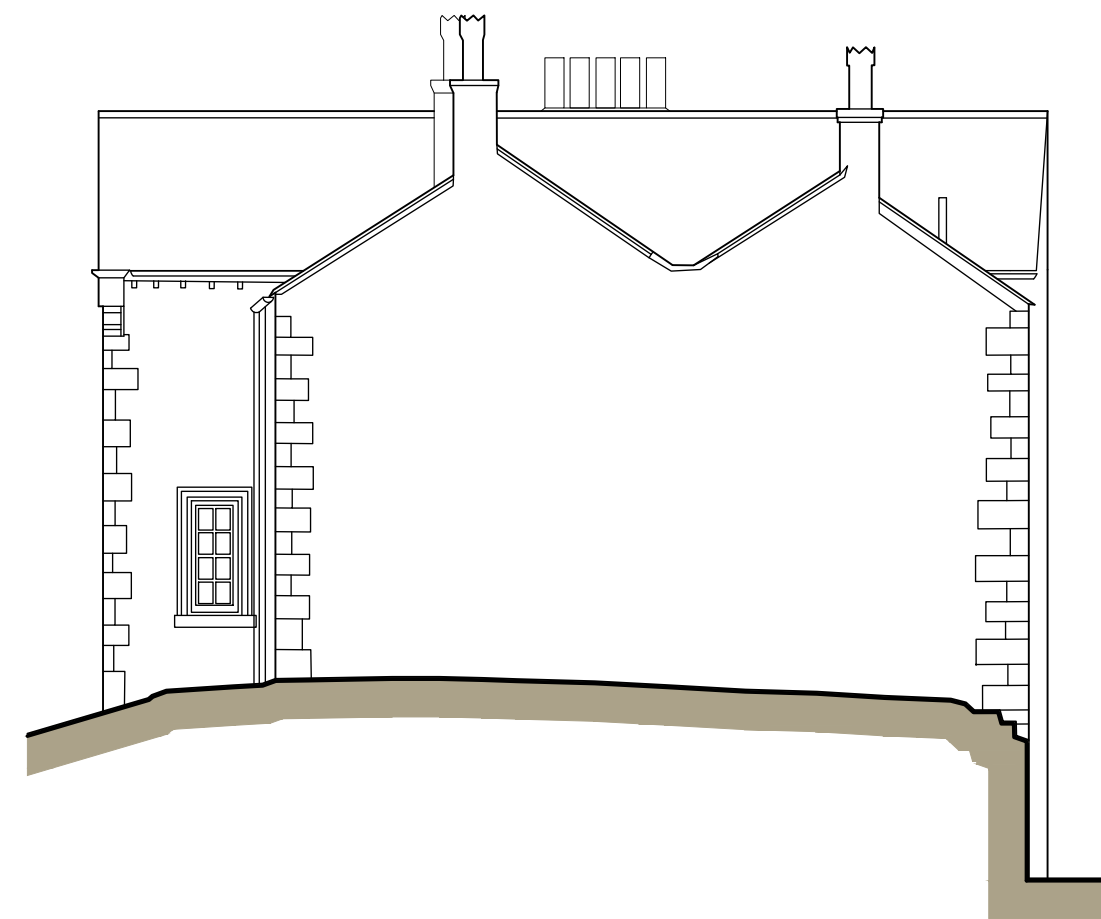

Side Elevation



Rear Elevation




Side Elevation



Hollinknoll, Chapel-en-le-Frith - Existing Elevations

Project
Proposed Development At
Hollinknoll, Long Lane,
Chapel-en-le-Frith

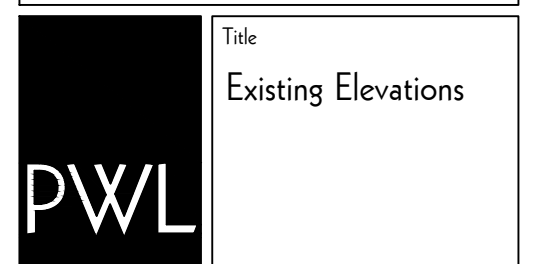

ARCHITECTURE
31 Chapel Brow Leyland Preston PR25 3NH
Tel 01772 467404 E Mail: info@pwlarchitecture.com

Scale 1:100@A2 + 1:200@A4	Date March 2022
Drawn CTA	Dwg No 1394-PL04