





Existing Front Elevation

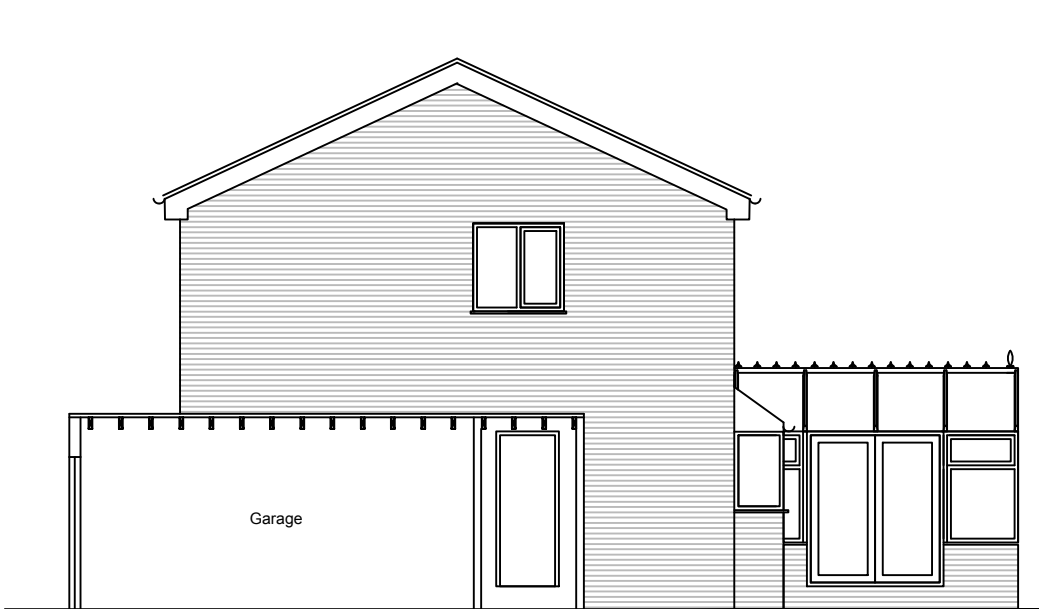


Existing Side Elevation




Existing Rear Elevation

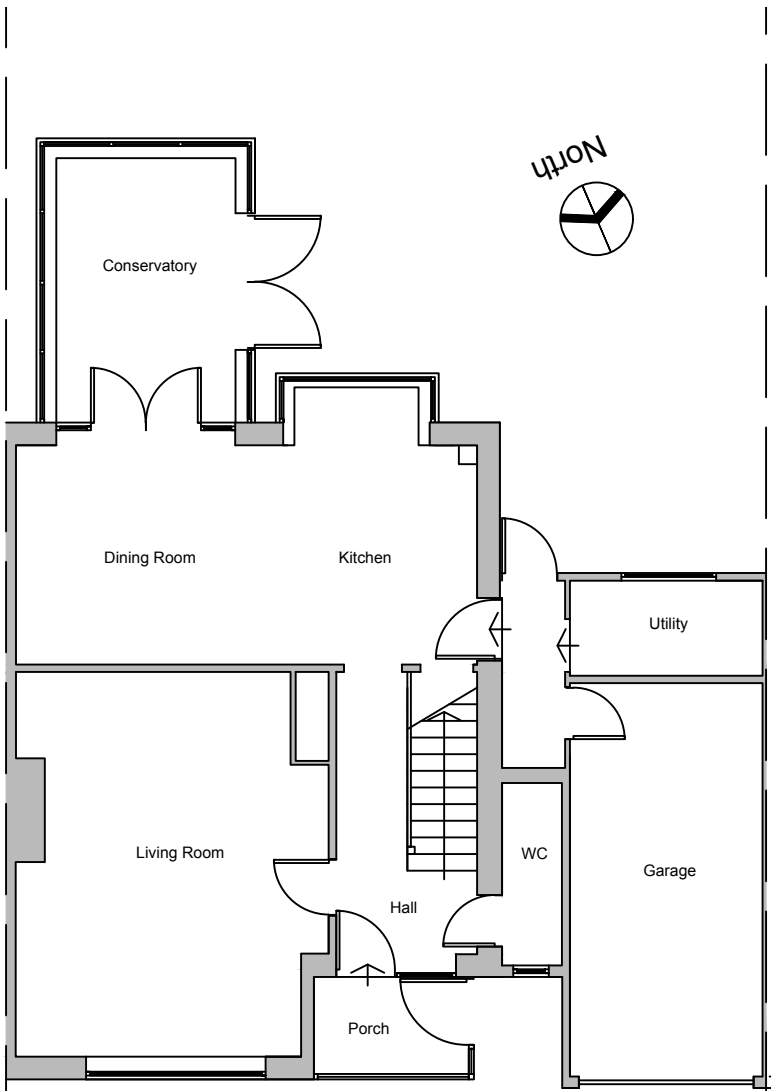

Existing Ground Floor Plan

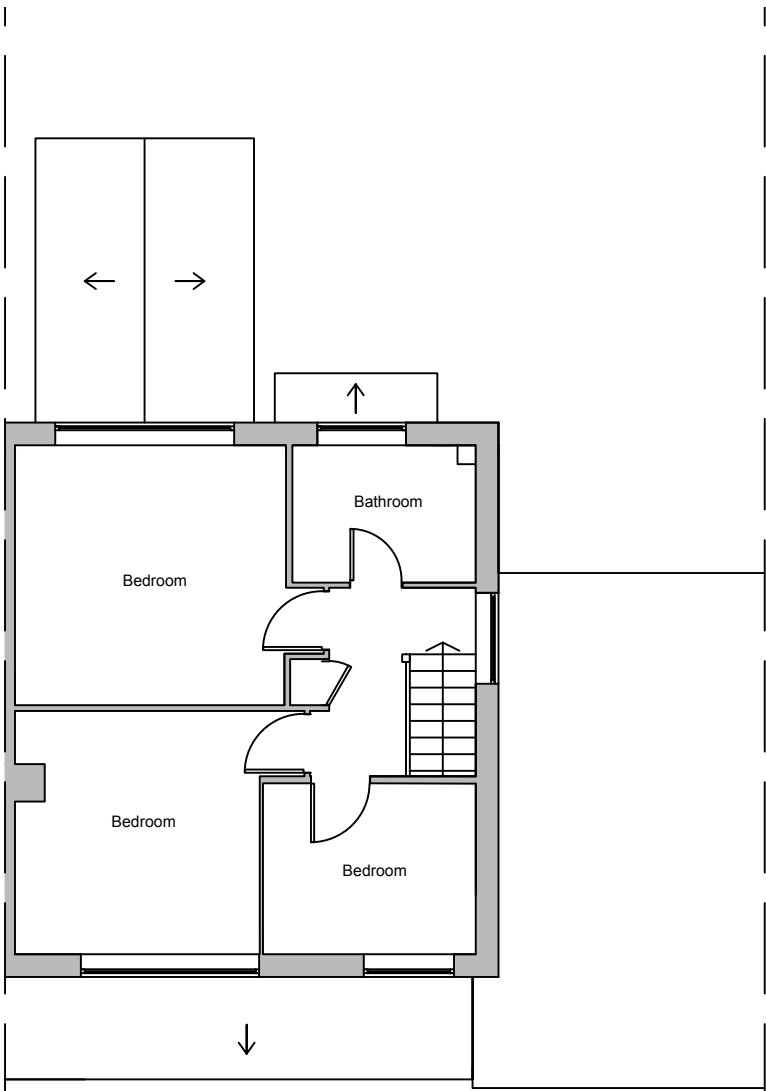

Existing First Floor Plan

 

Client:	
Mr Greenhalgh & Ms Moore 6 Bowland Road, Simmondley, Glossop, Derbyshire SK13 6PF	
Project:	
Proposed garage conversion with extension to rear and replacement extension to existing conservatory	
Title:	
Existing Plans	
Scale: 1:100 @ A3	
Drawn: C.K.	Date: July 2022
Project no.: 3132	Drawing no.: 3132-001

PLANMART LIMITED
9, GEORGE STREET, GLOSSOP,
DERBYSHIRE SK13 8AY.
TEL: 01457 863153