




Proposed Front Elevation




Proposed Side Elevation




Proposed Rear Elevation

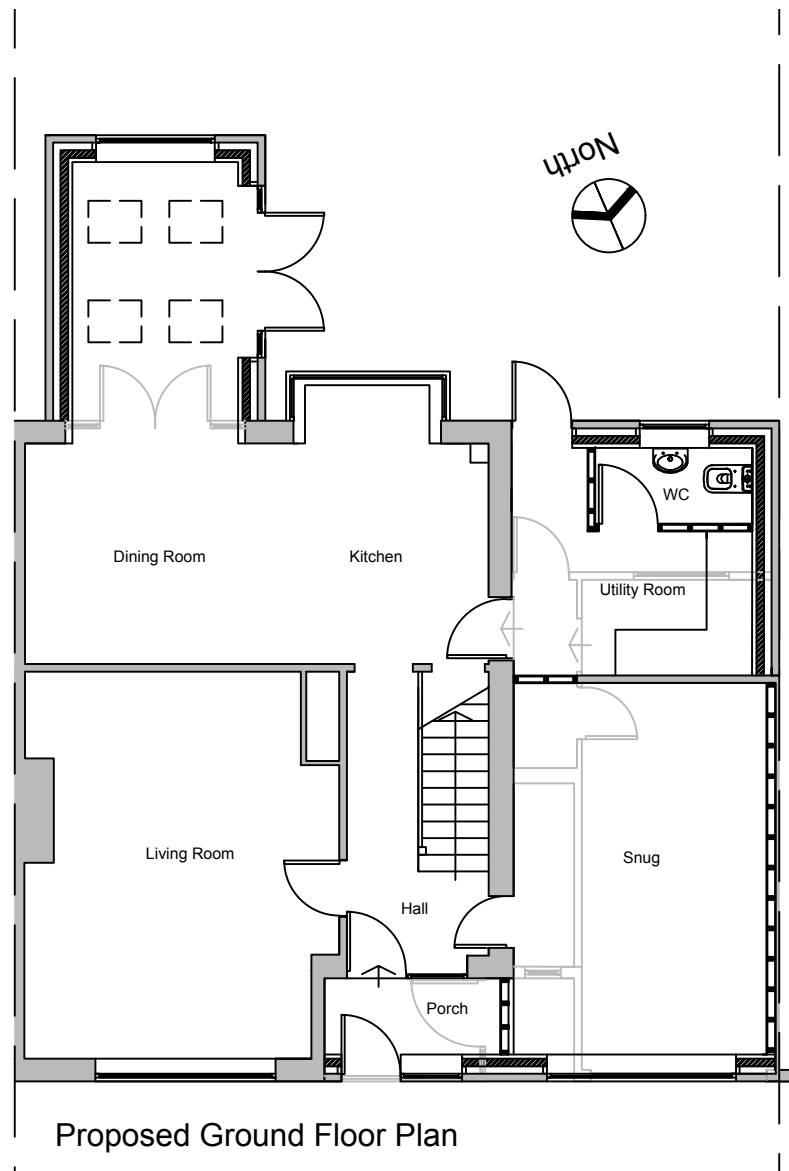

Proposed Ground Floor Plan

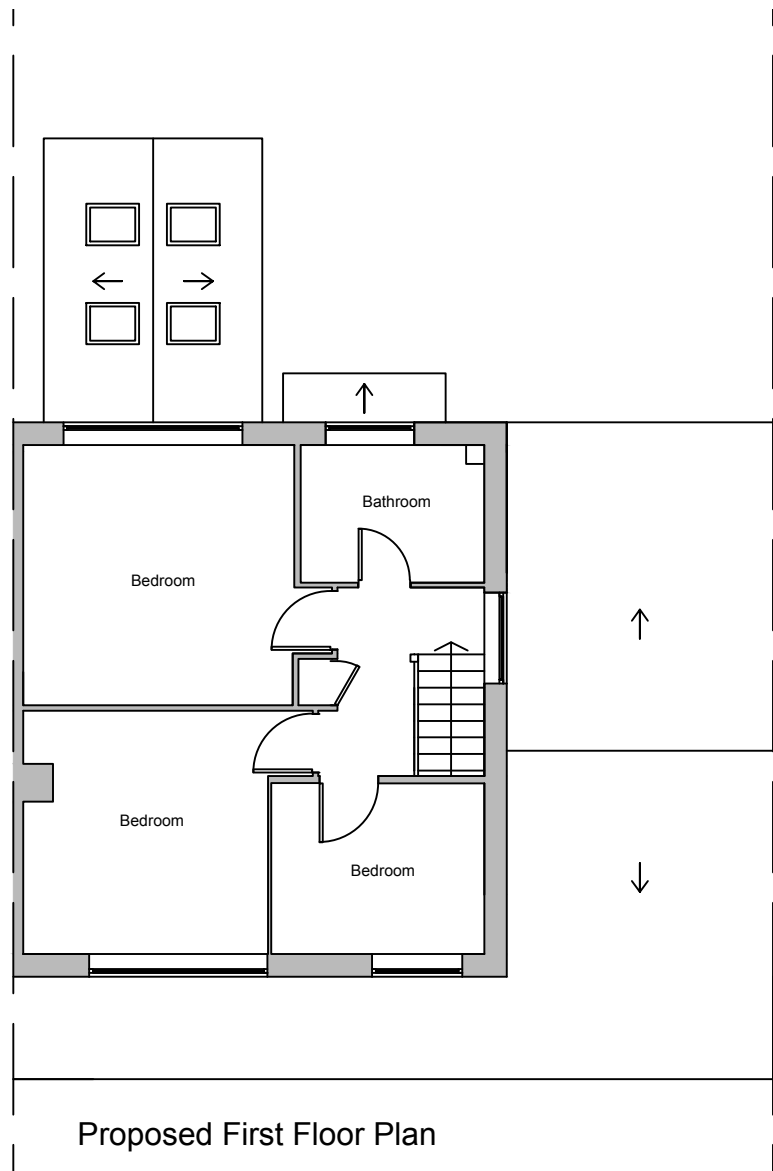

Proposed First Floor Plan

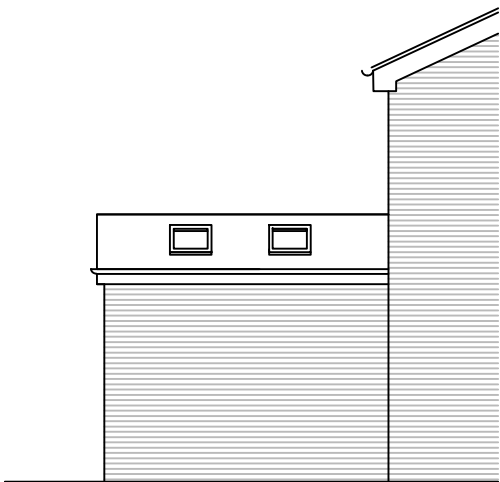

Proposed Side Elevation



Client:	
Mr Greenhalgh & Ms Moore	
6 Bowland Road, Simmondley, Glossop, Derbyshire	
SK13 6PF	
Project:	
Proposed garage conversion with extension to rear and replacement extension to existing conservatory	
Title:	
Proposed Plans	
Scale: 1:100 @ A3	
Drawn:	Date:
C.K.	July 2022
Project no.:	Drawing no.:
3132	3132-002

