




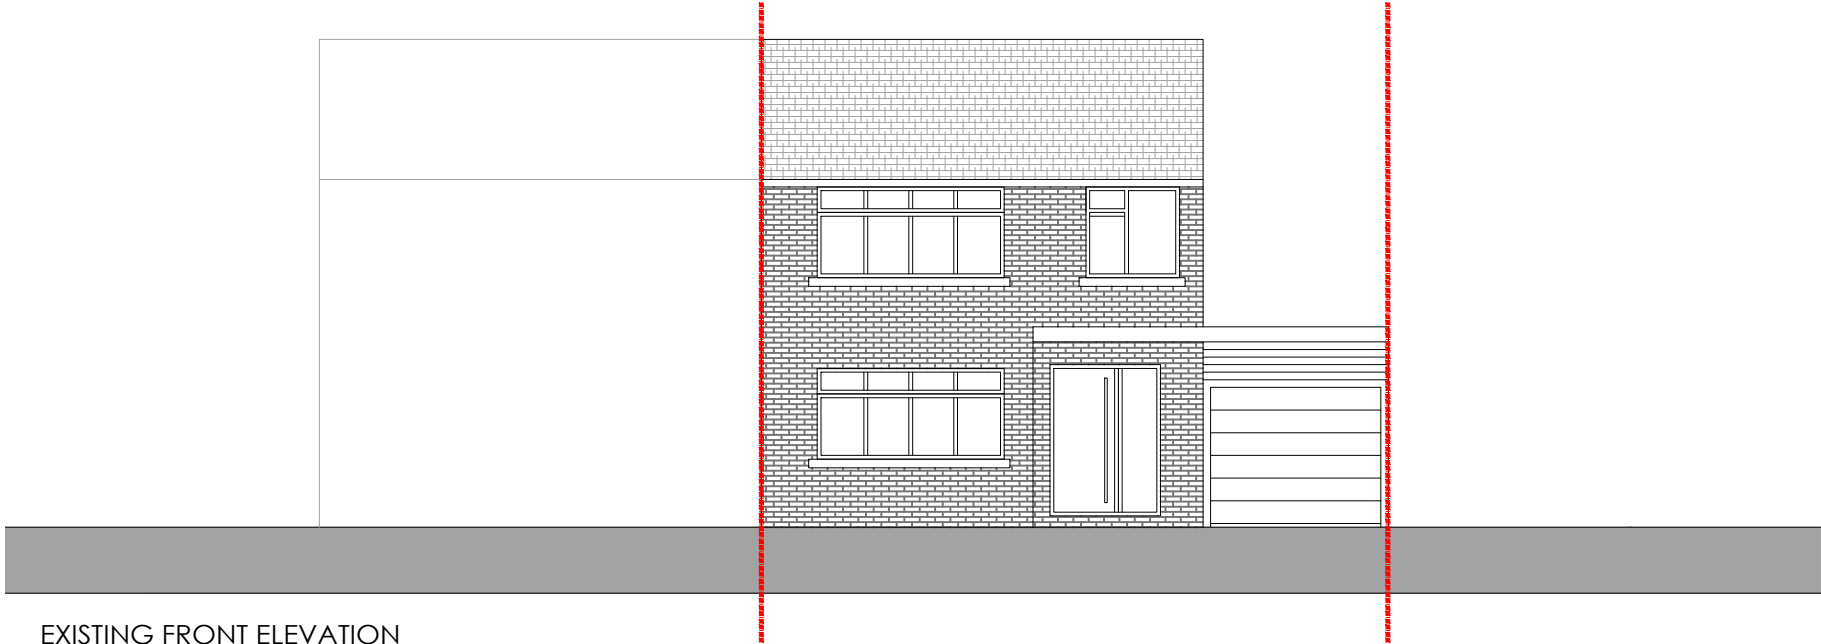


EXISTING FRONT ELEVATION
SCALE: 1:100

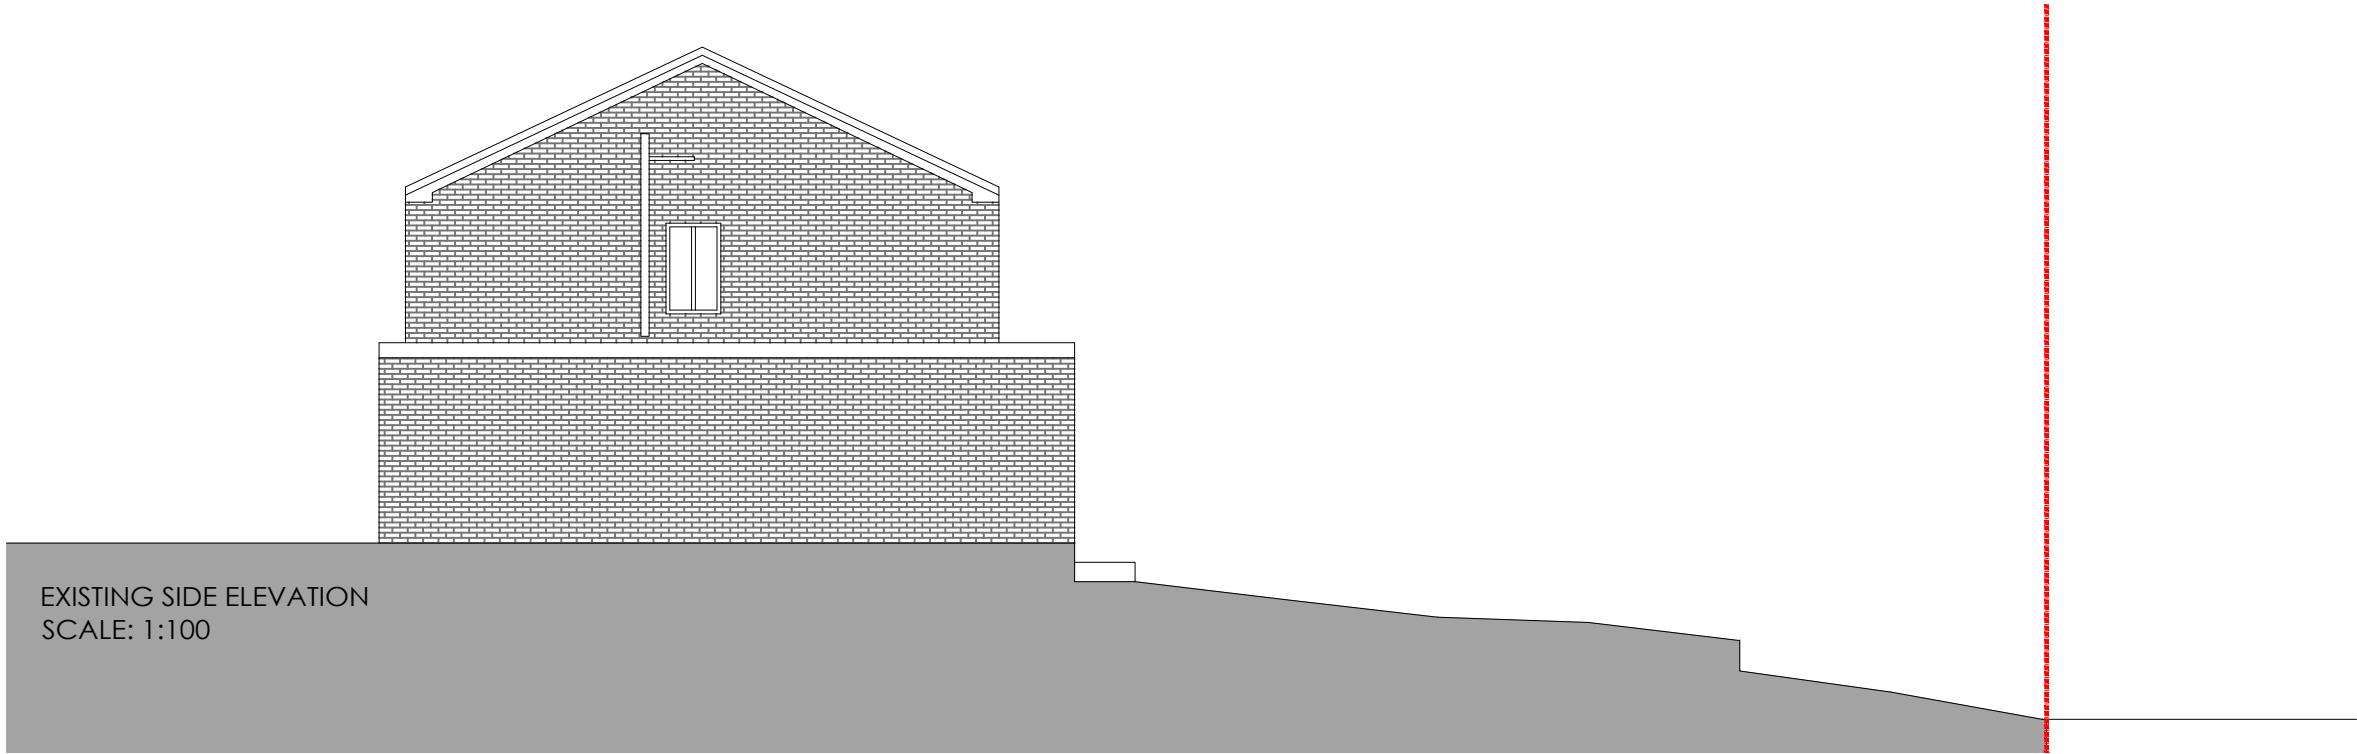

EXISTING SIDE ELEVATION
SCALE: 1:100

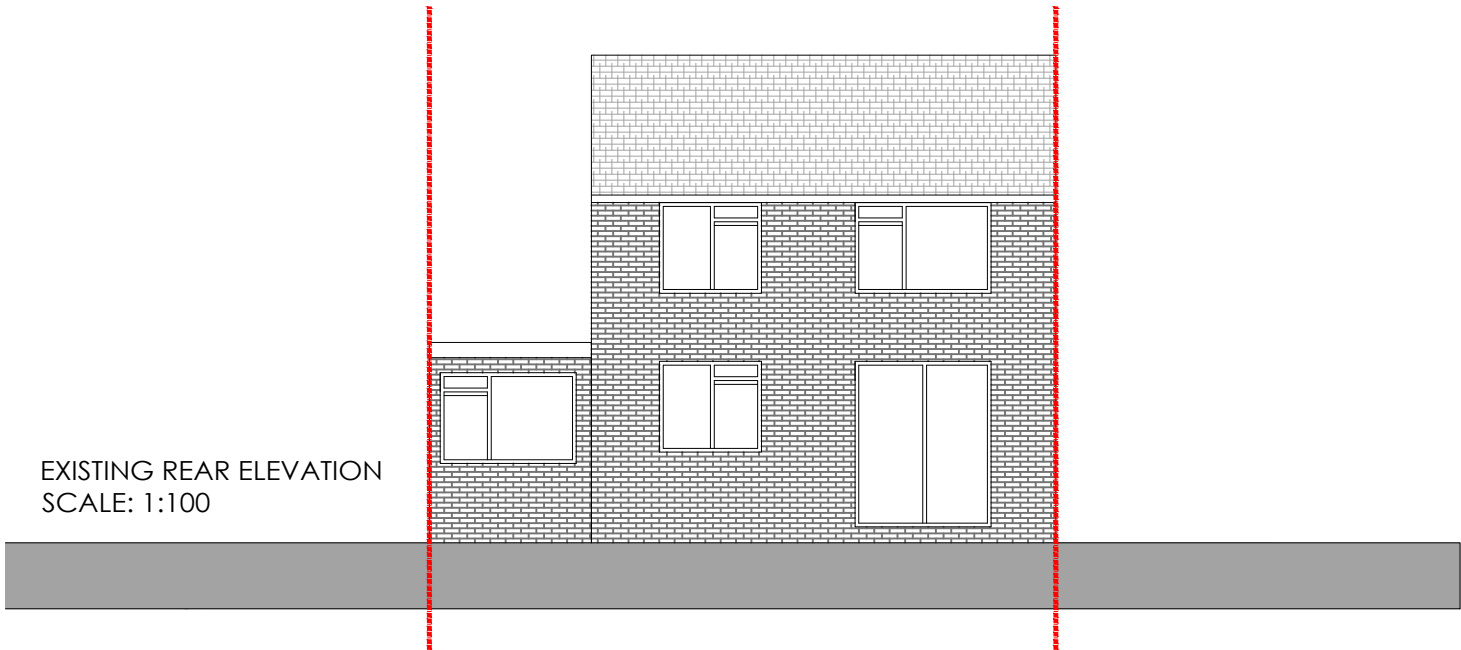

EXISTING REAR ELEVATION
SCALE: 1:100

 

General Notes

All site dimensions shall be verified by the Contractor on site prior to commencing any works.

ARRON EL-AMMAR SHALL HAVE NO RESPONSIBILITY FOR ANY USE MADE OF THIS DOCUMENT OTHER THAN FOR THAT WHICH IT WAS PREPARED AND ISSUED.

ANY DRAWING ERRORS OR DIVERGENCES SHOULD BE BROUGHT TO THE ATTENTION OF ARRON EL-AMMAR AT THE ADDRESS SHOWN BELOW.

THIS DRAWING IS THE PROPERTY OF ARRON EL-AMMAR. COPYRIGHT IS RESERVED. THIS DRAWING SHALL NOT BE COPIED, REPRODUCED OR OTHERWISE USED WITHOUT THE CONSENT OF ARRON EL-AMMAR.

 PLANNING BOUNDARY

Revision		
Scale	1:100 @ A3	
Status	PLANNING ONLY	
Drawn by	AE	
Date	03.08.2022	
Client	A Radcliffe	
Project	8 Pinfold, Glossop	
Drawing Description	Existing Elevations	
Drawing No.	21008-PL09	Rev. /
		
t ■ +44 (0)7714534517		
e ■ arronelammar@outlook.com		