


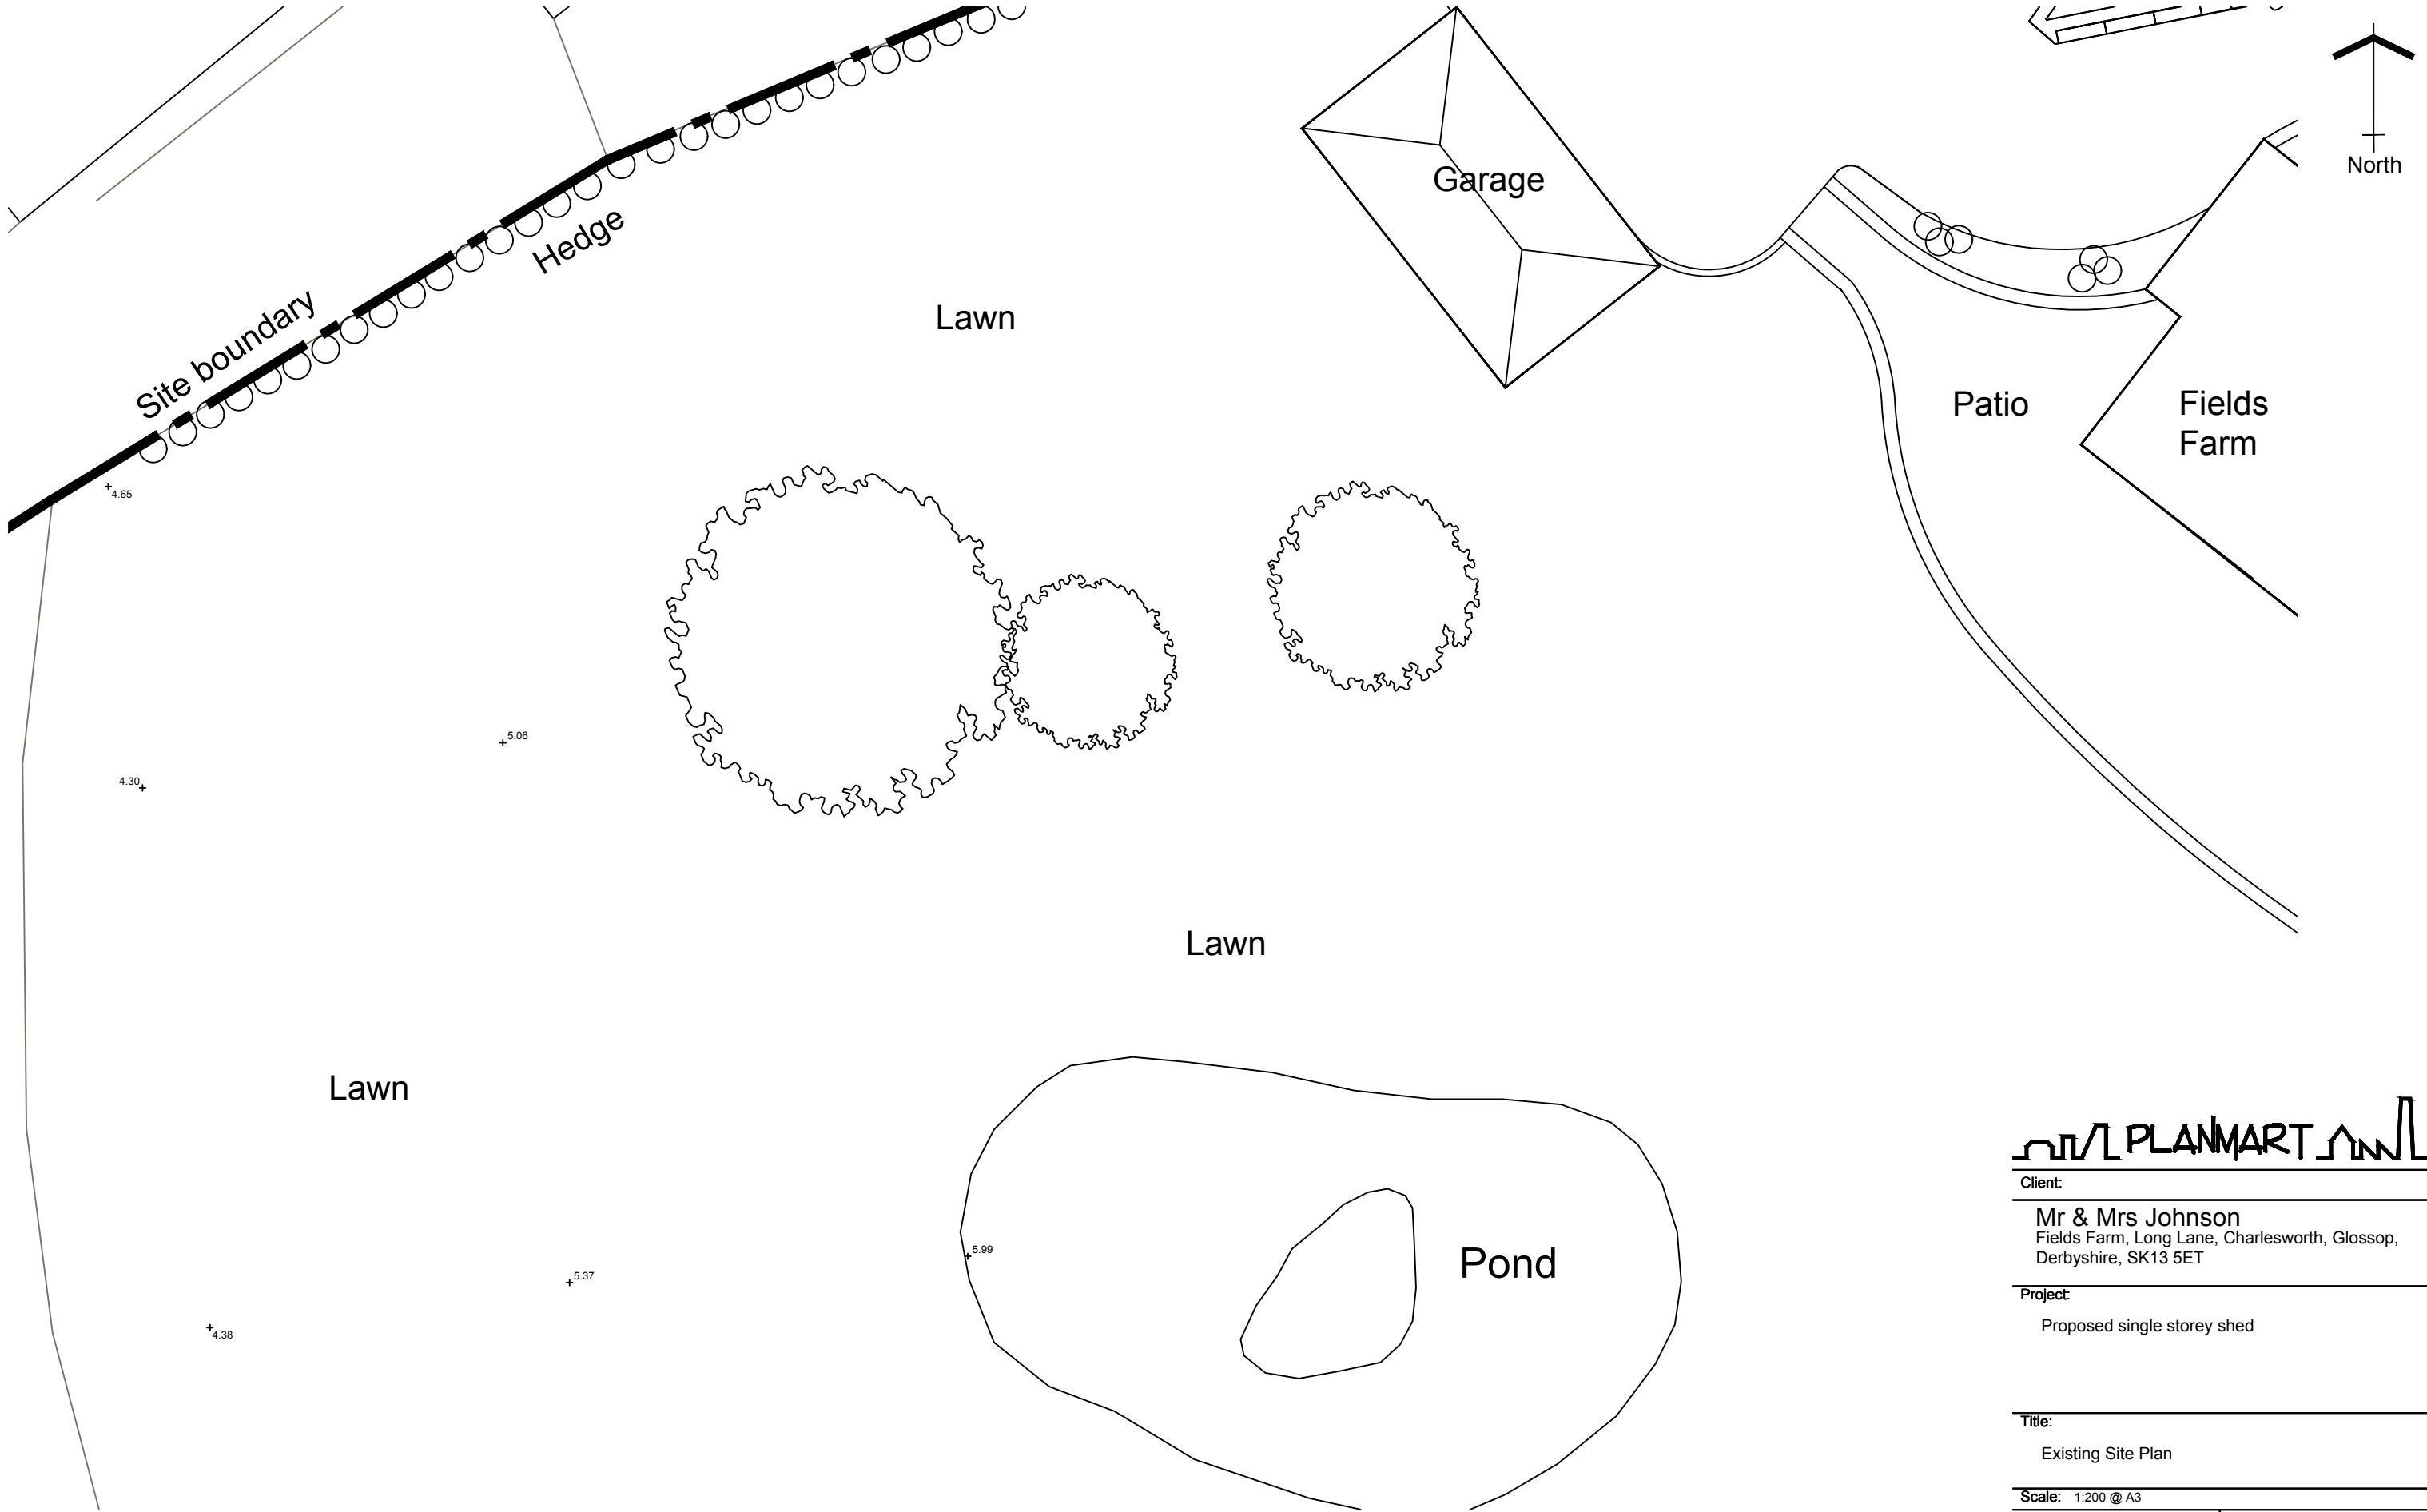

Existing Site Plan
Scale 1:200 @ A3



Client:

Mr & Mrs Johnson
Fields Farm, Long Lane, Charlesworth, Glossop,
Derbyshire, SK13 5ET

Project:

Proposed single storey shed

Title:

Existing Site Plan

Scale: 1:200 @ A3

Drawn:	Date:
C.K.	October 2022

Project no.:	Drawing no.:
3078	3078-001

PLANMART LIMITED
9, GEORGE STREET, GLOSSOP,
DERBYSHIRE SK13 8AY.
TEL: 01457 863153