


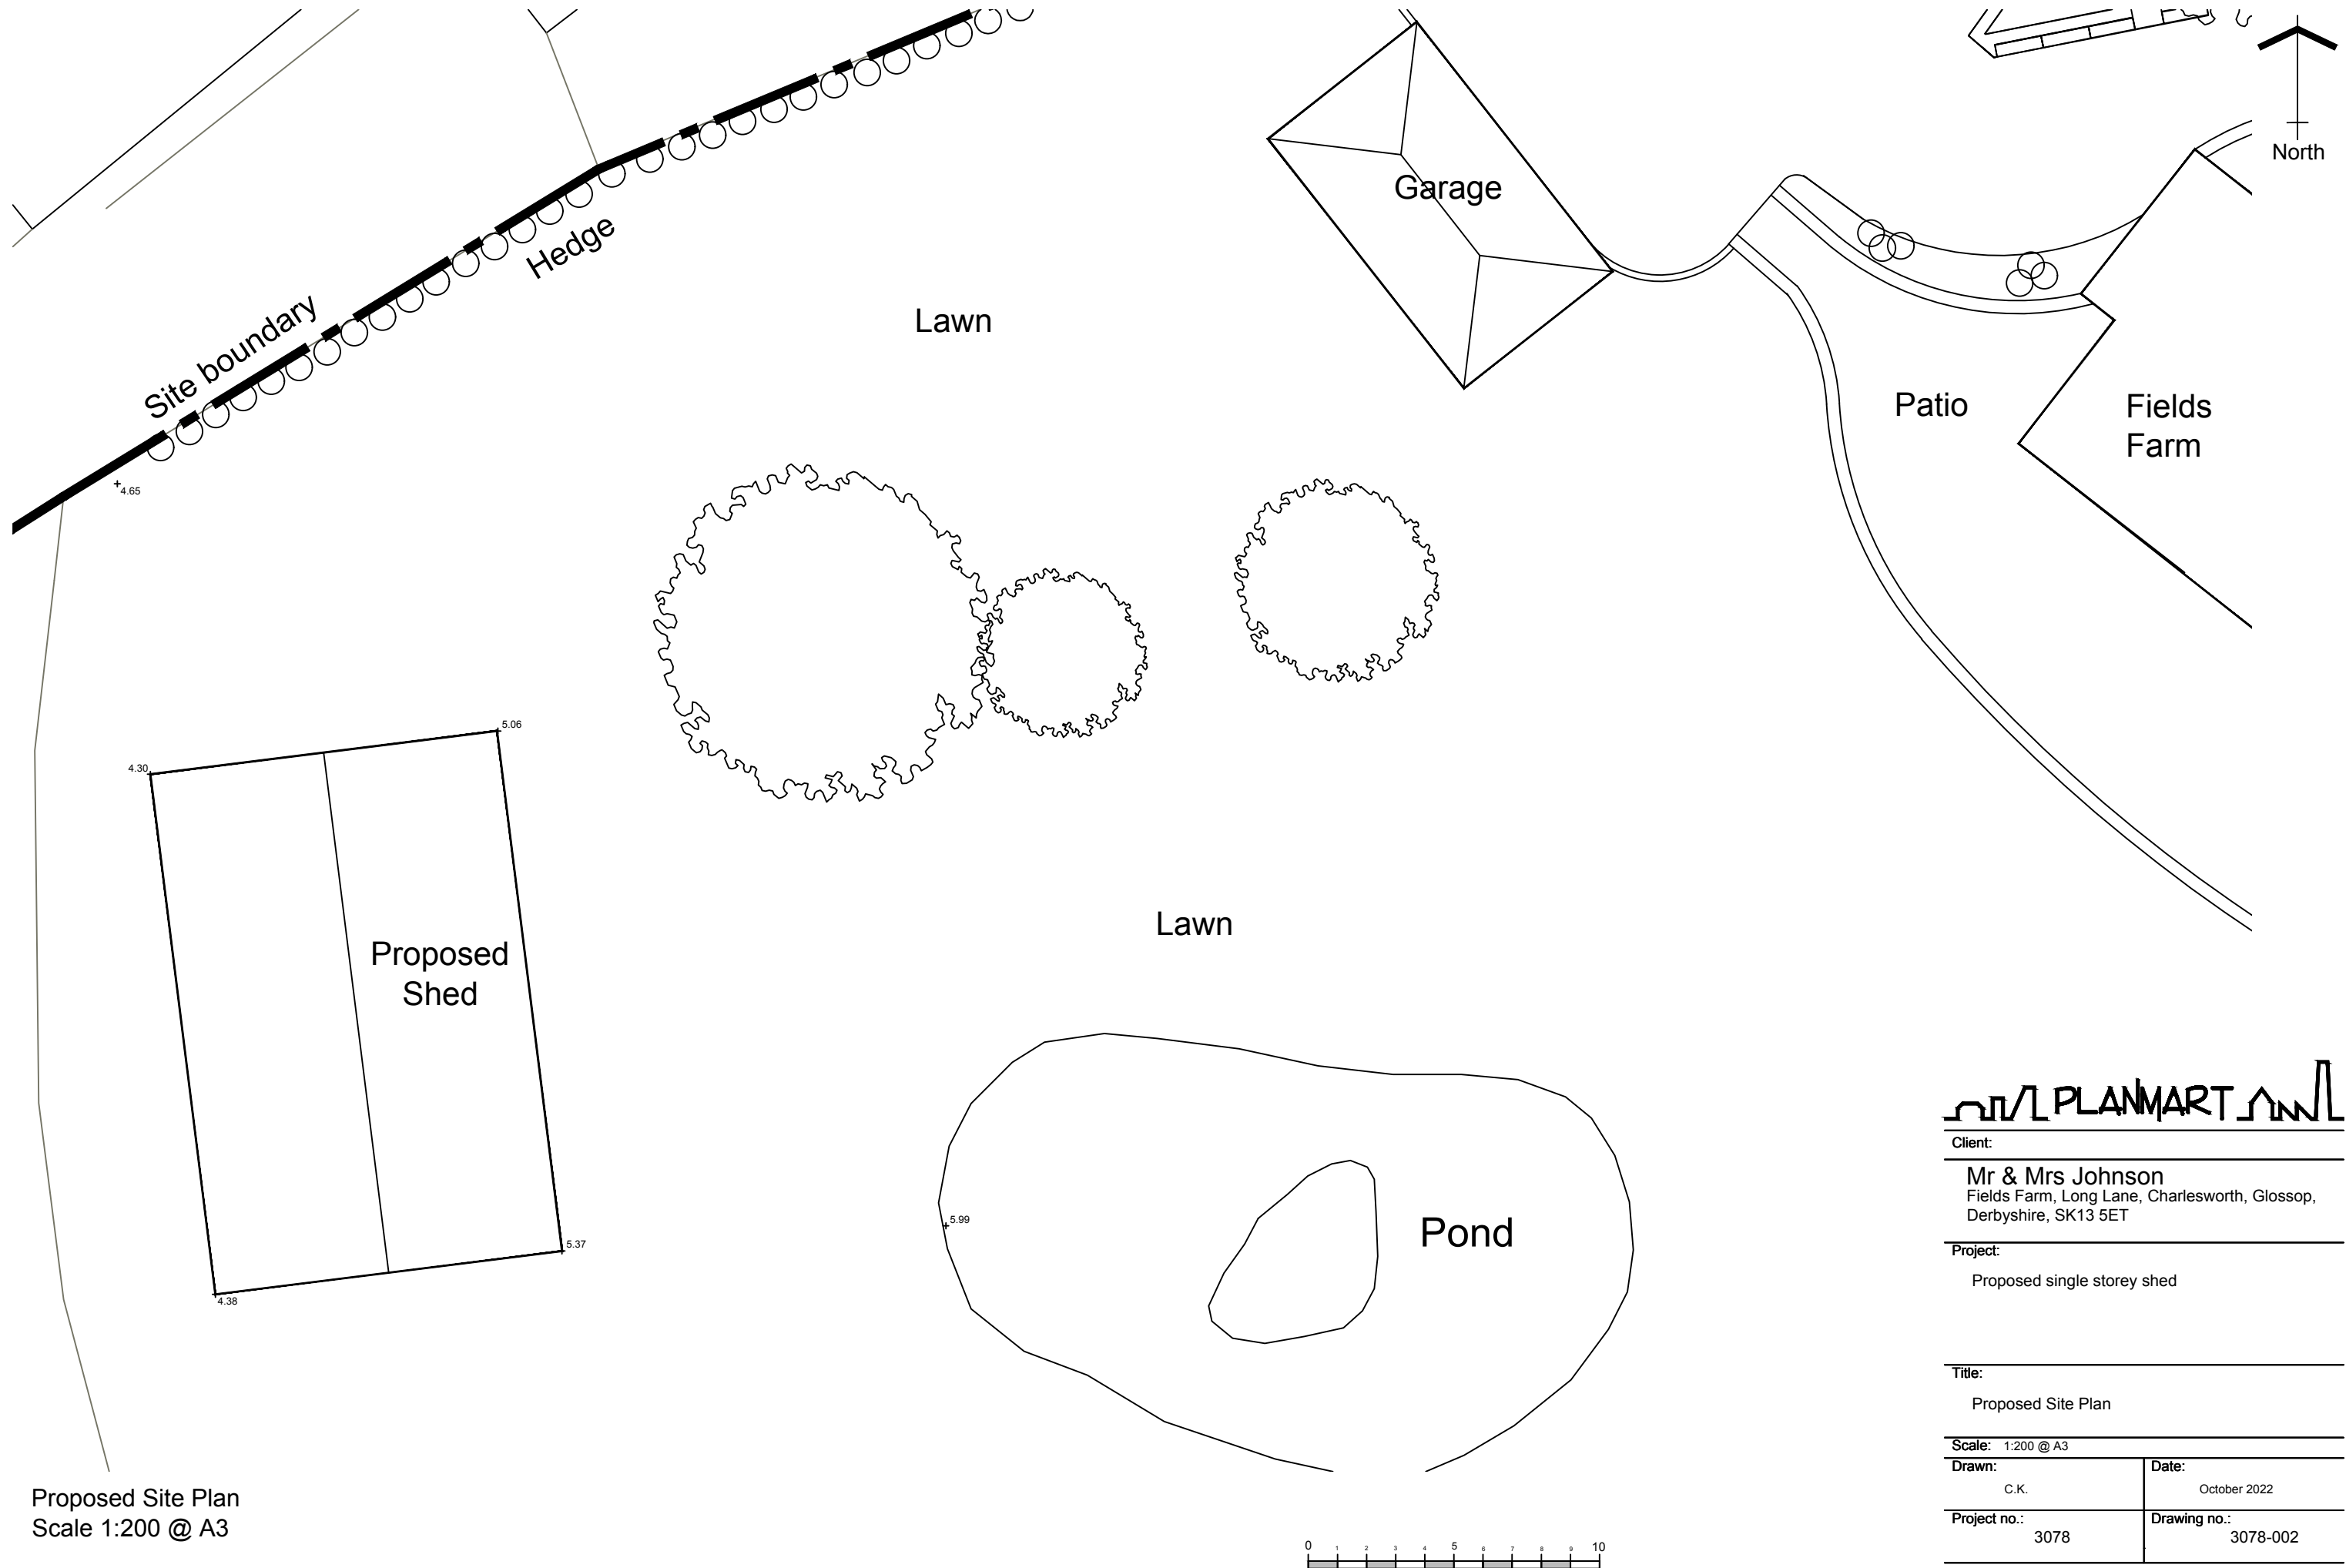

Proposed Site Plan
Scale 1:200 @ A3

THIS DRAWING IS NOT TO BE COPIED OR REPRODUCED
WITHOUT THE PRIOR WRITTEN CONSENT OF PLANMART LTD.

PLANMART

Client:

Mr & Mrs Johnson
Fields Farm, Long Lane, Charlesworth, Glossop,
Derbyshire, SK13 5ET

Project:

Proposed single storey shed

Title:

Proposed Site Plan

Scale: 1:200 @ A3	Date:
Drawn: C.K.	October 2022
Project no.: 3078	Drawing no.: 3078-002

PLANMART LIMITED
9, GEORGE STREET, GLOSSOP,
DERBYSHIRE SK13 8AY.
TEL: 01457 863153