



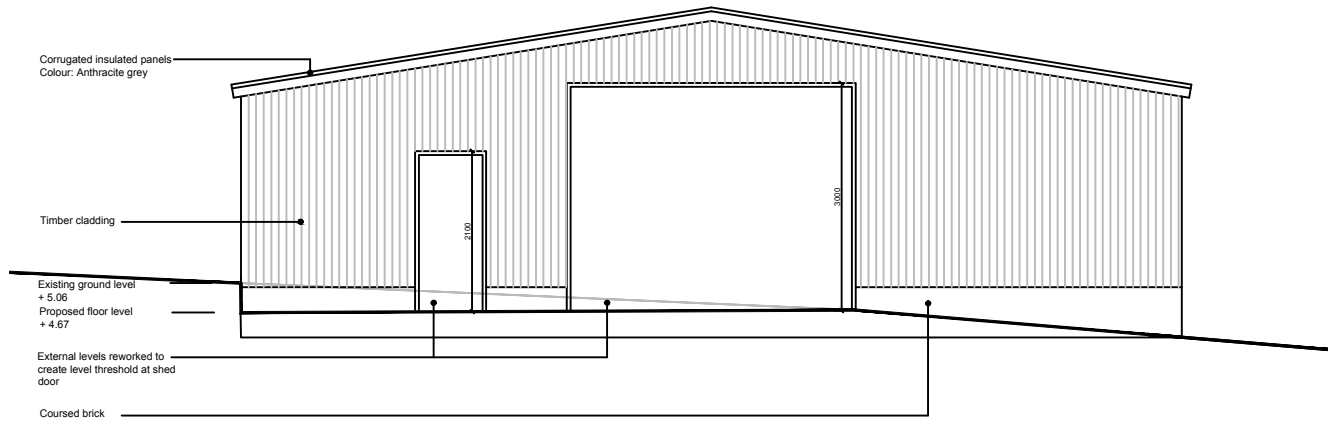


① Proposed front elevation





③ Proposed rear elevation

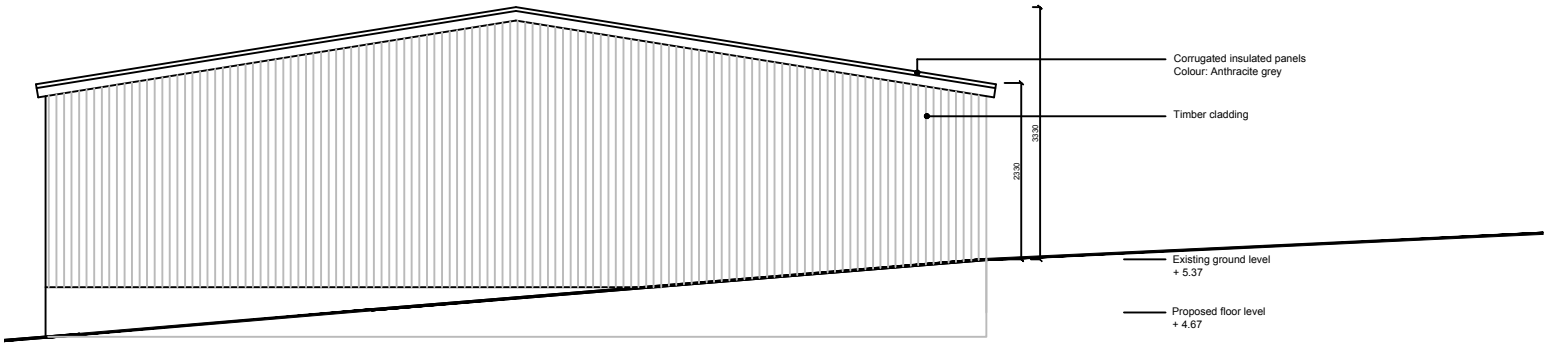

② Proposed side elevation

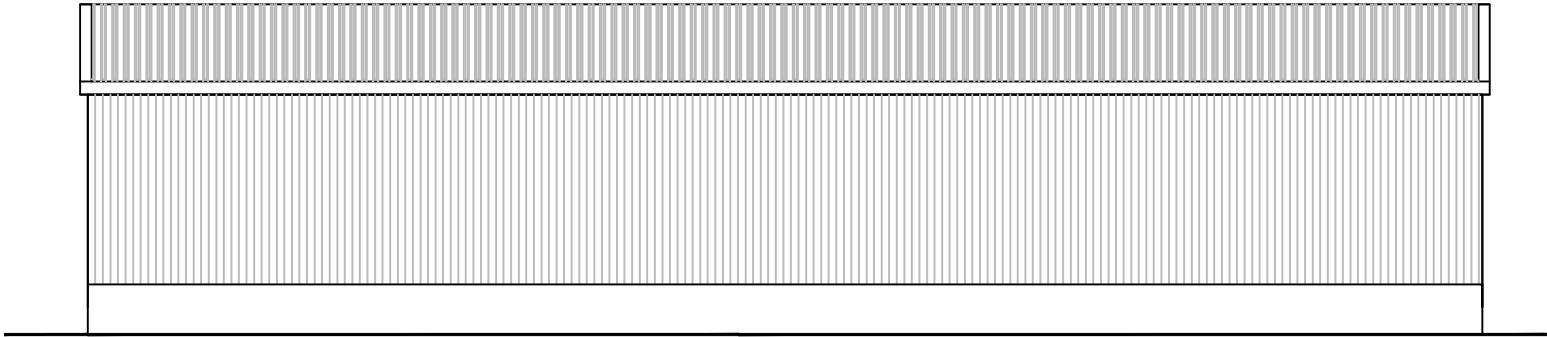

④ Proposed side elevation

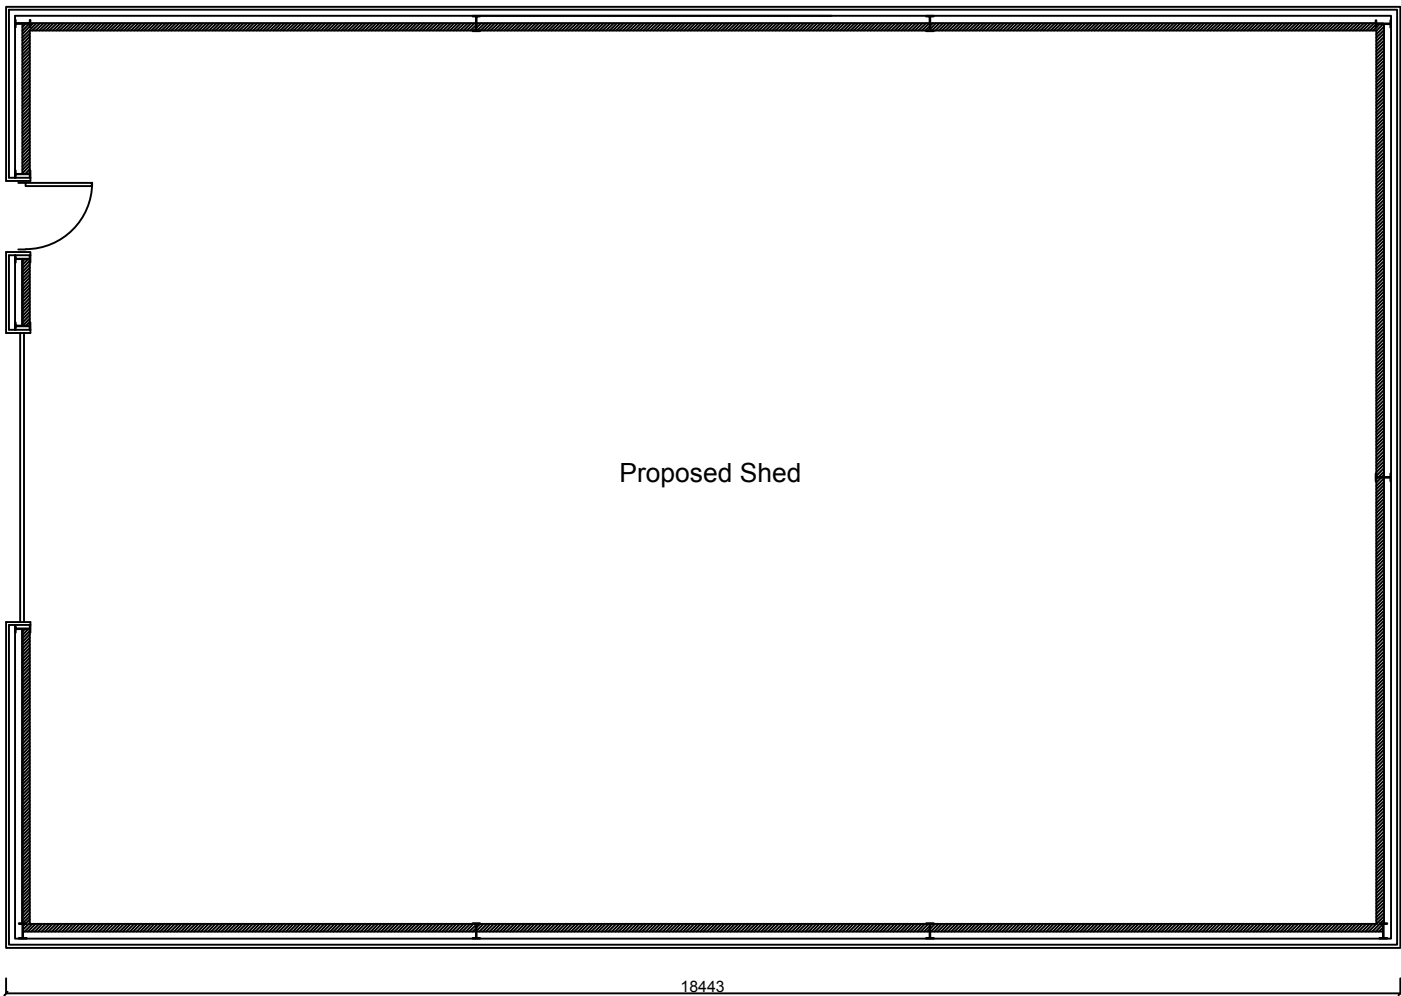 

Proposed Shed Floor Plan



Client:

Mr & Mrs Johnson
Fields Farm, Long Lane, Charlesworth, Glossop,
Derbyshire, SK13 5ET

Project:

Proposed single storey shed

Title:

Proposed Plan and Elevations

Scale: 1:100 @ A3

Drawn: C.K.	Date: October 2022
----------------	-----------------------

Project no.: 3078	Drawing no.: 3078-003
----------------------	--------------------------

PLANMART LIMITED
9, GEORGE STREET, GLOSSOP,
DERBYSHIRE SK13 8AY.
TEL: 01457 863153



Metric scale