





EXISTING SOUTH FACING FRONT ELEVATION

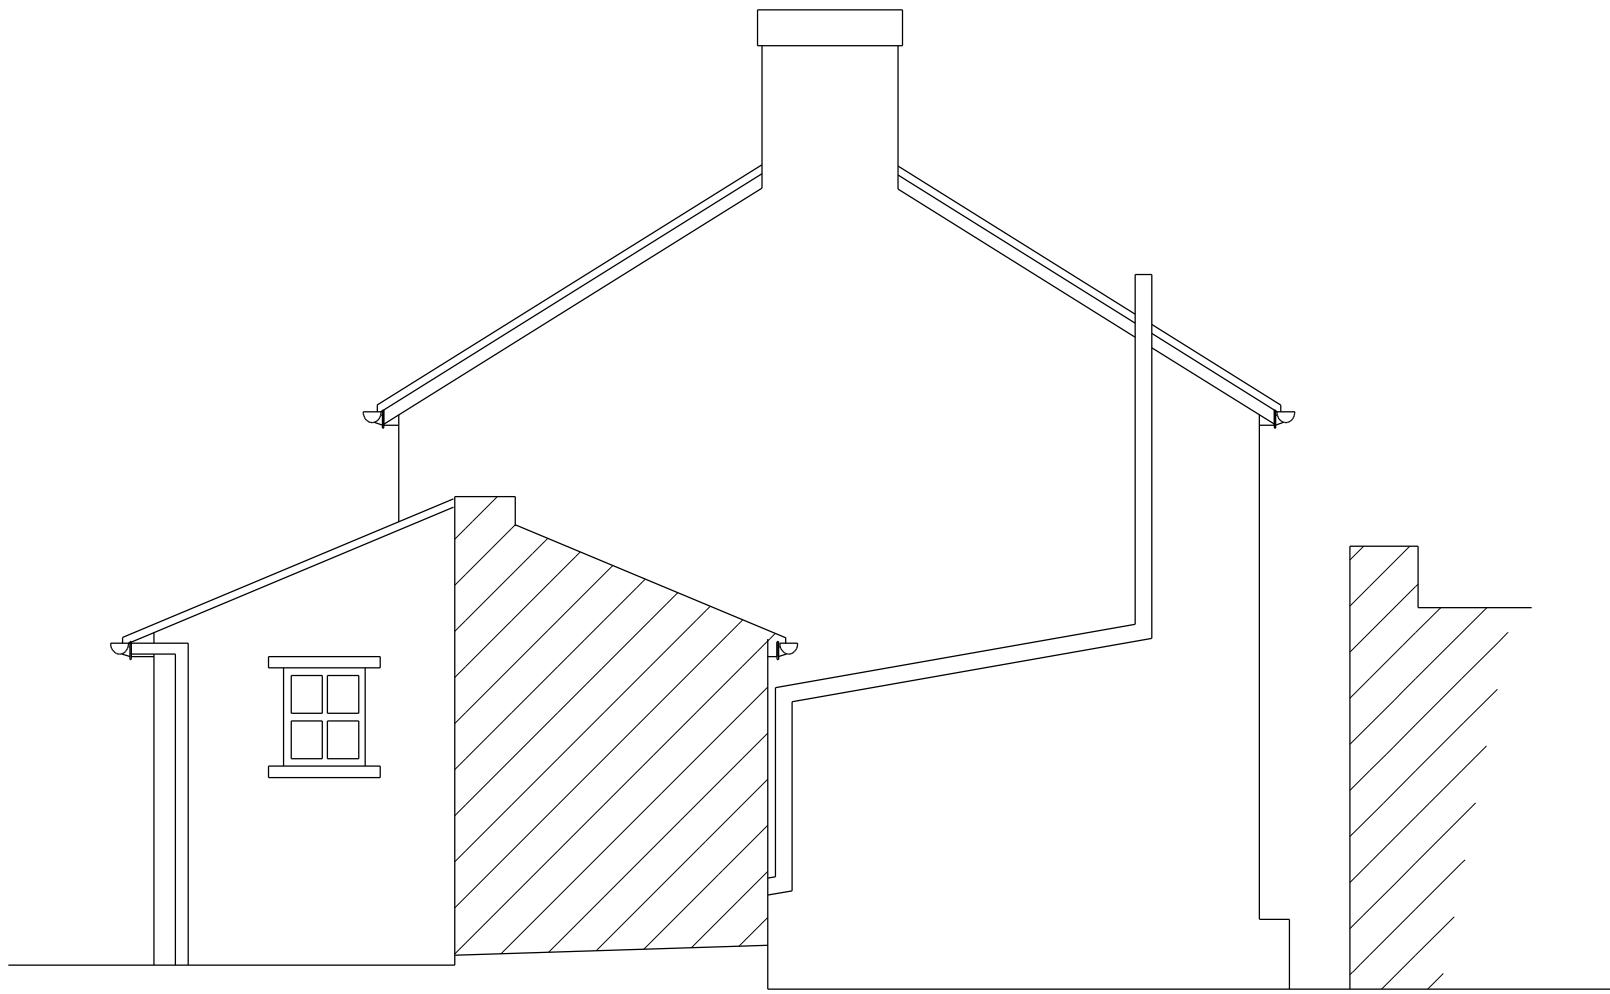


EXISTING EAST FACING SIDE ELEVATION



EXISTING NORTH FACING REAR ELEVATION

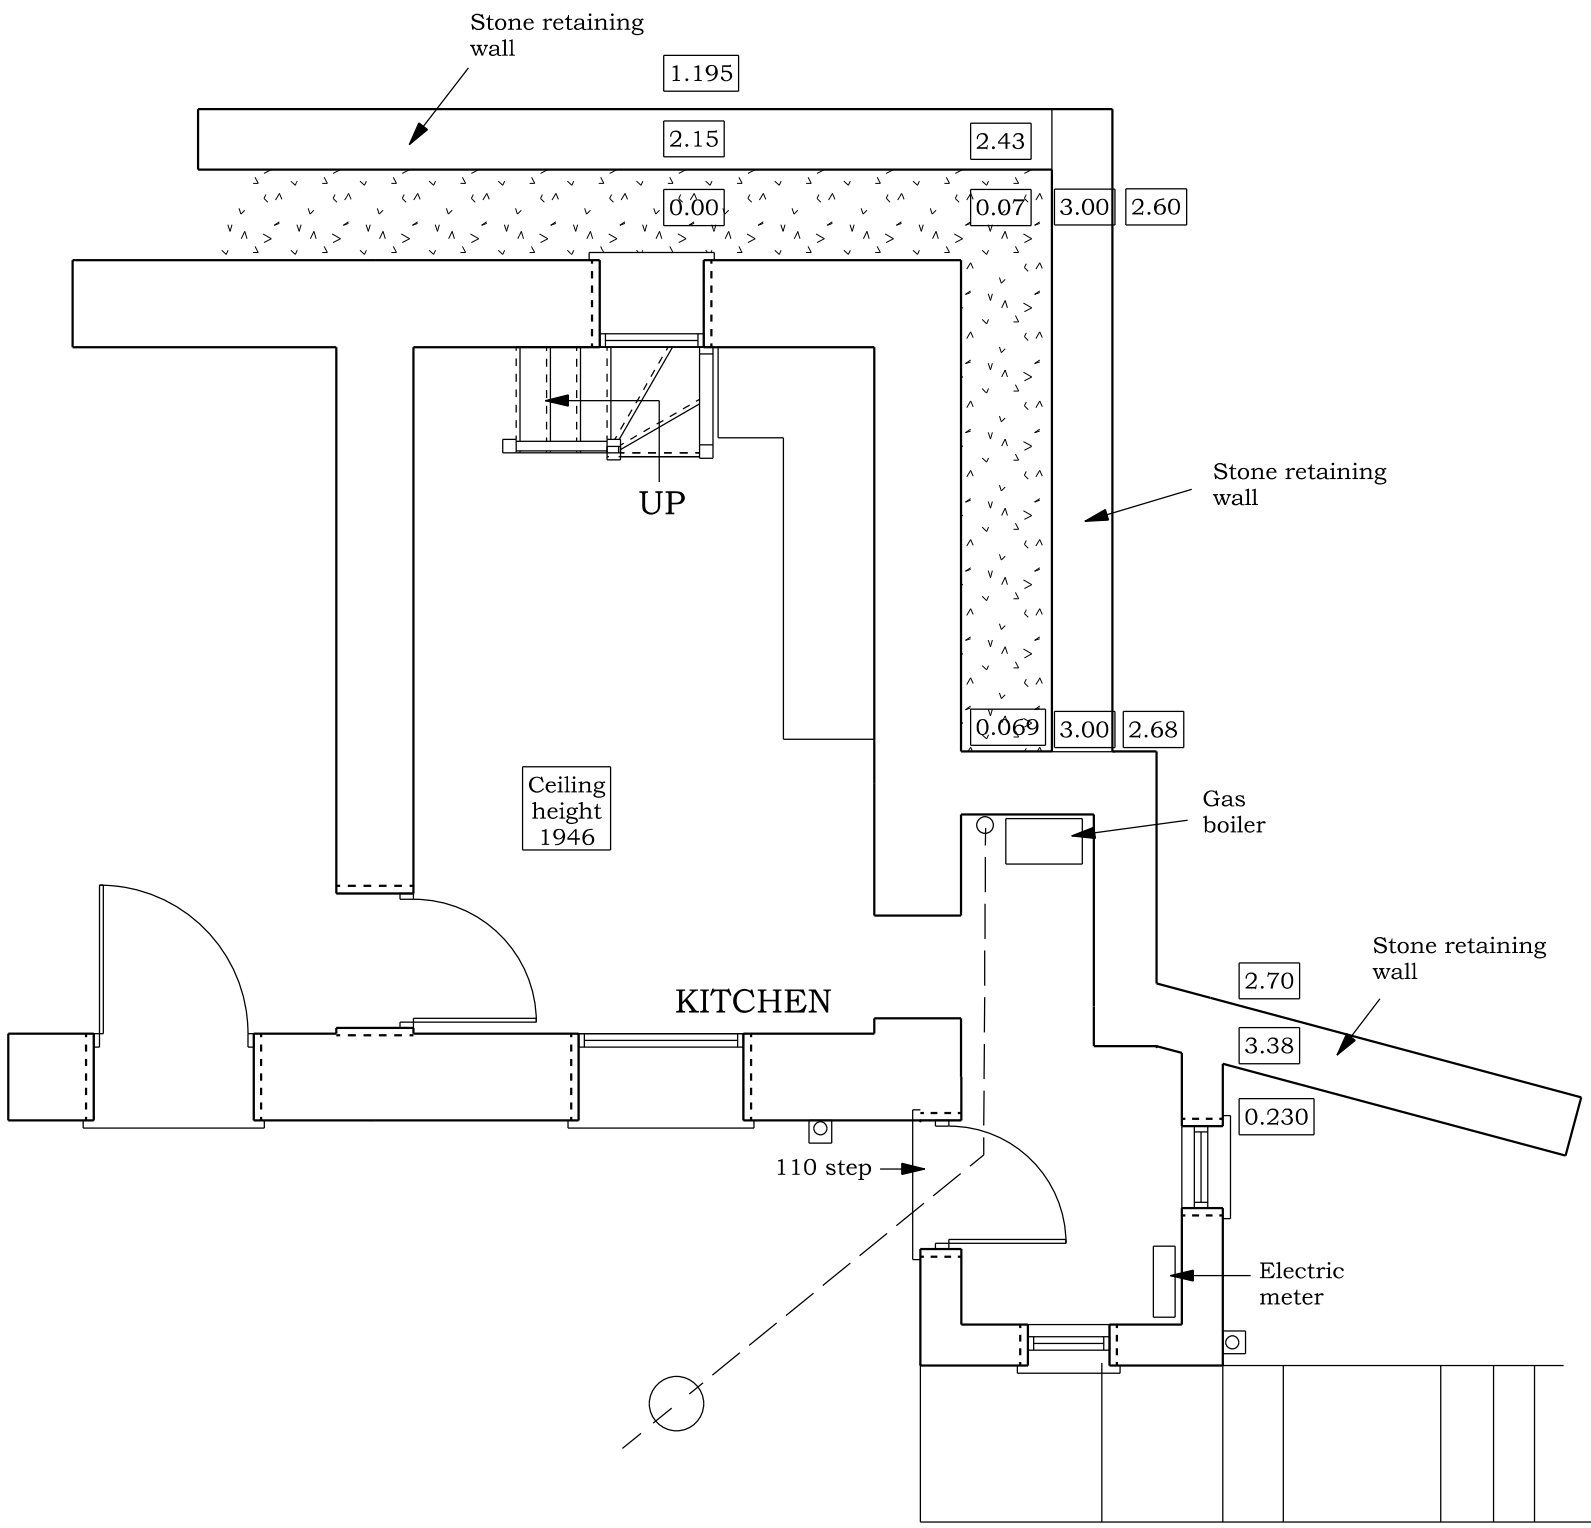


EXISTING GROUND FLOOR PLAN

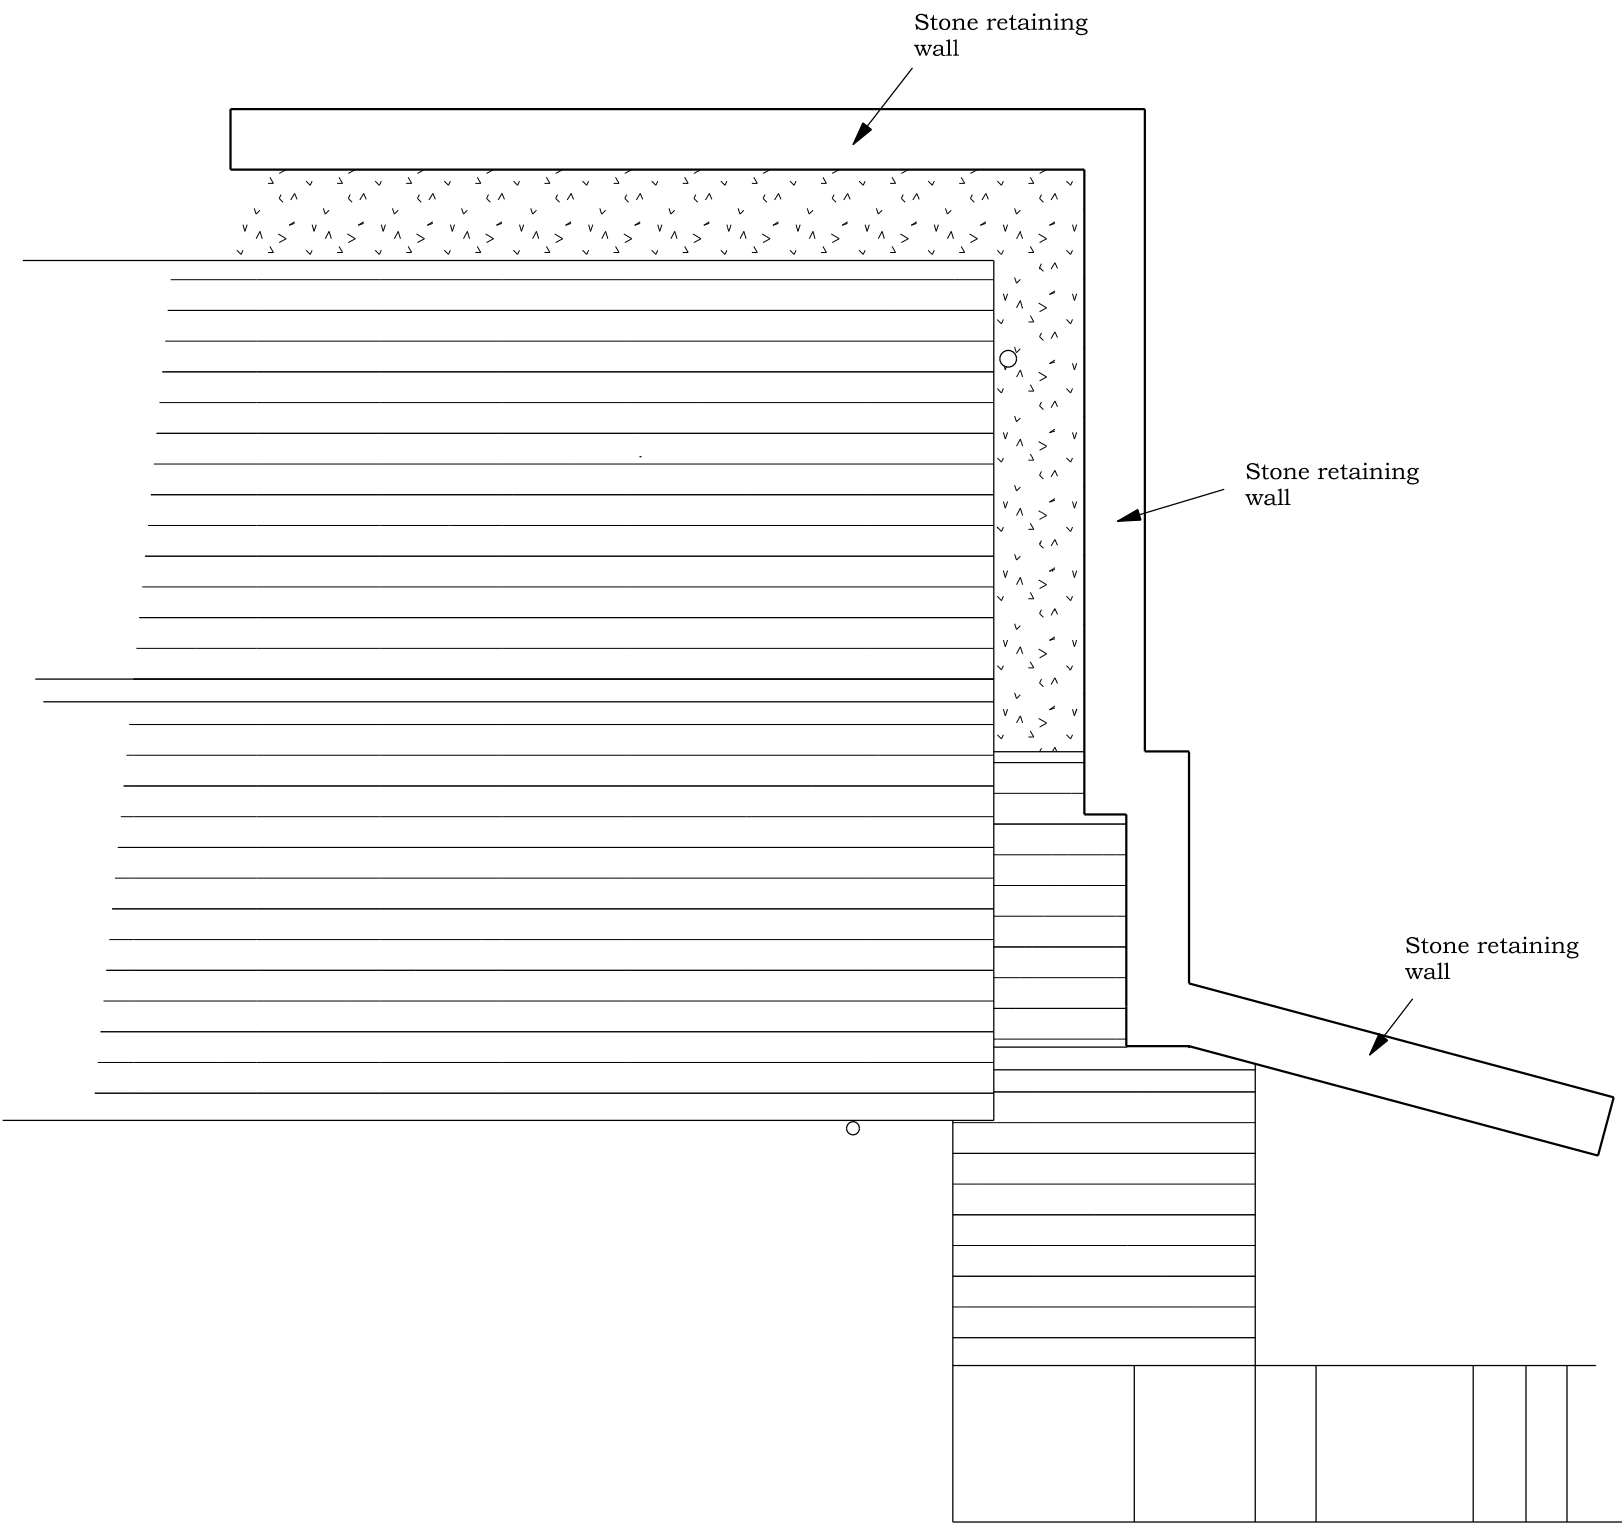

EXISTING ROOF PLAN

BRADLEY BUILDING DESIGN LTD.
KEEPERS COTTAGE,
LYME PARK,
DISLEY,
STOCKPORT.
SK12 2NS.
01625 858244
Mob 07989 326039
bradleybuildingdesign@btopenworld.com

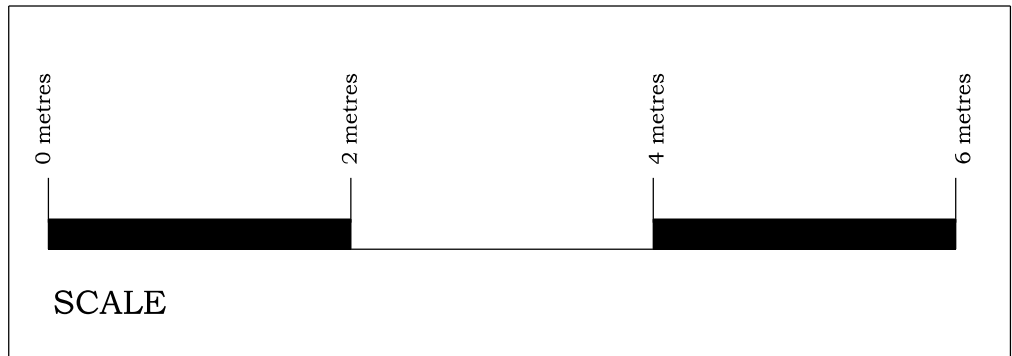

EXISTING DWELLING
SINGLE STOREY SIDE EXTENSION
& RETAINING WALL CONSTRUCTION
for
Mr. and Mrs. D. COWARD,
at
2, BINGS ROAD,
WHALLEY BRIDGE,
SK23 7ND.
Scale 1:50 @ A1
Date AUGUST 2022
Drawing Number 2089/1/A