


Site Plan , Cherry Trees , 1A Sherbrook Grove , SK17 9ND

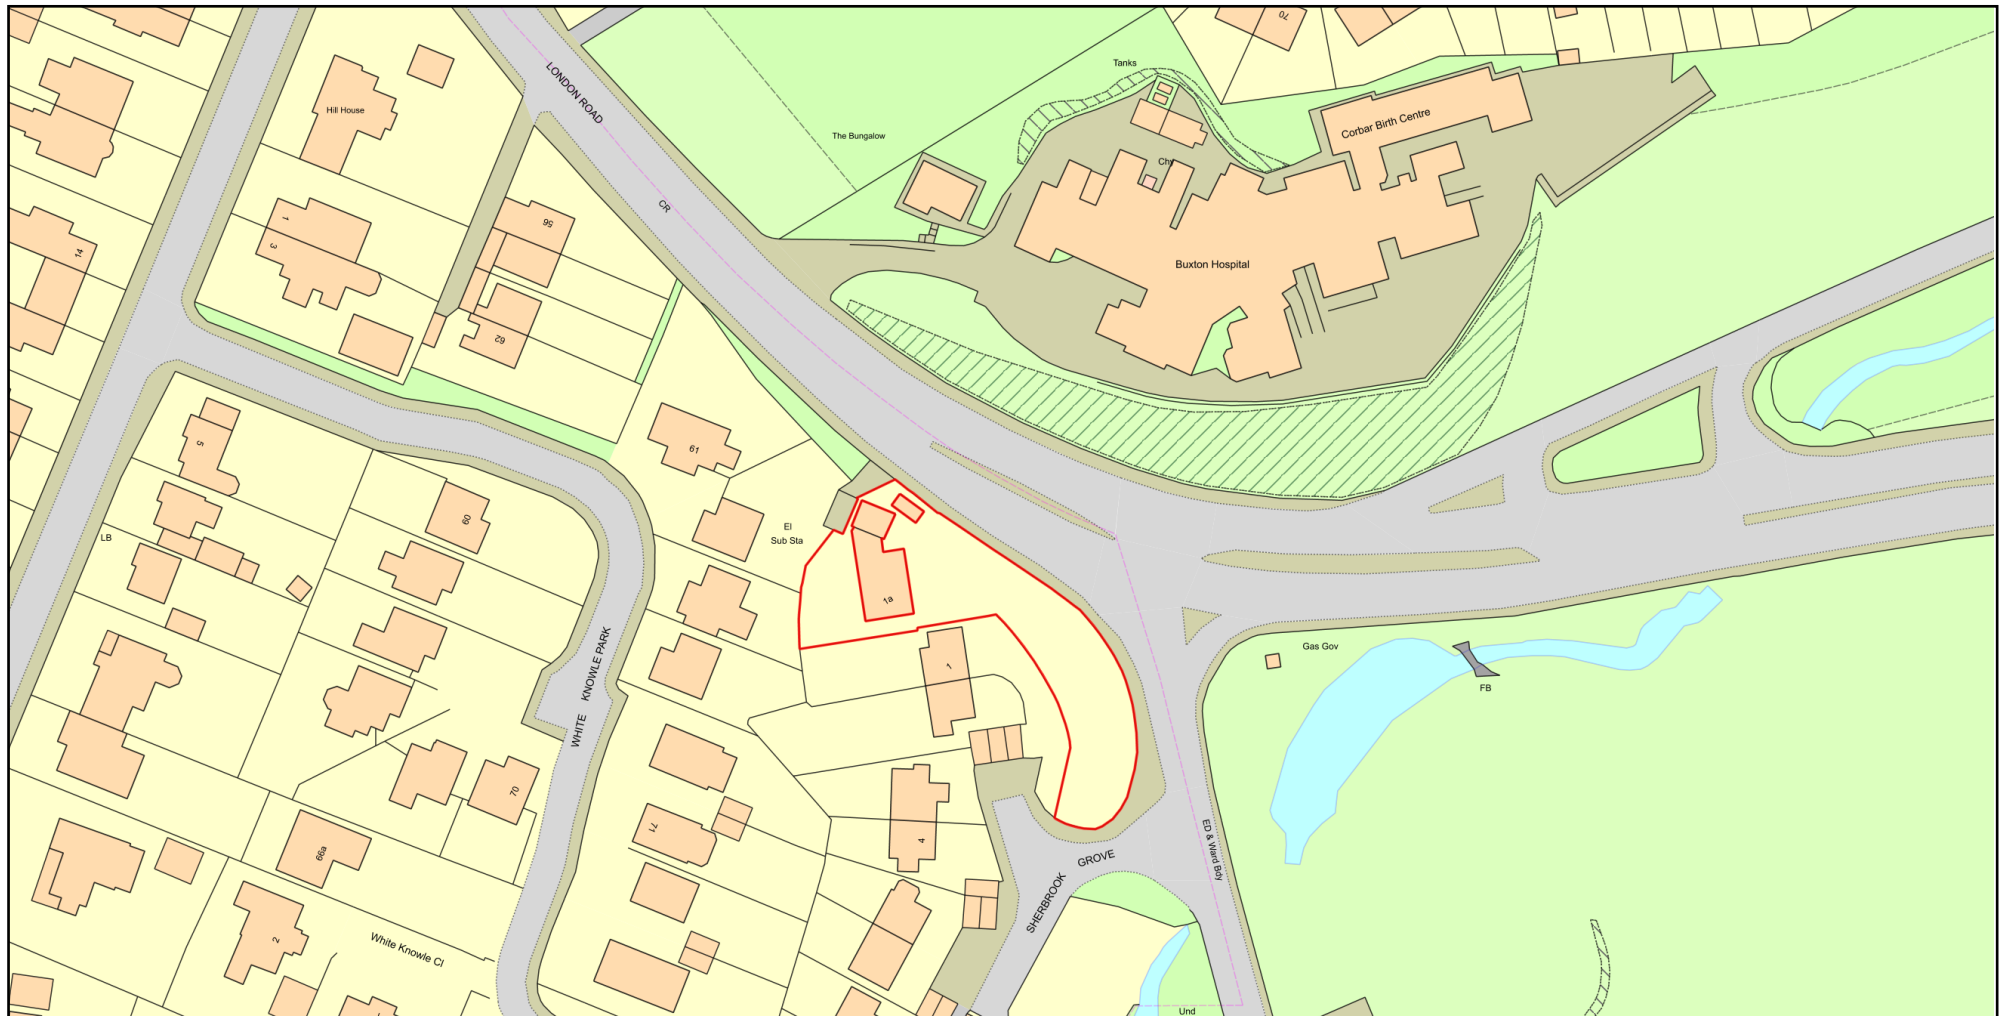

0 50
Metres



Plan Produced for: Mr Alan Hickin
Date Produced: 03 Sep 2022
Plan Reference Number: TQRQM22246120351325
Scale: 1:1250 @ A4
© Crown copyright and database rights 2021 OS 100042766

