

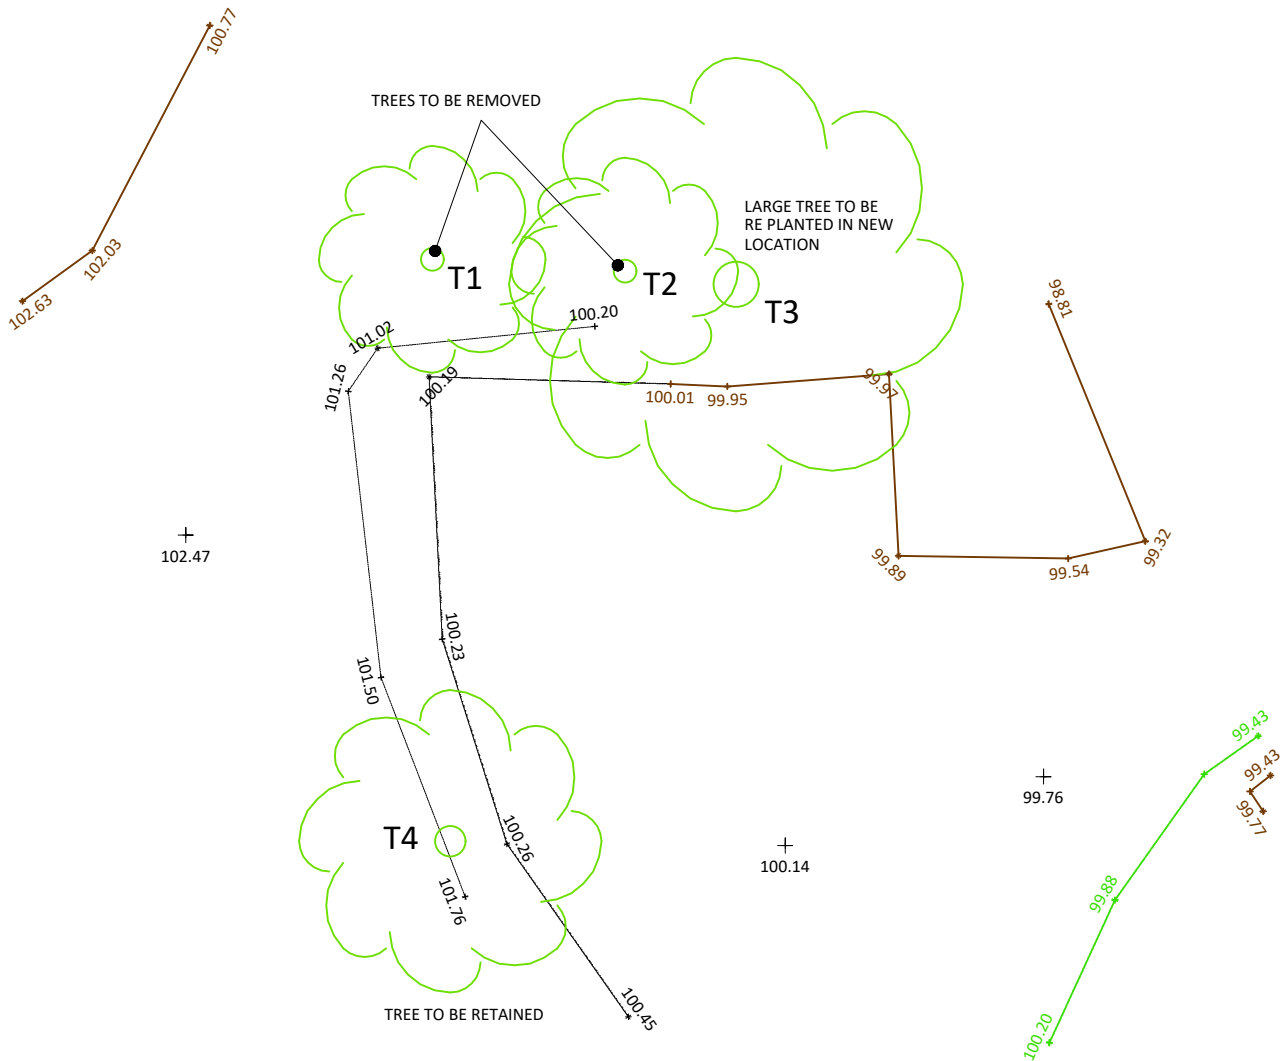


 

Revisions

- - -

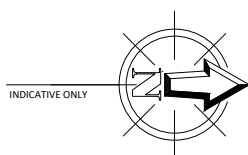

New Storage Building Higher Eaves House, Long Lane, Chapel-En-Le-Frith SK23 9UF Existing Site Plan		Richard Mundy Building Design Ltd. Travel House, Buxton Road, Bakewell, DE45 1BZ Tel & Fax: 01629 815053 e-mail: info@rm-bd.co.uk	
Date: October 2022	Scale: 1:100 @ A4	Ref: MDP	Dwg No. 2207-01

© COPYRIGHT EXISTS ON THE DESIGNS AND INFORMATION SHOWN ON THIS DRAWING
The Contractor must verify all dimensions on site before making shop drawings
or commencing work of any kind. Architect to be notified of any discrepancies in dimensions immediately.