



* Cracked glass pane to be replaced

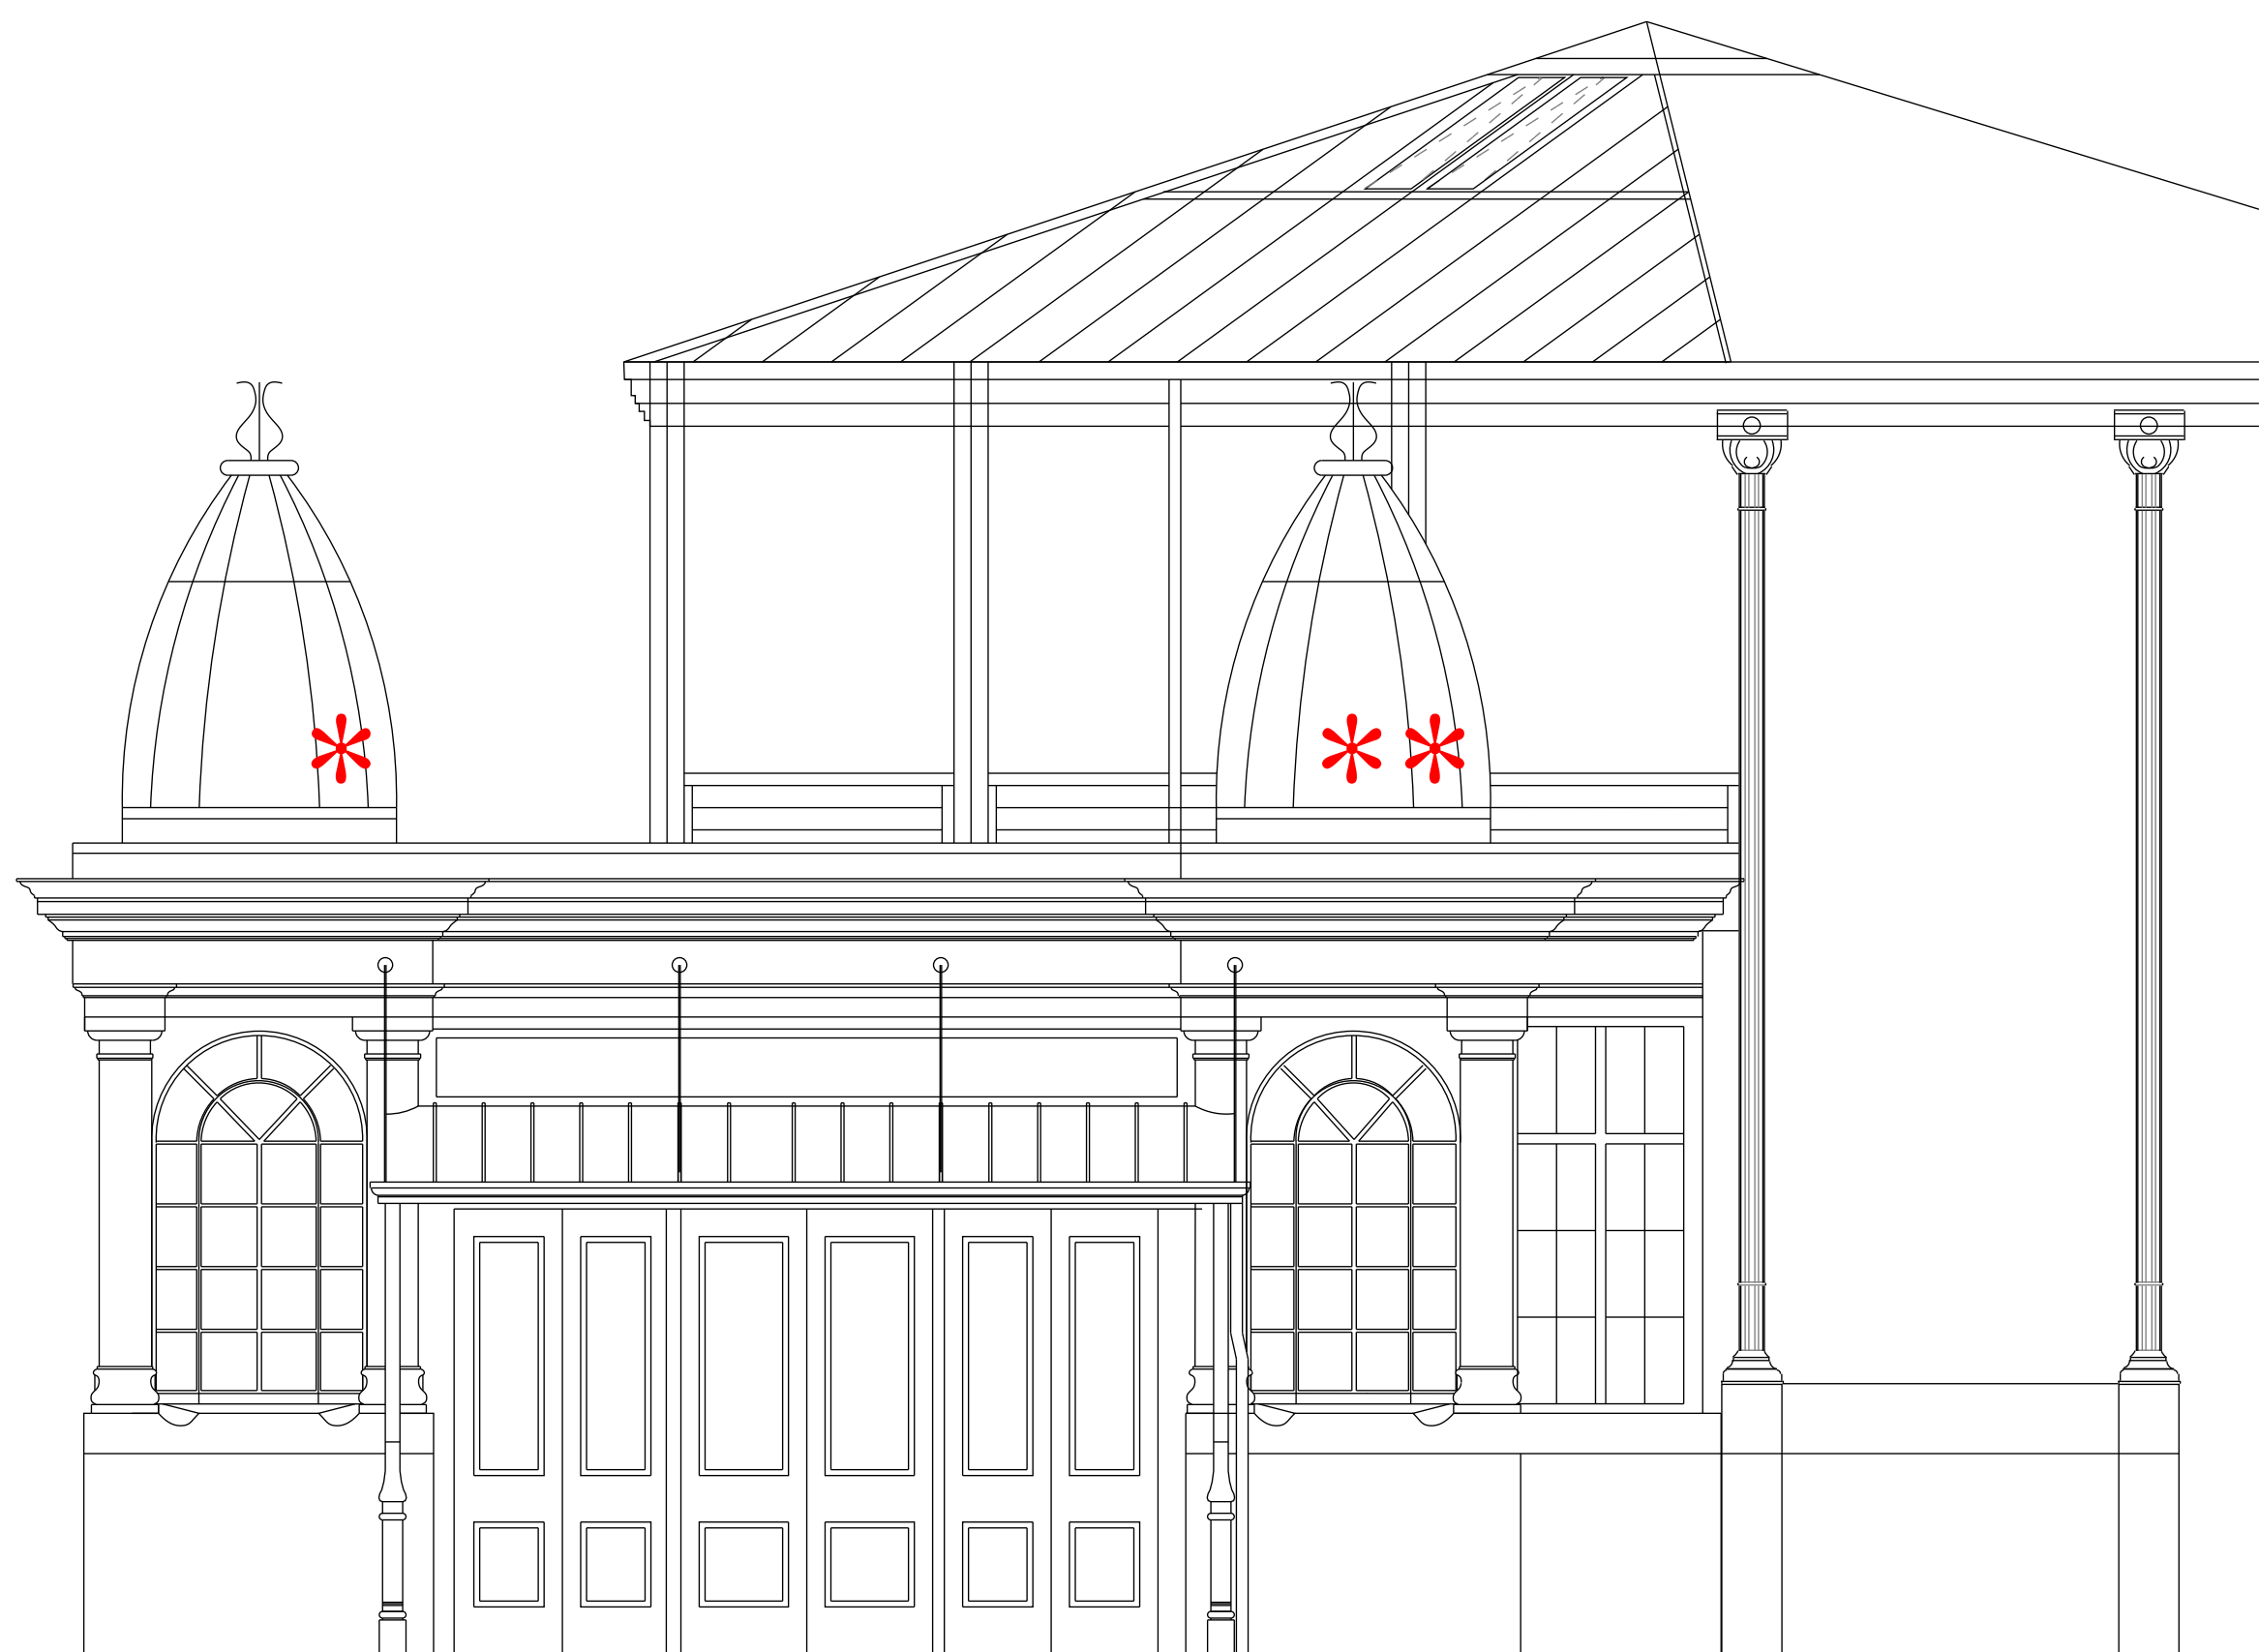


Northeast Elevation

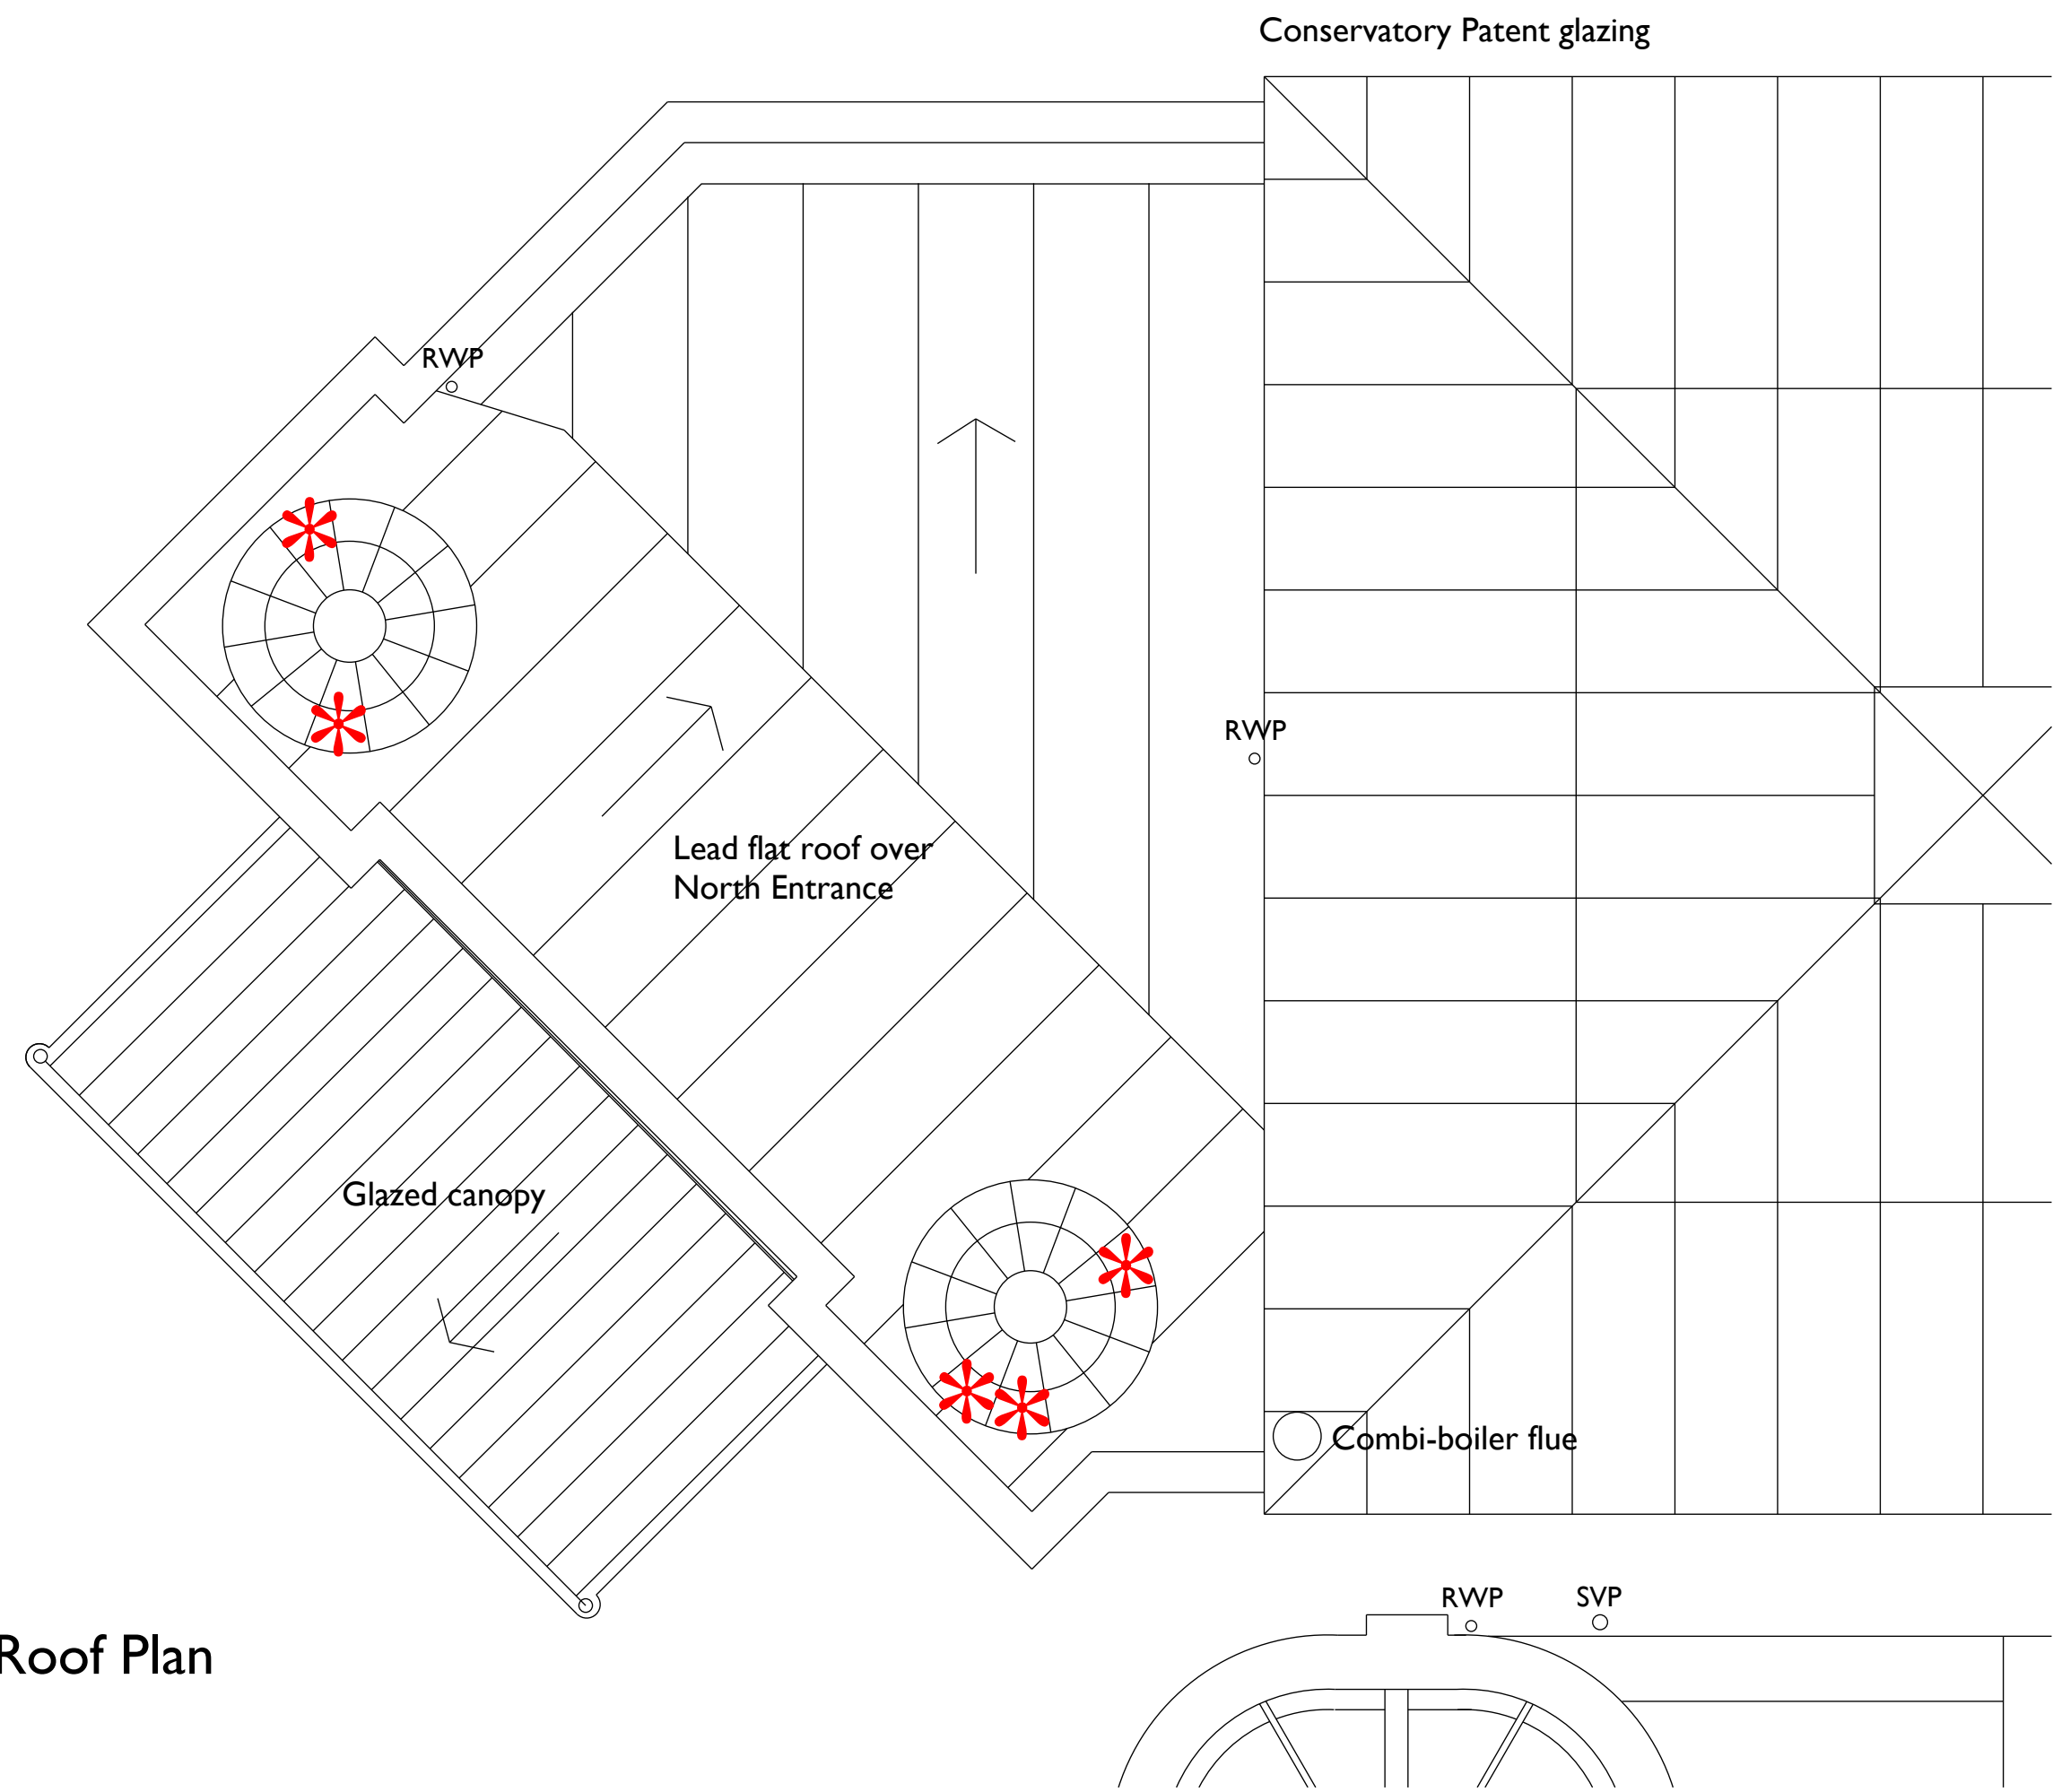

Roof Plan



South Elevation

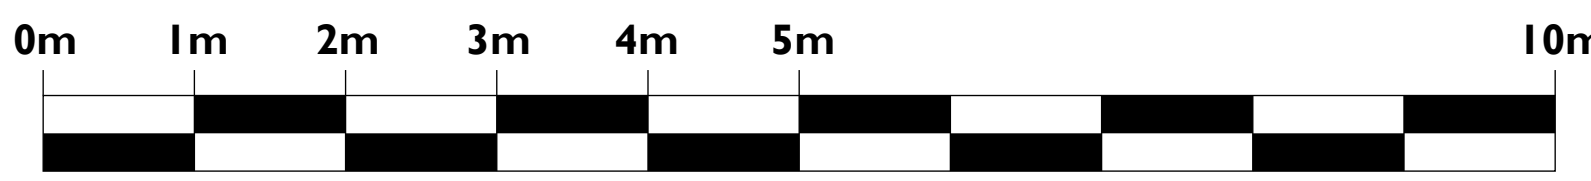

P01	First Issue	mm	pa	14/07/22
Revision	Description	Drawn	Checked	Date
Current Status:	S2			



ARCHITECTS

T.A.D. Architects
Smithy Wood House,
Smithy Wood Crescent,
Sheffield, S8 0NU

Tel: 0114 250 9600
Fax: 0114 258 3681
email: enquiries@tadarchitects.co.uk
www.tadarchitects.co.uk

Project: **Proposed replacement of cracked beaver-tailed glass panes to conical domes of North Entrance, Water Street, Buxton, SK17 6XN**

Drawing Title: **Proposed Roof Plan + Elevations**

Scale	Date	Drawn	Checked
1/50 @A1	10/10/22	mm	pa

Drawing Number	Revision
2004-TAD-NE-XX-DR-A-PL-0004	P01

CAD Reference: xxxxxGDS FILES\xxxx xxx.cpl © T.A.D. Architects