

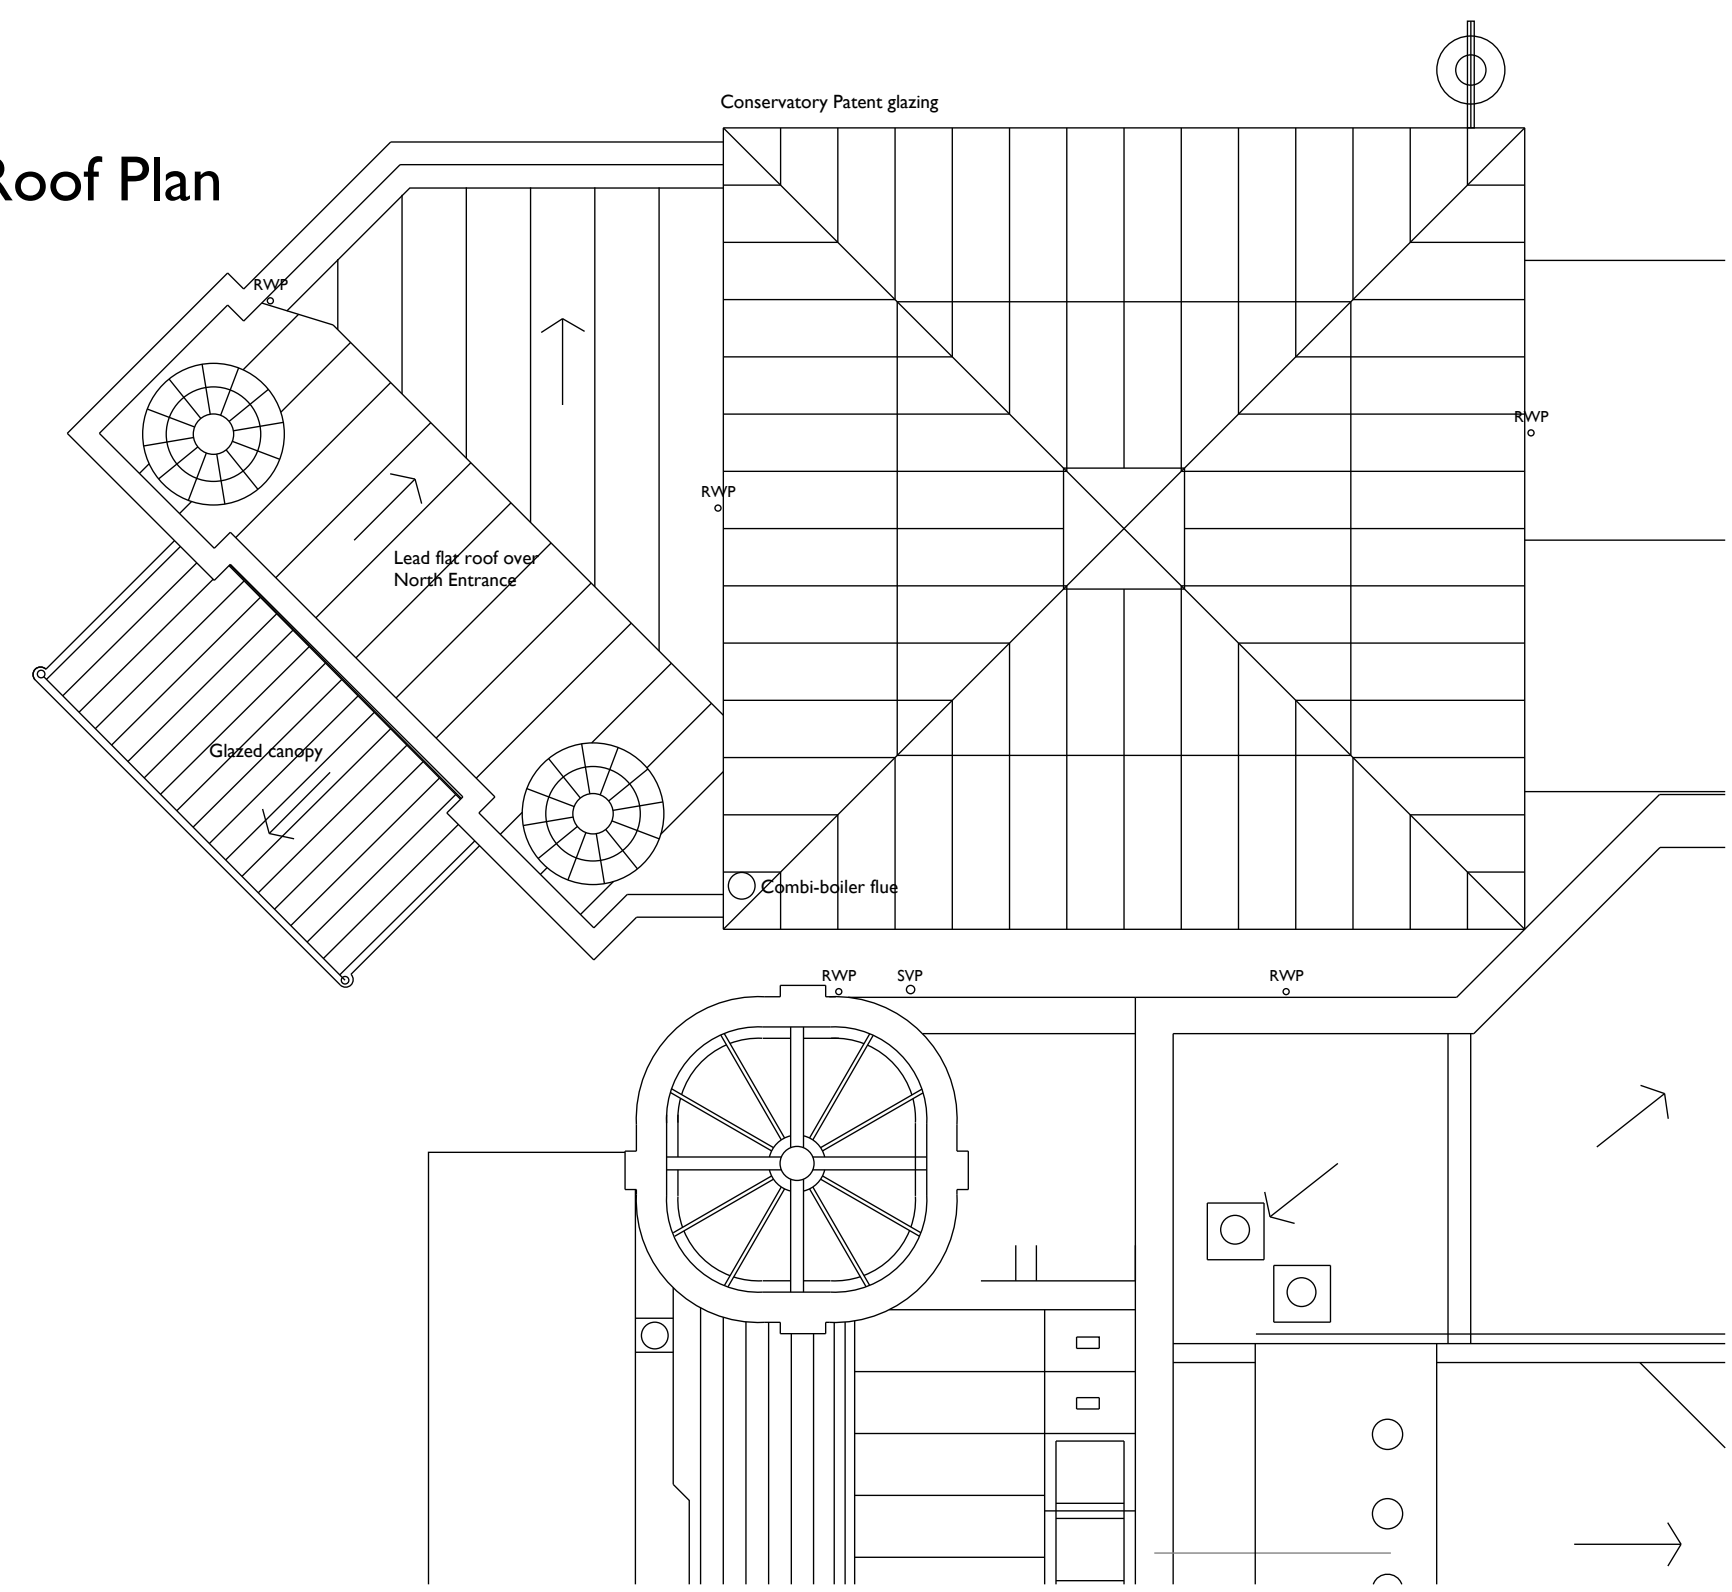



Roof Plan

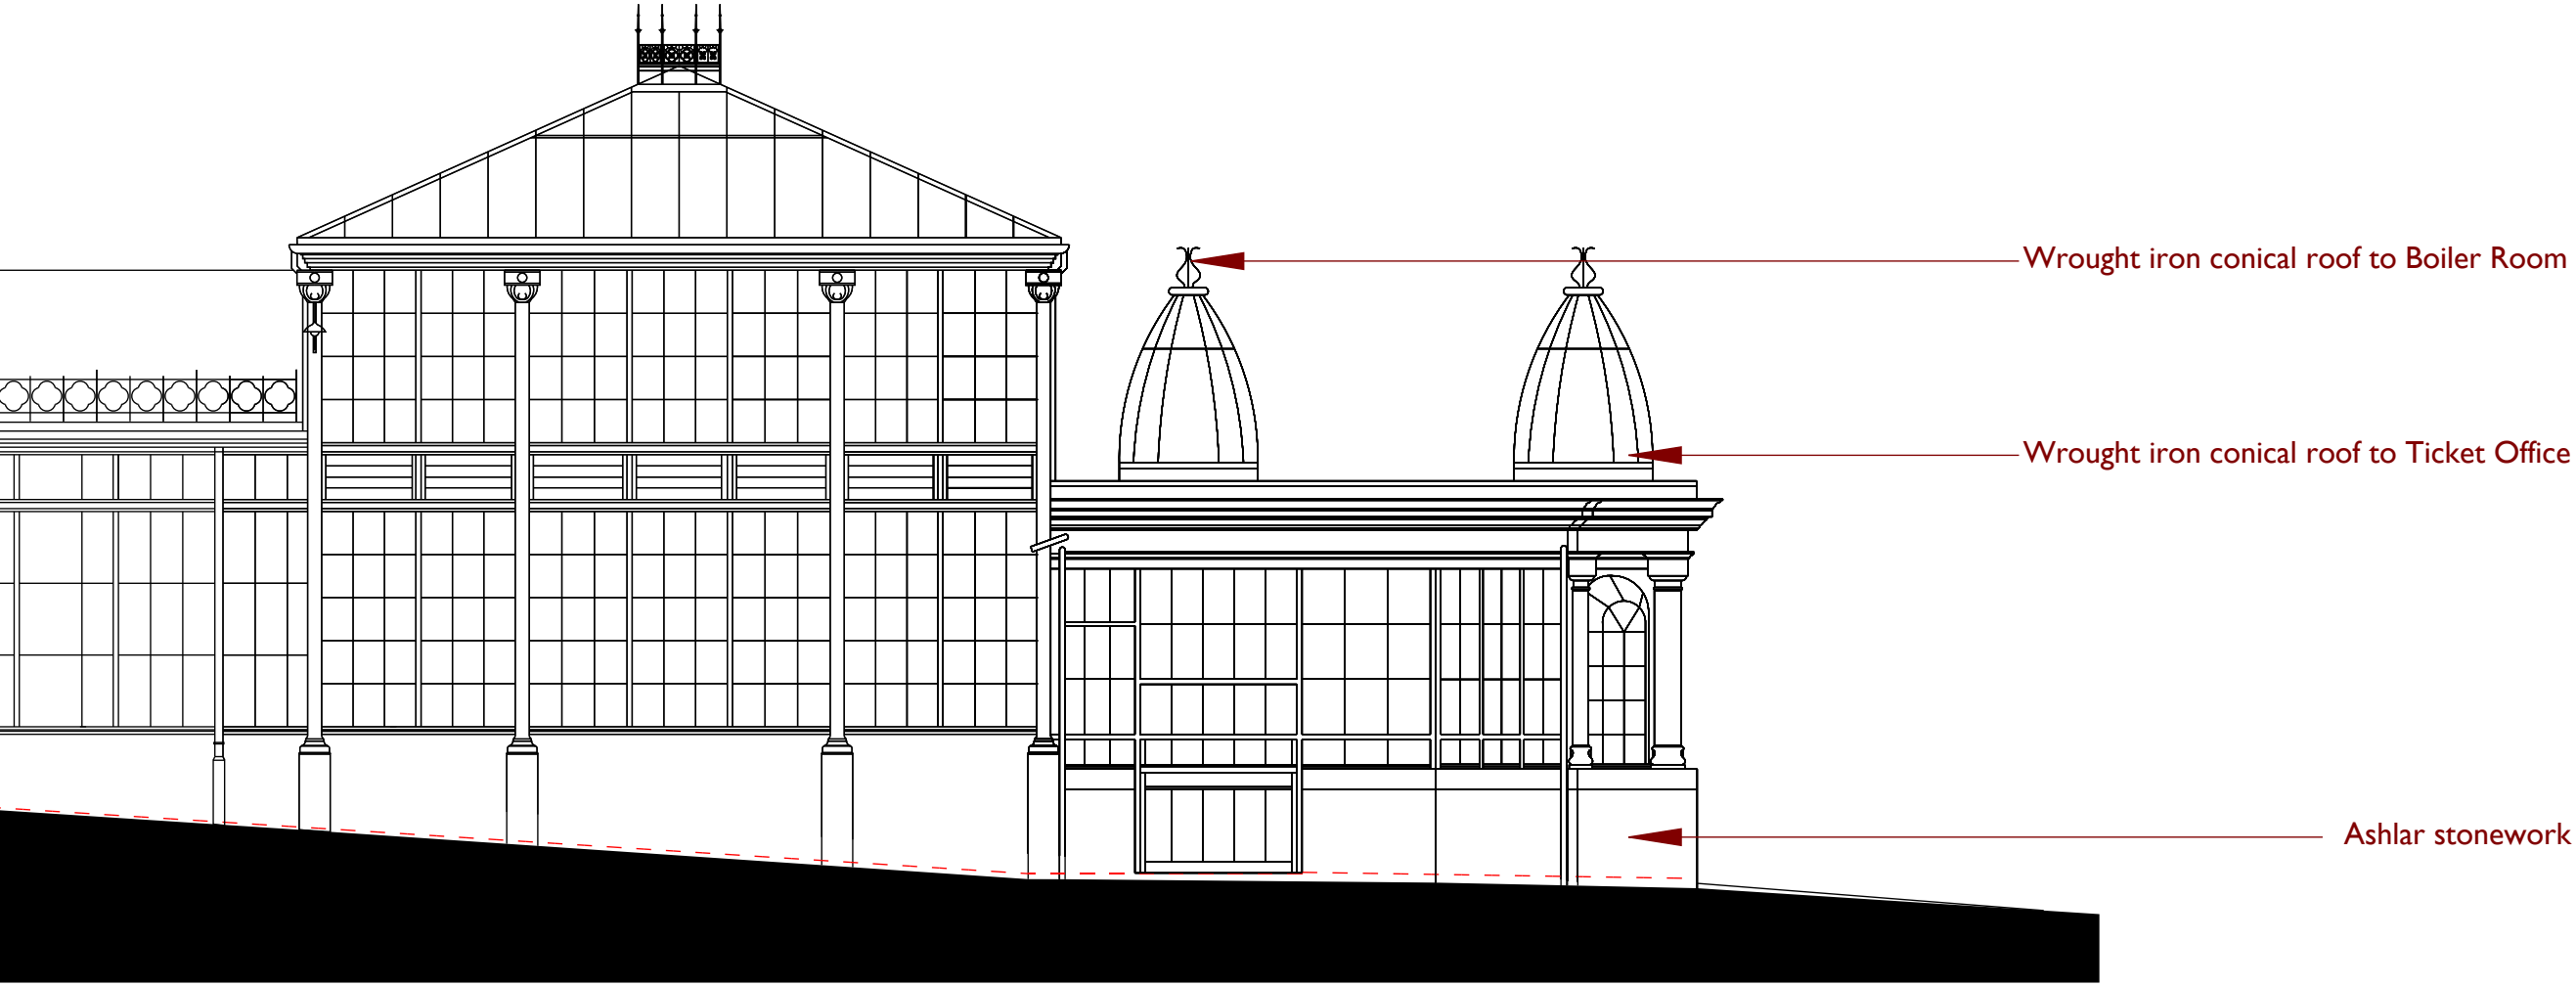


Floor Plan

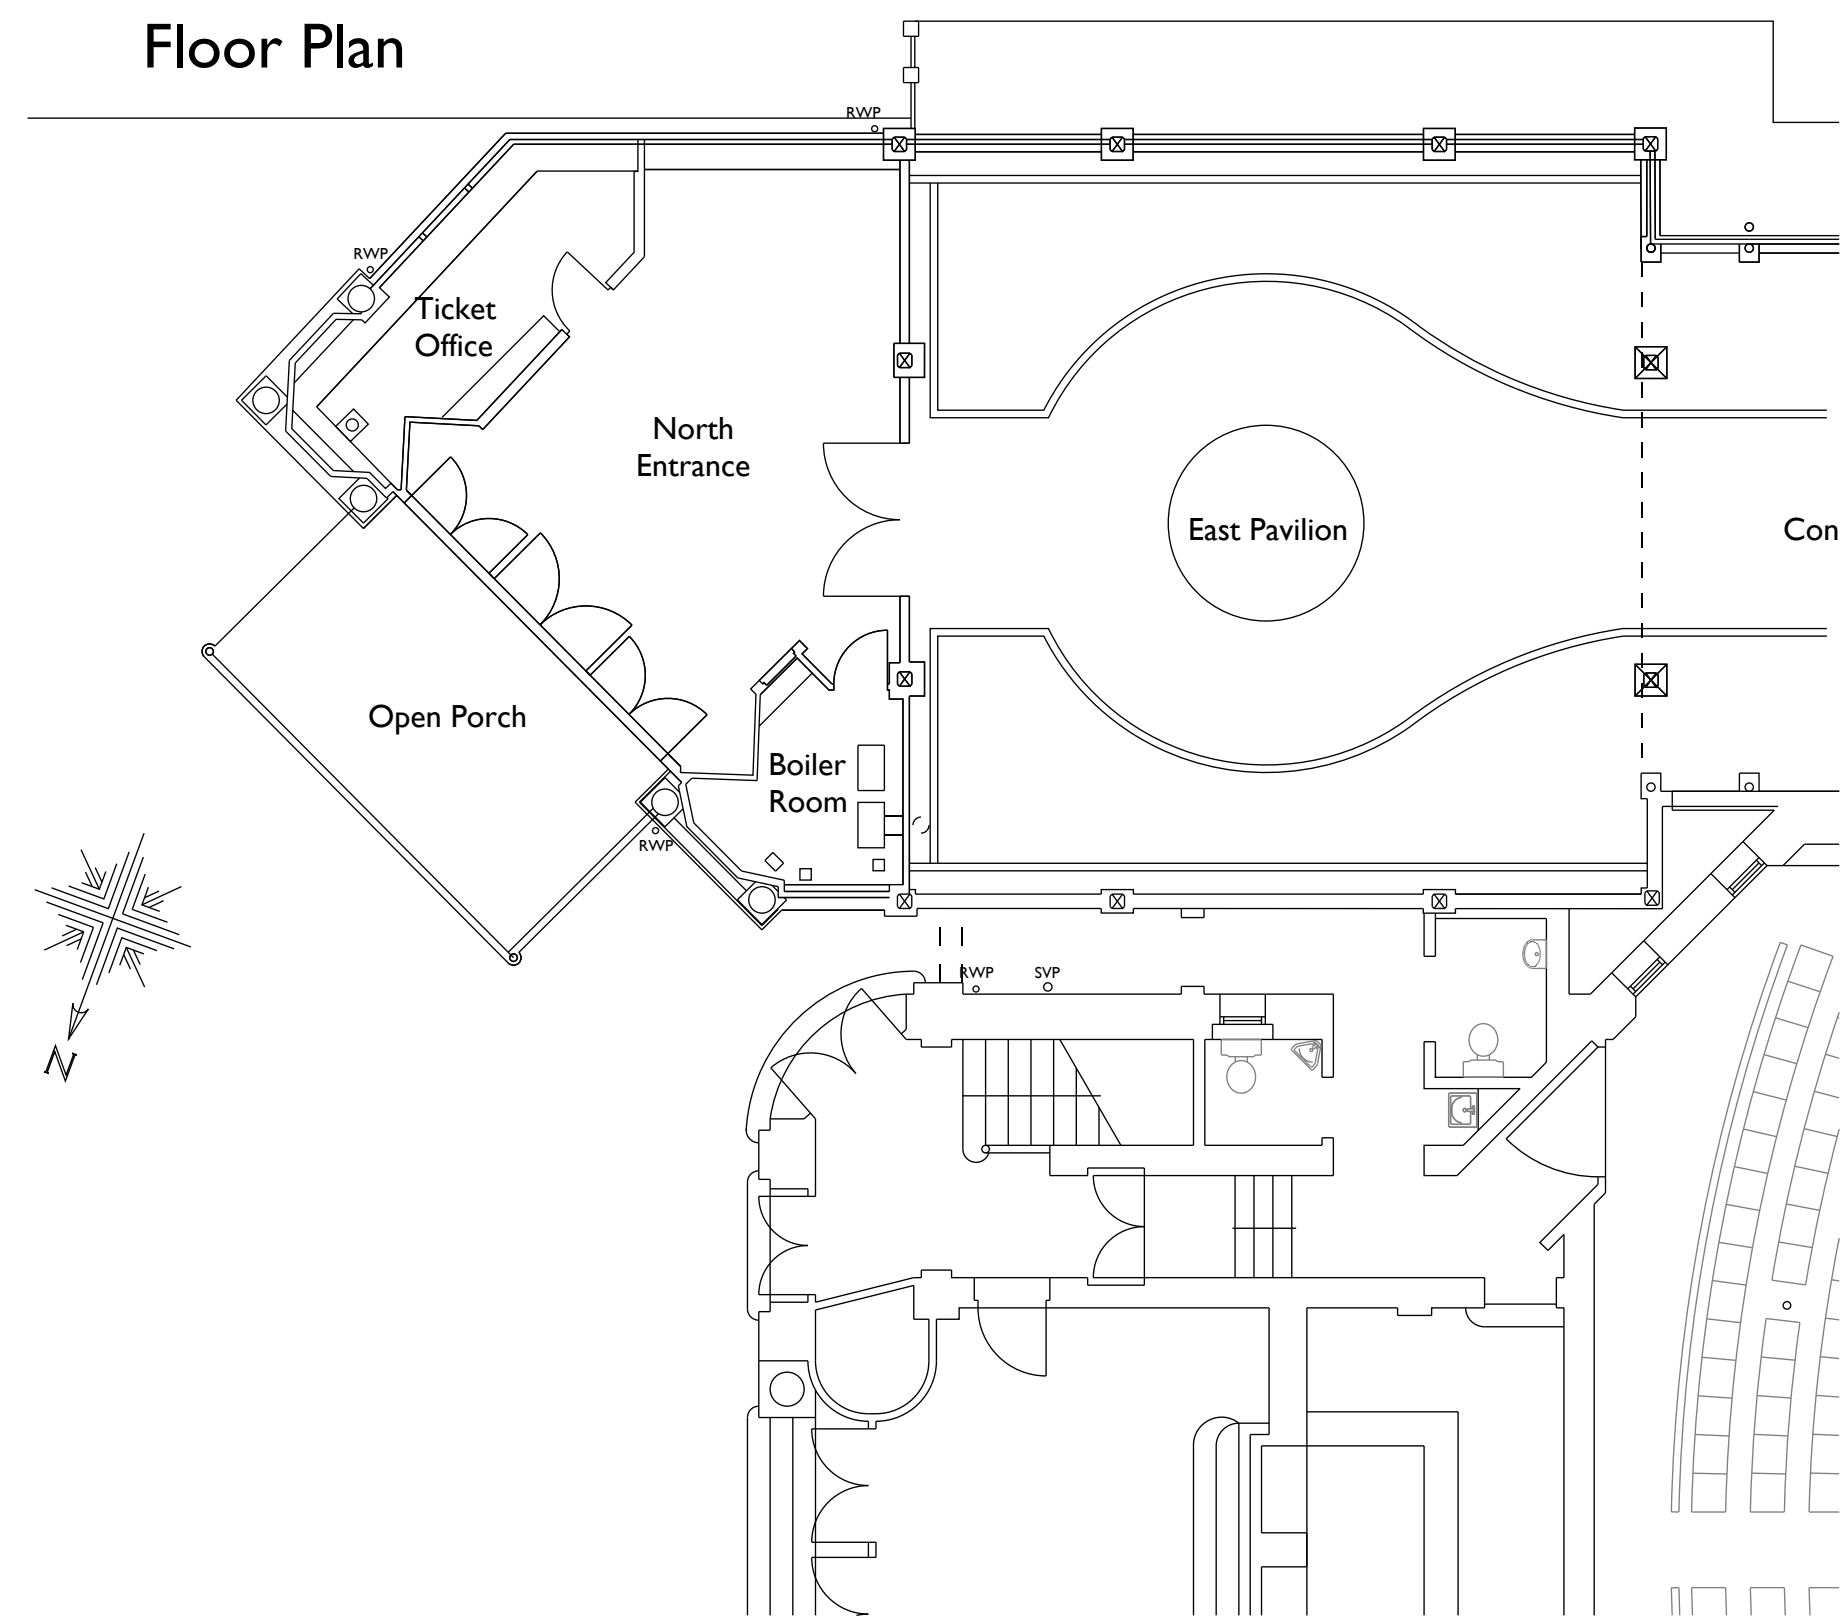


South Elevation

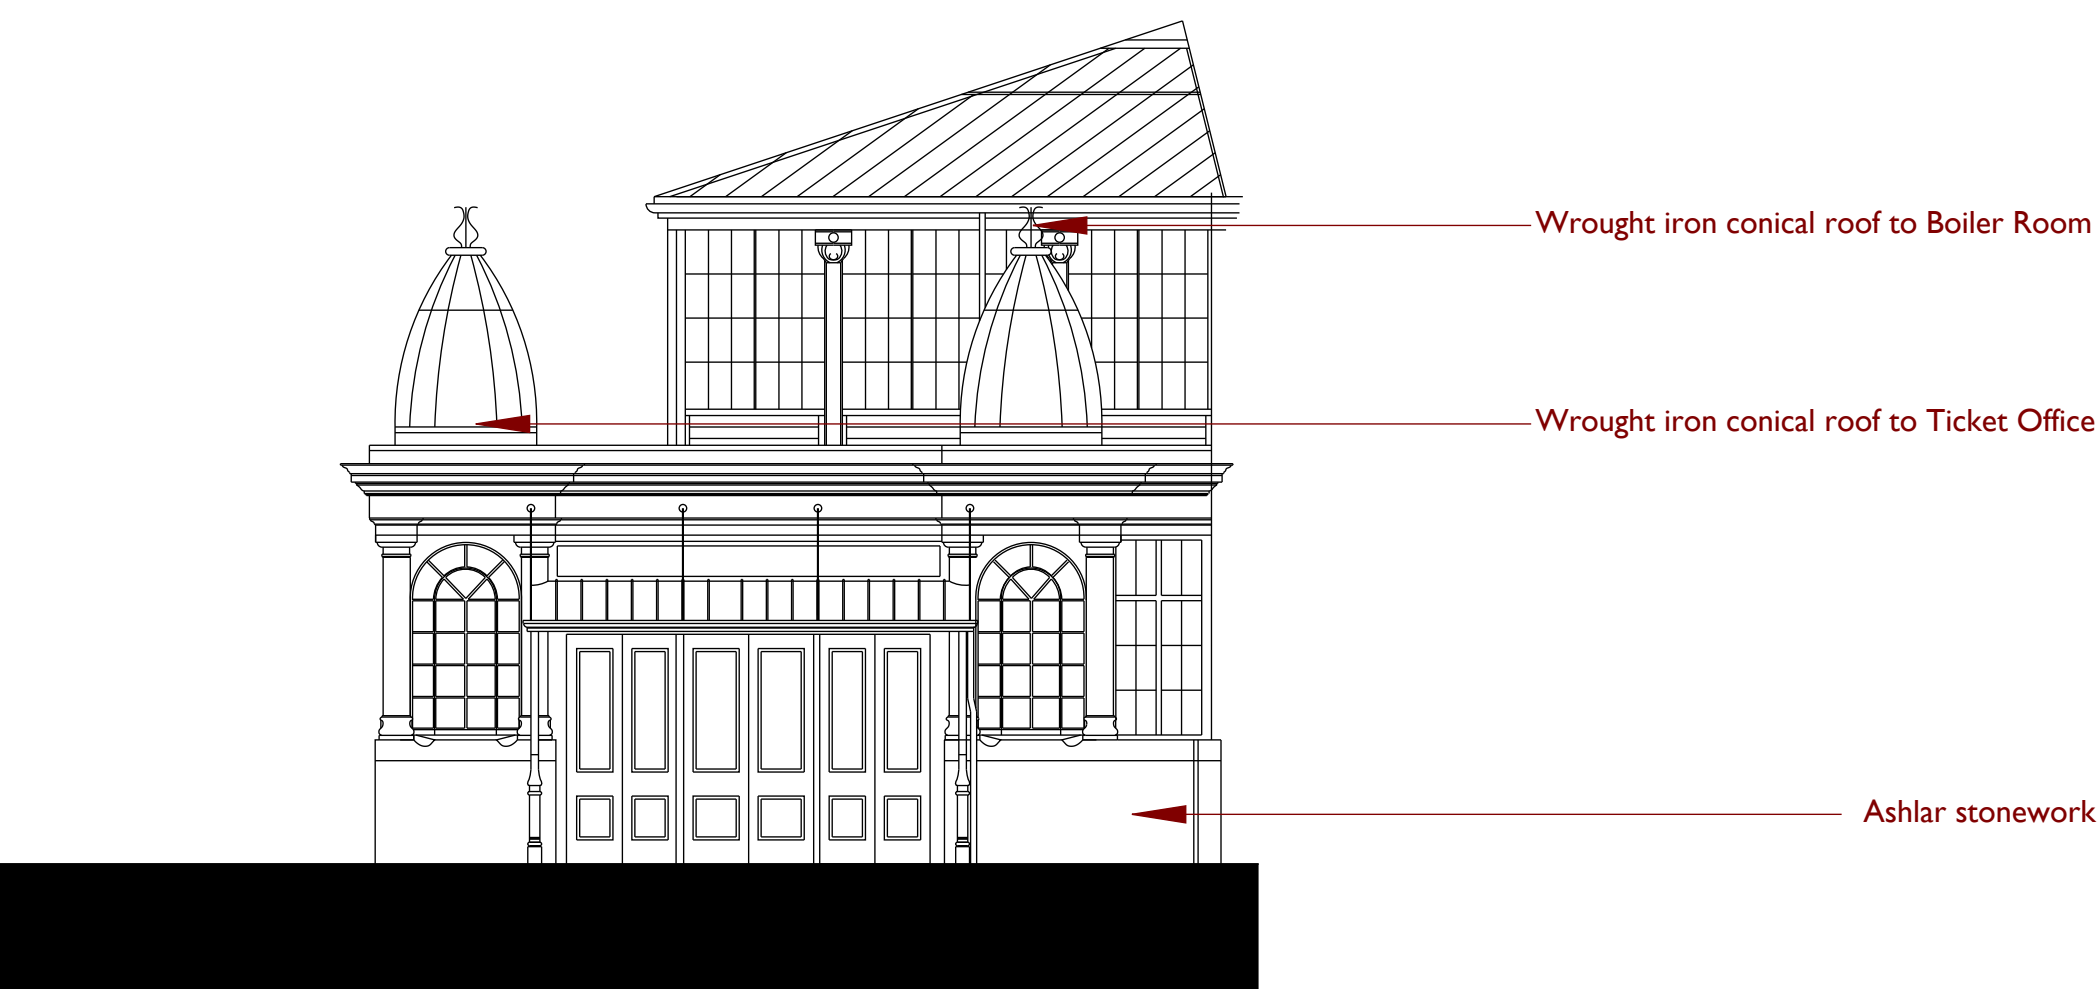

East Elevation

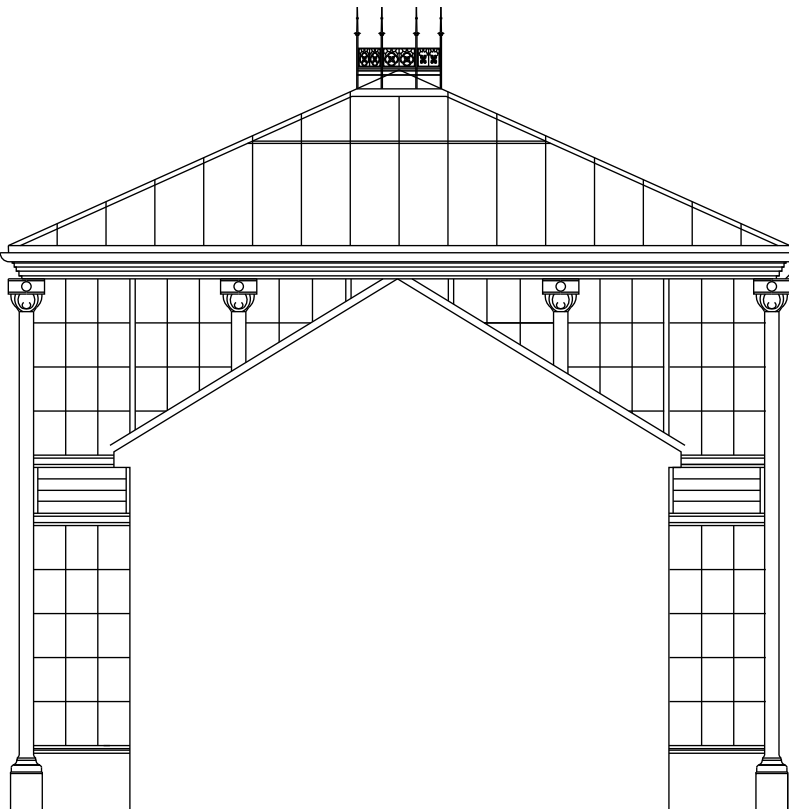

West Elevation

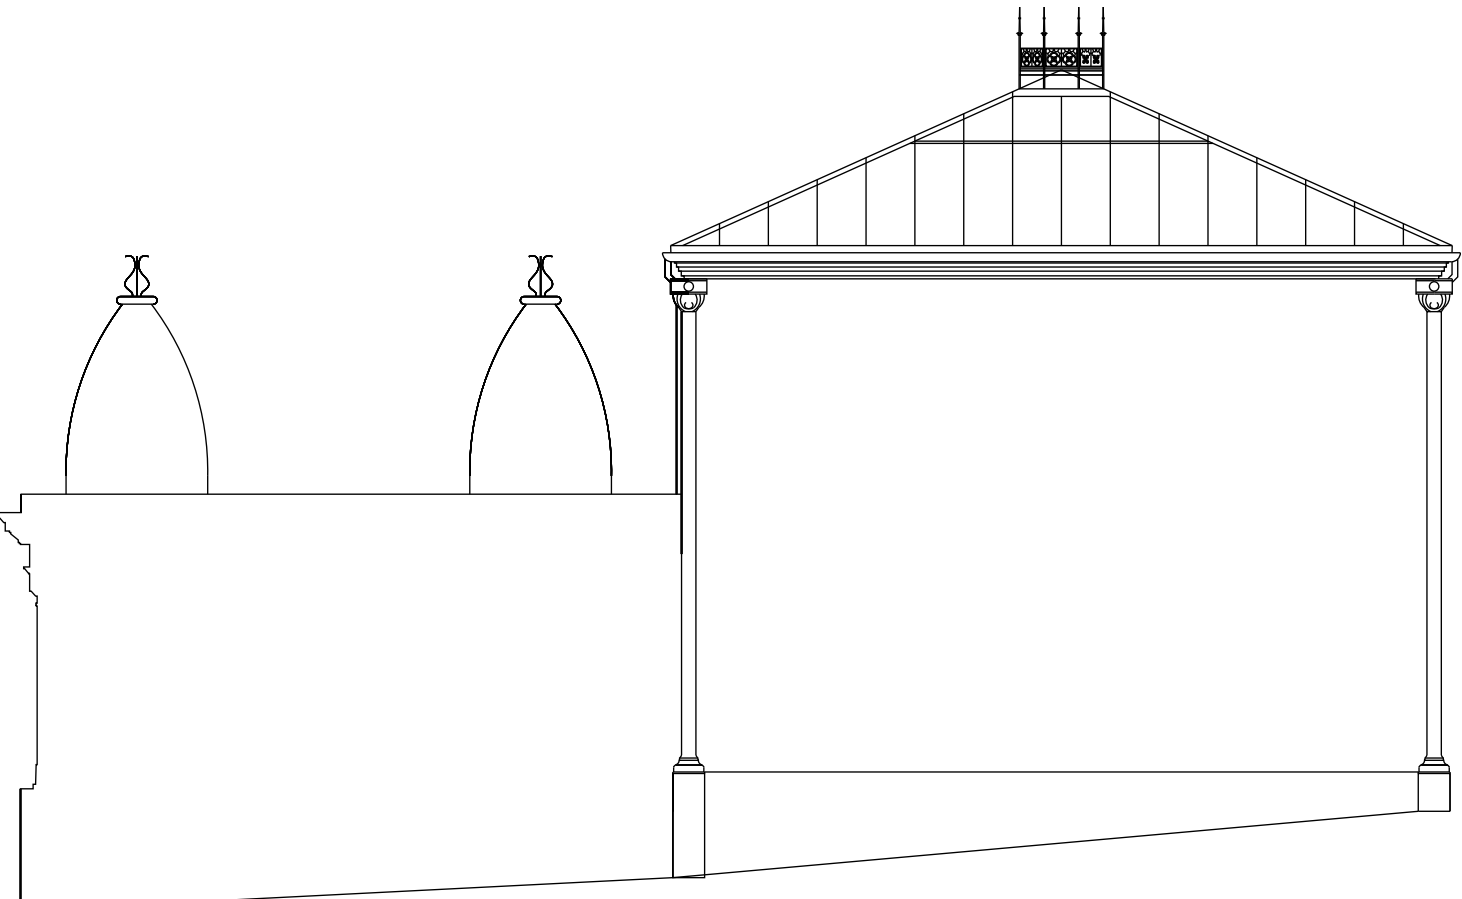

North Elevation

Existing Materials:

Walls:
Ashlar stone with cast stone cills - colour, buff

Conical Roofs to Ticket Office/Boiler Room:
Single glazed with wrought iron frame and apex cresting painted - colour, off white

Roof to Ticket Office/Boiler Room:
Leadwork, recently installed

Entrance Porch Canopy:
Wrought iron decorative metalwork with cast iron columns, supporting glazed canopy, painted - colour, off-white

P01	First Issue	mm	pa	14.10.22
Revision	Description	Drawn	Checked	Date

Current Status:	S2
-----------------	----



ARCHITECTS

T.A.D. Architects
Smidhy Wood House,
Smidhy Wood Crescent,
Sheffield, S8 0NU

Tel: 0114 250 9600
Fax: 0114 258 3681
email: enquiries@tadarchitects.co.uk
www.tadarchitects.co.uk

Project **Proposed replacement of cracked beaver-tailed glass panes to conical domes of North Entrance, Water Street, Buxton, SK17 6XN**

Drawing Title
Existing Plans and Elevations

Scale	Date	Drawn	Checked
1:100@A1	10/10/22	mm	pa

Drawing Number	Revision
2004-TAD-NE-XX-DR-A-PL-0003	P01

CAD Reference: xxxxxGDS FILES\xxxx xxx.cpl © T.A.D. Architects