




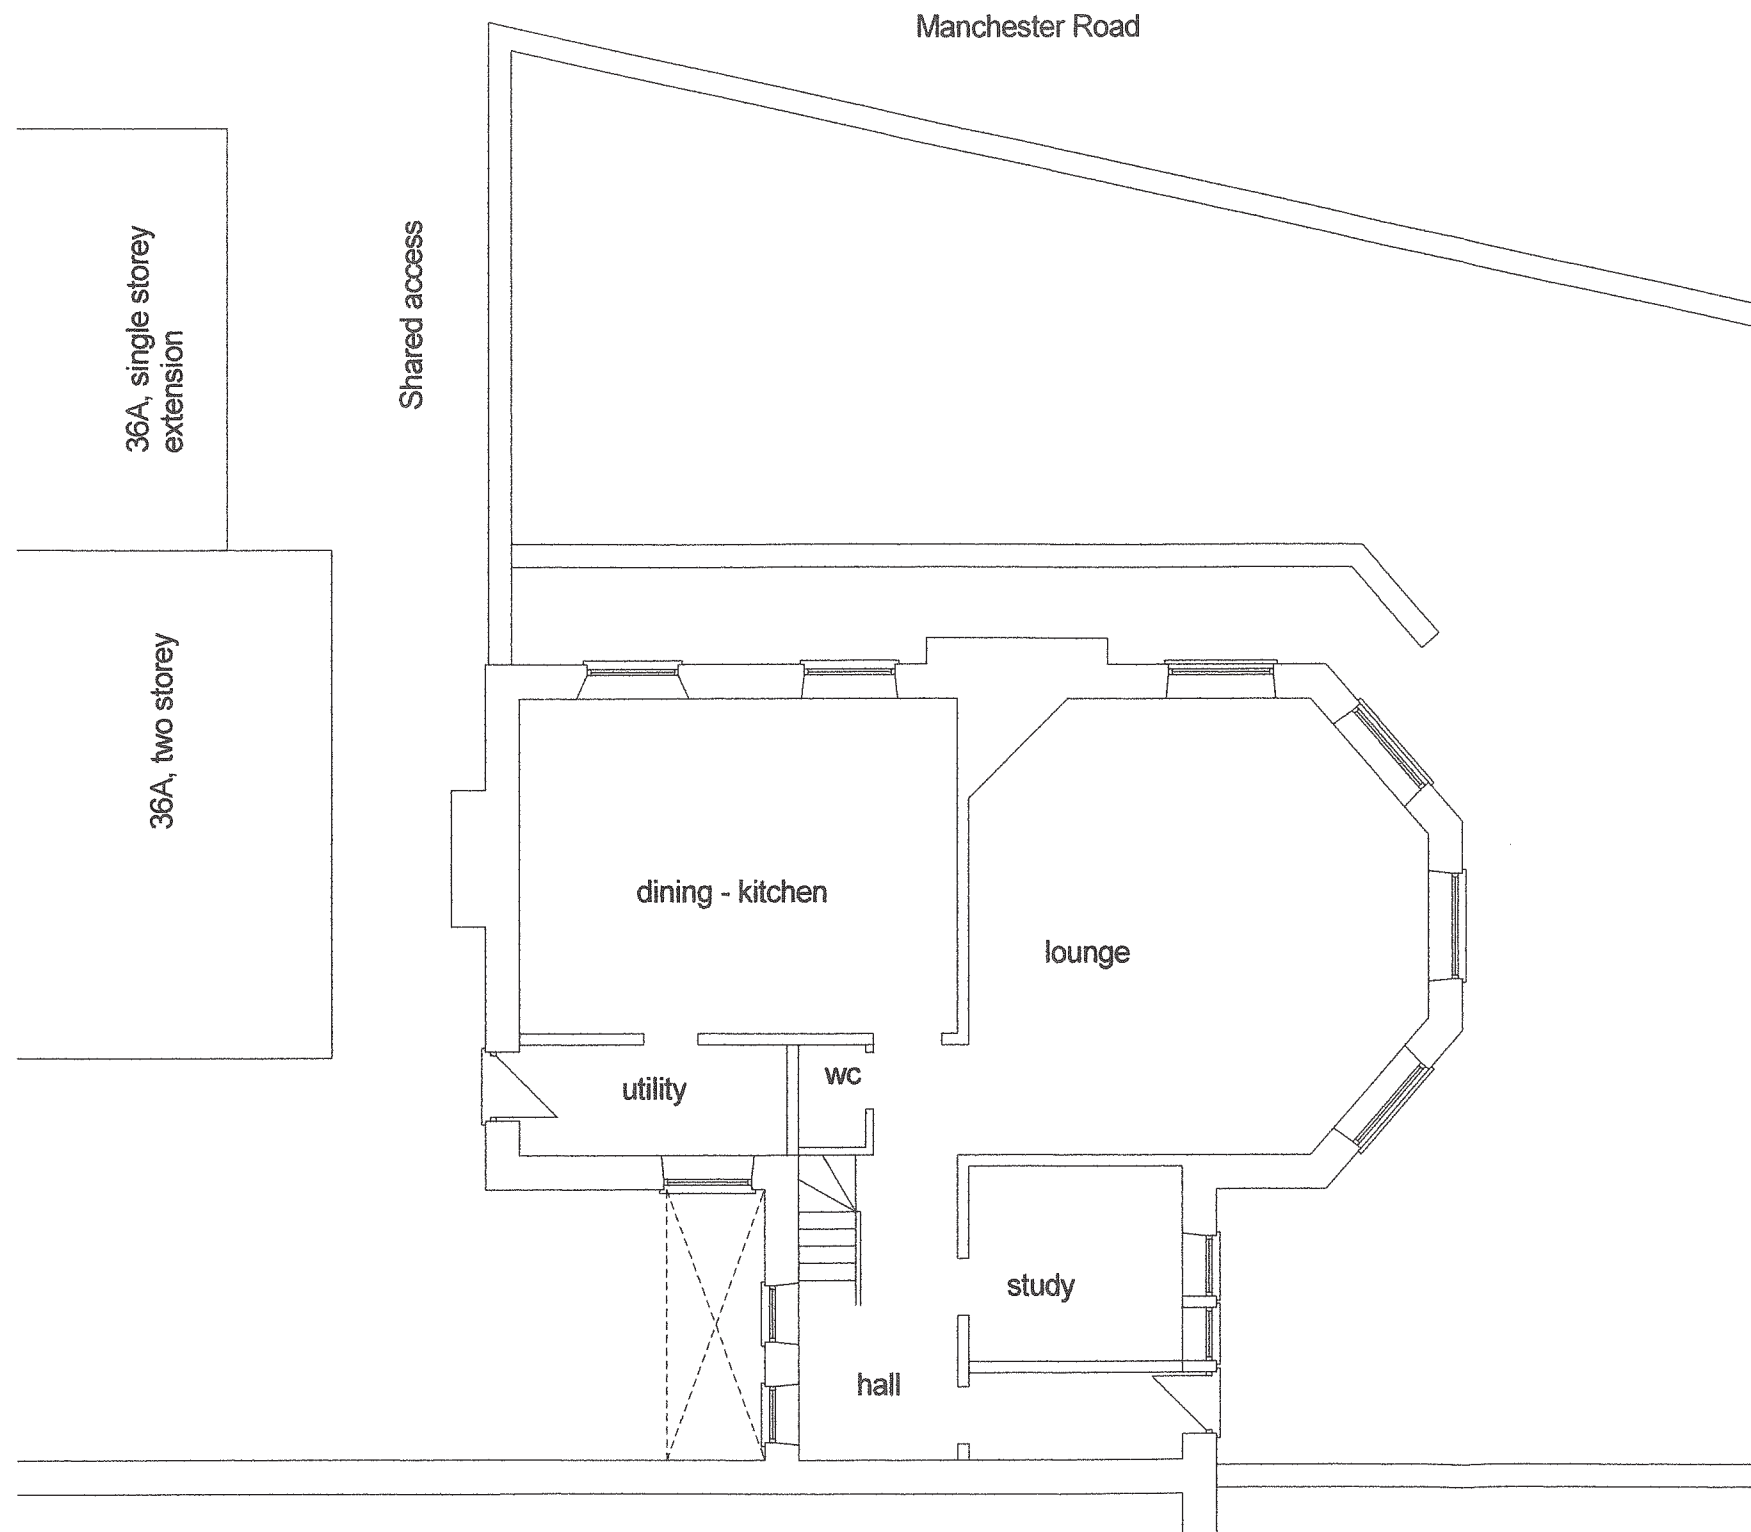

GROUND FLOOR PLAN

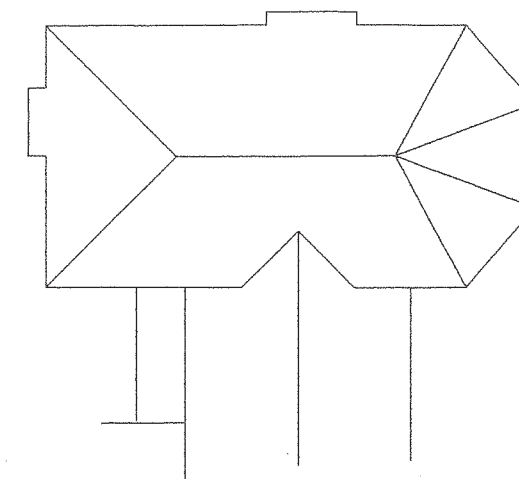


ROOF PLAN

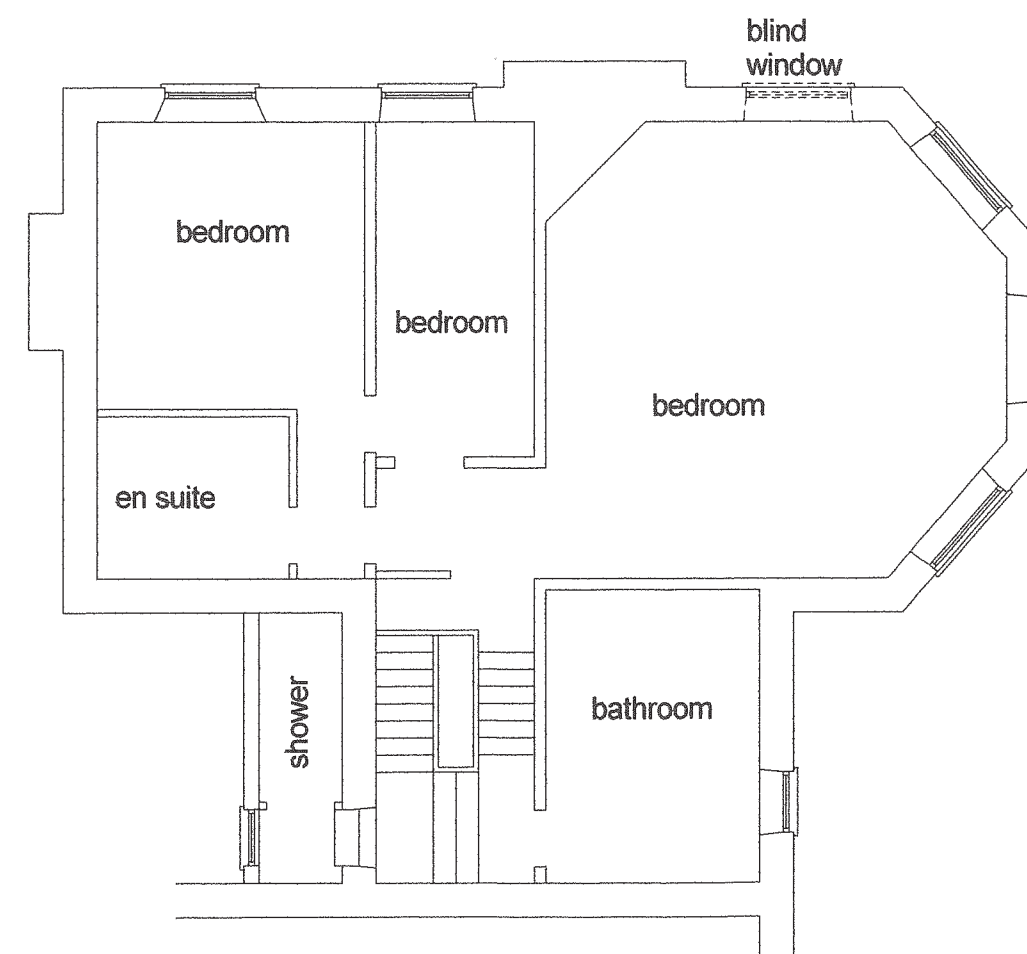

FIRST FLOOR PLAN

NOTE

Measurements to be checked on site.
IF IN DOUBT - ASK!

 

			PROPOSED EXTENSION AT 123 PARK ROAD, BUXTON, FOR MR D TICKLE, PRESENT PLANS.	Trevor Gilman Design 2, Roseneath, 4 Hardwick Mount, Buxton, Derbyshire SK17 6PP 07773 381824 gilmantrevor@gmail.com	Scale 1/100 at A3 sheet	23.3.21
A	Completed for planning	25.5.21				
Rev	Details	Date			Drg No TICKLE 01	Rev A