
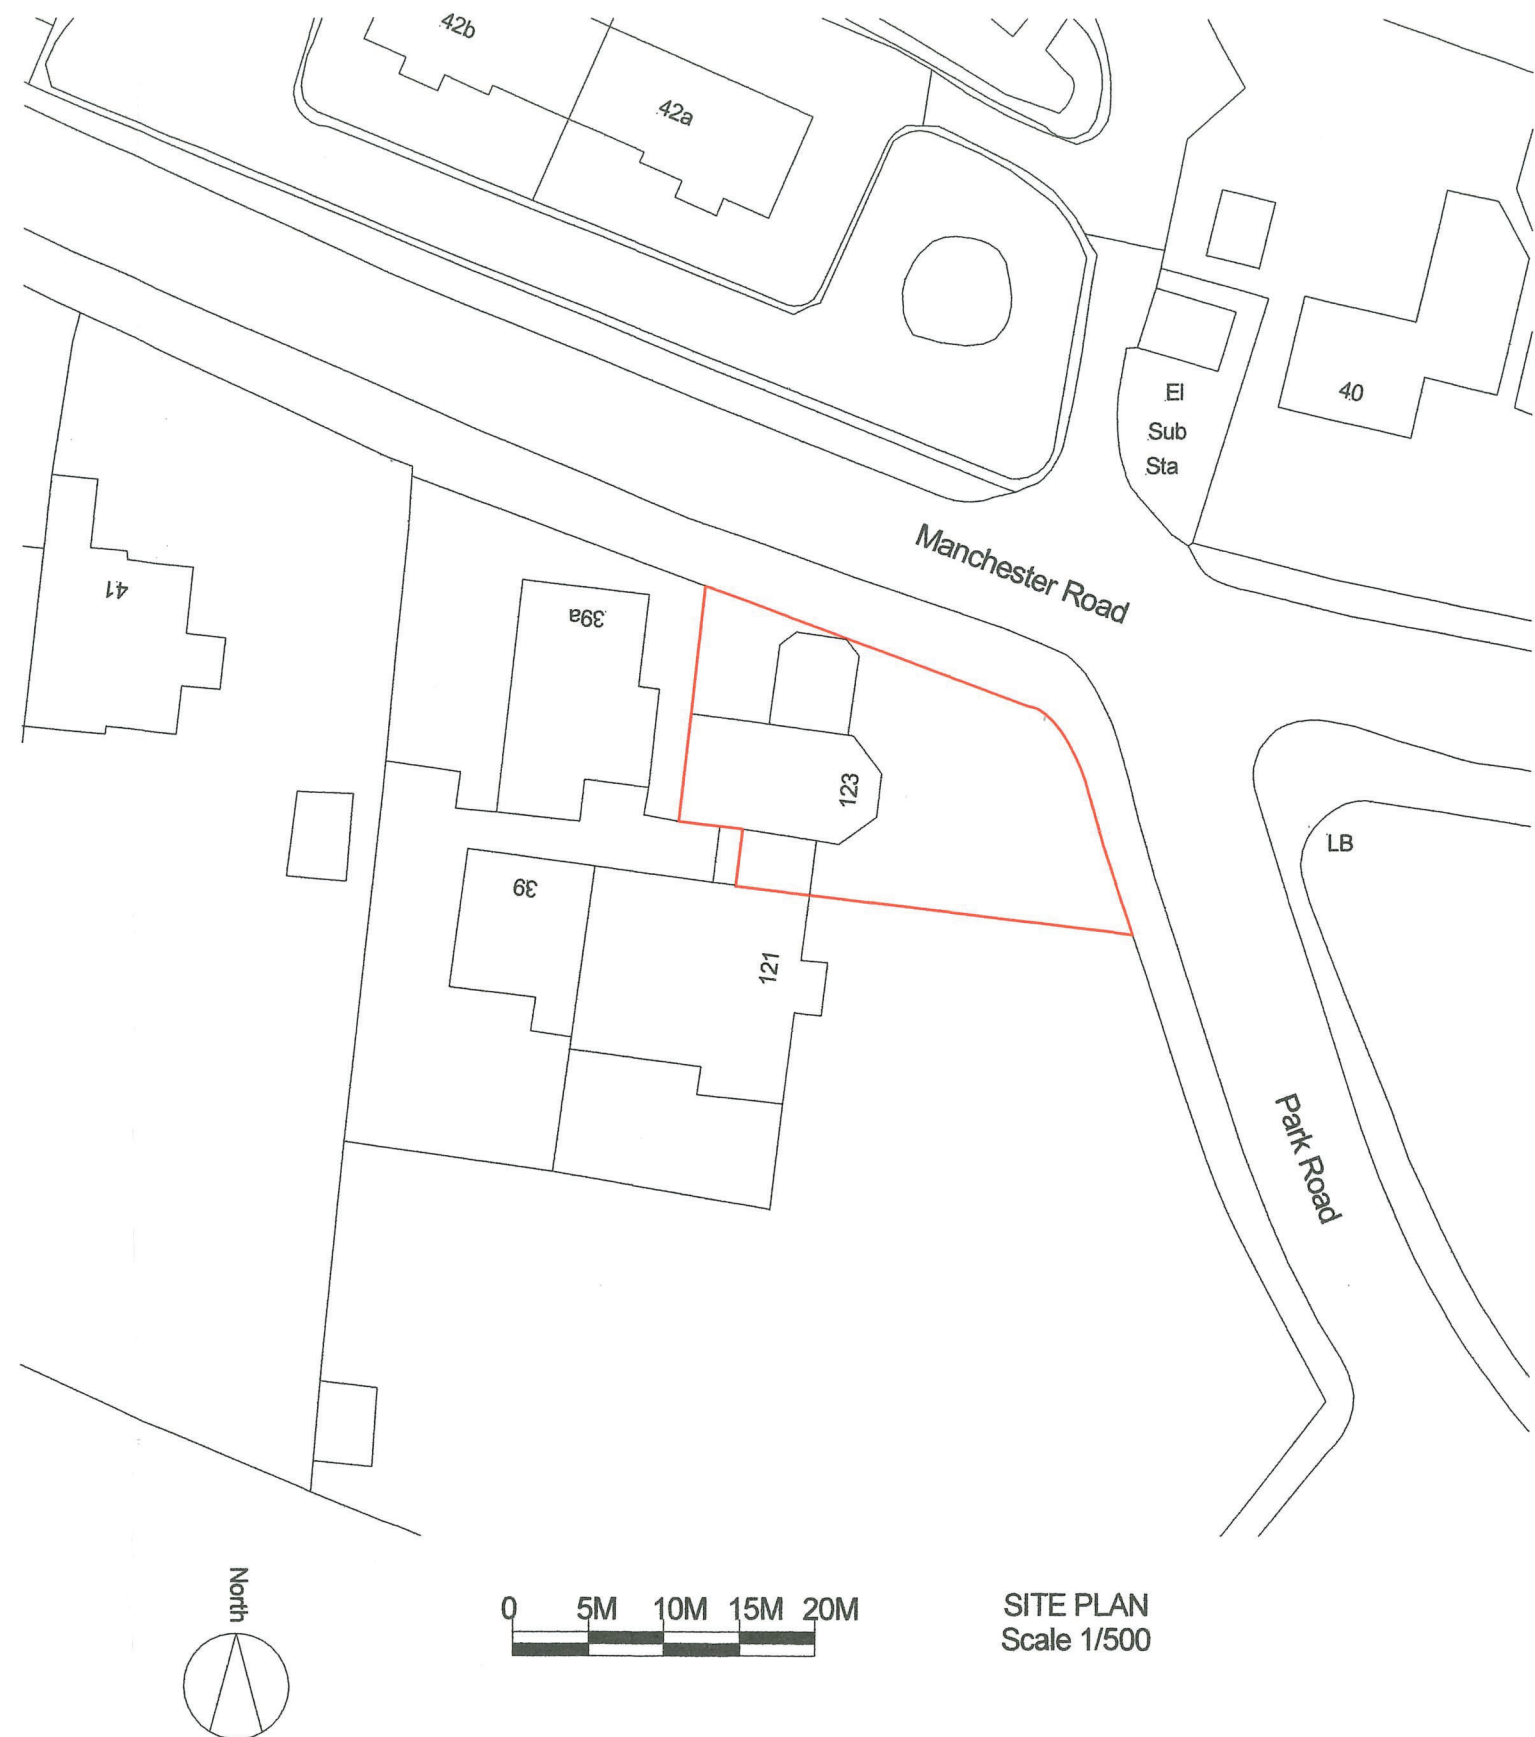


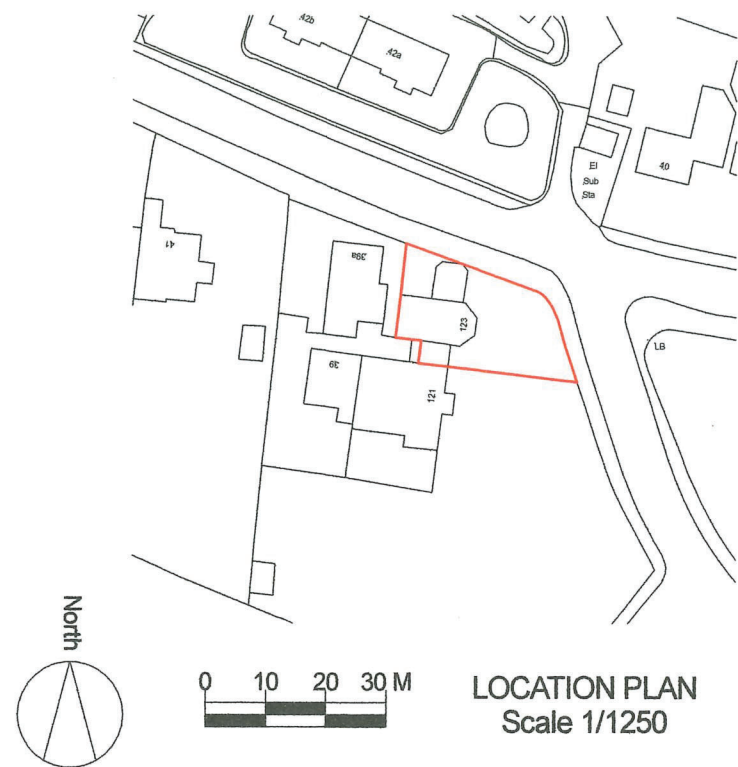

B	Layout revised	18.6.21	PROPOSED EXTENSION AT 123 PARK ROAD, BUXTON, FOR MR D TICKLE, LOCATION PLAN & SITE PLAN.	Trevor Gilman Design 2, Roseneath, 4 Hardwick Mount, Buxton, Derbyshire SK17 6PP 07773 381824 gilmantrevor@gmail.com	Scale 1/1250 & 1/500 at A3 sheet Drg No TICKLEos	25.3.21
A	Completed for planning	25.5.21				Rev B
Rev	Details	Date				