

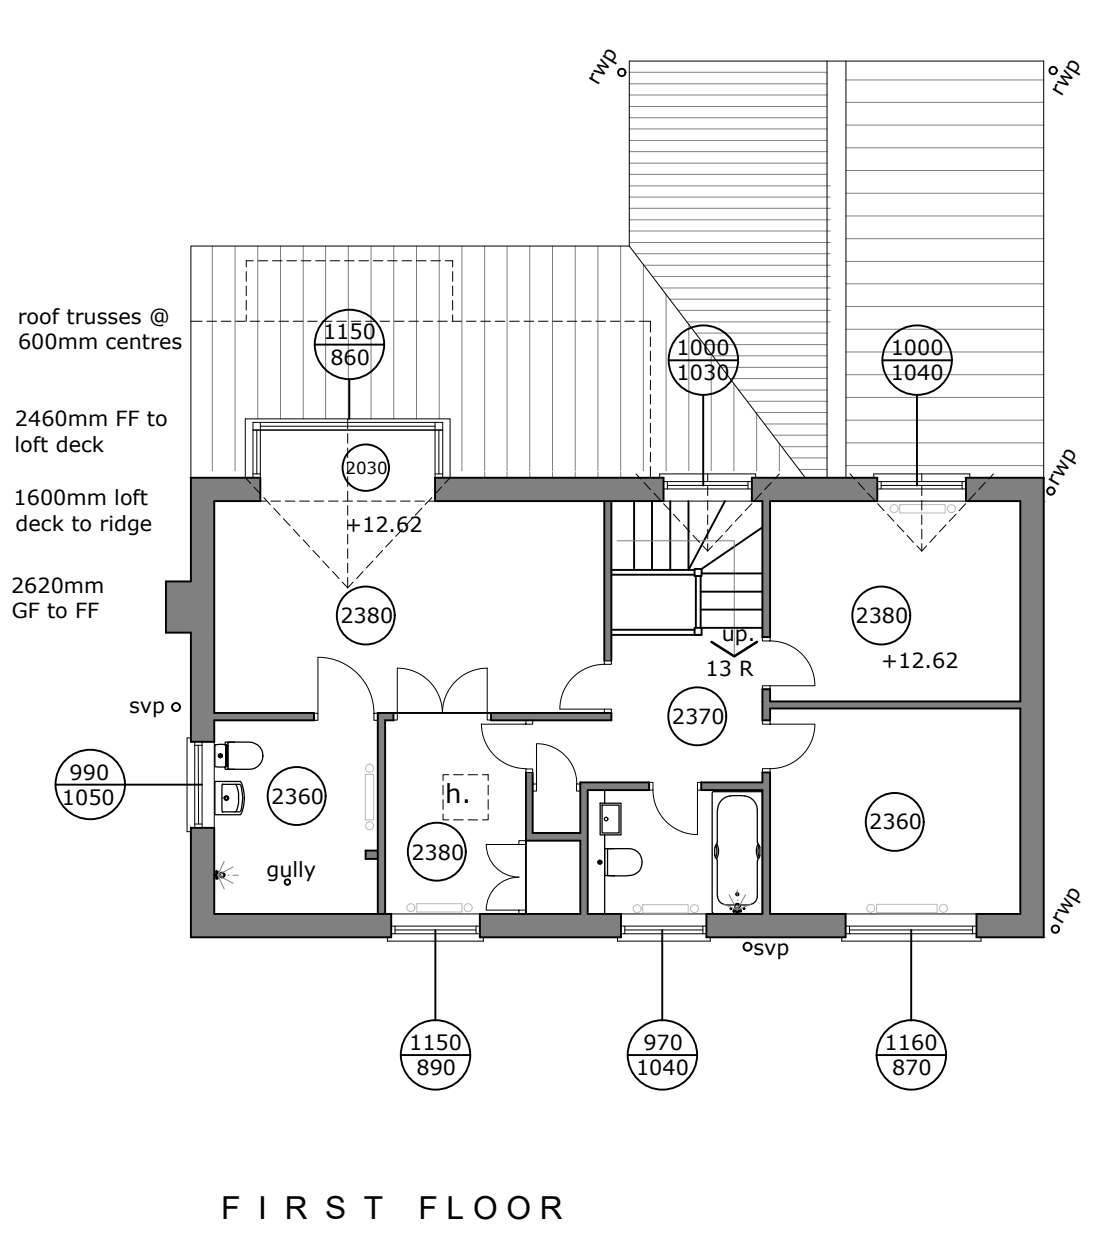


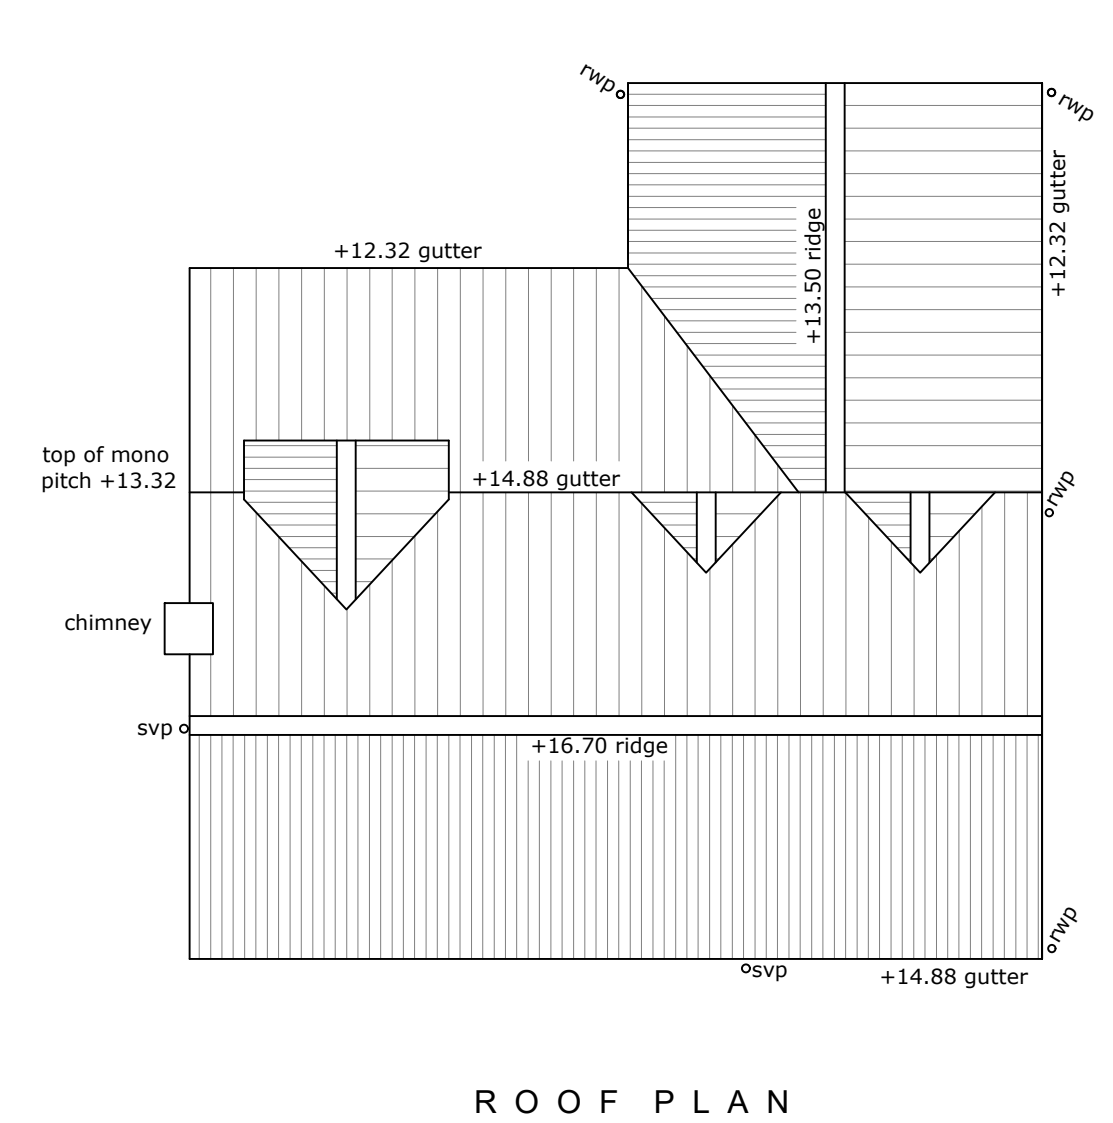

Revisions : Rev A - 161022 - Do not scale note removed at the request of the planners.

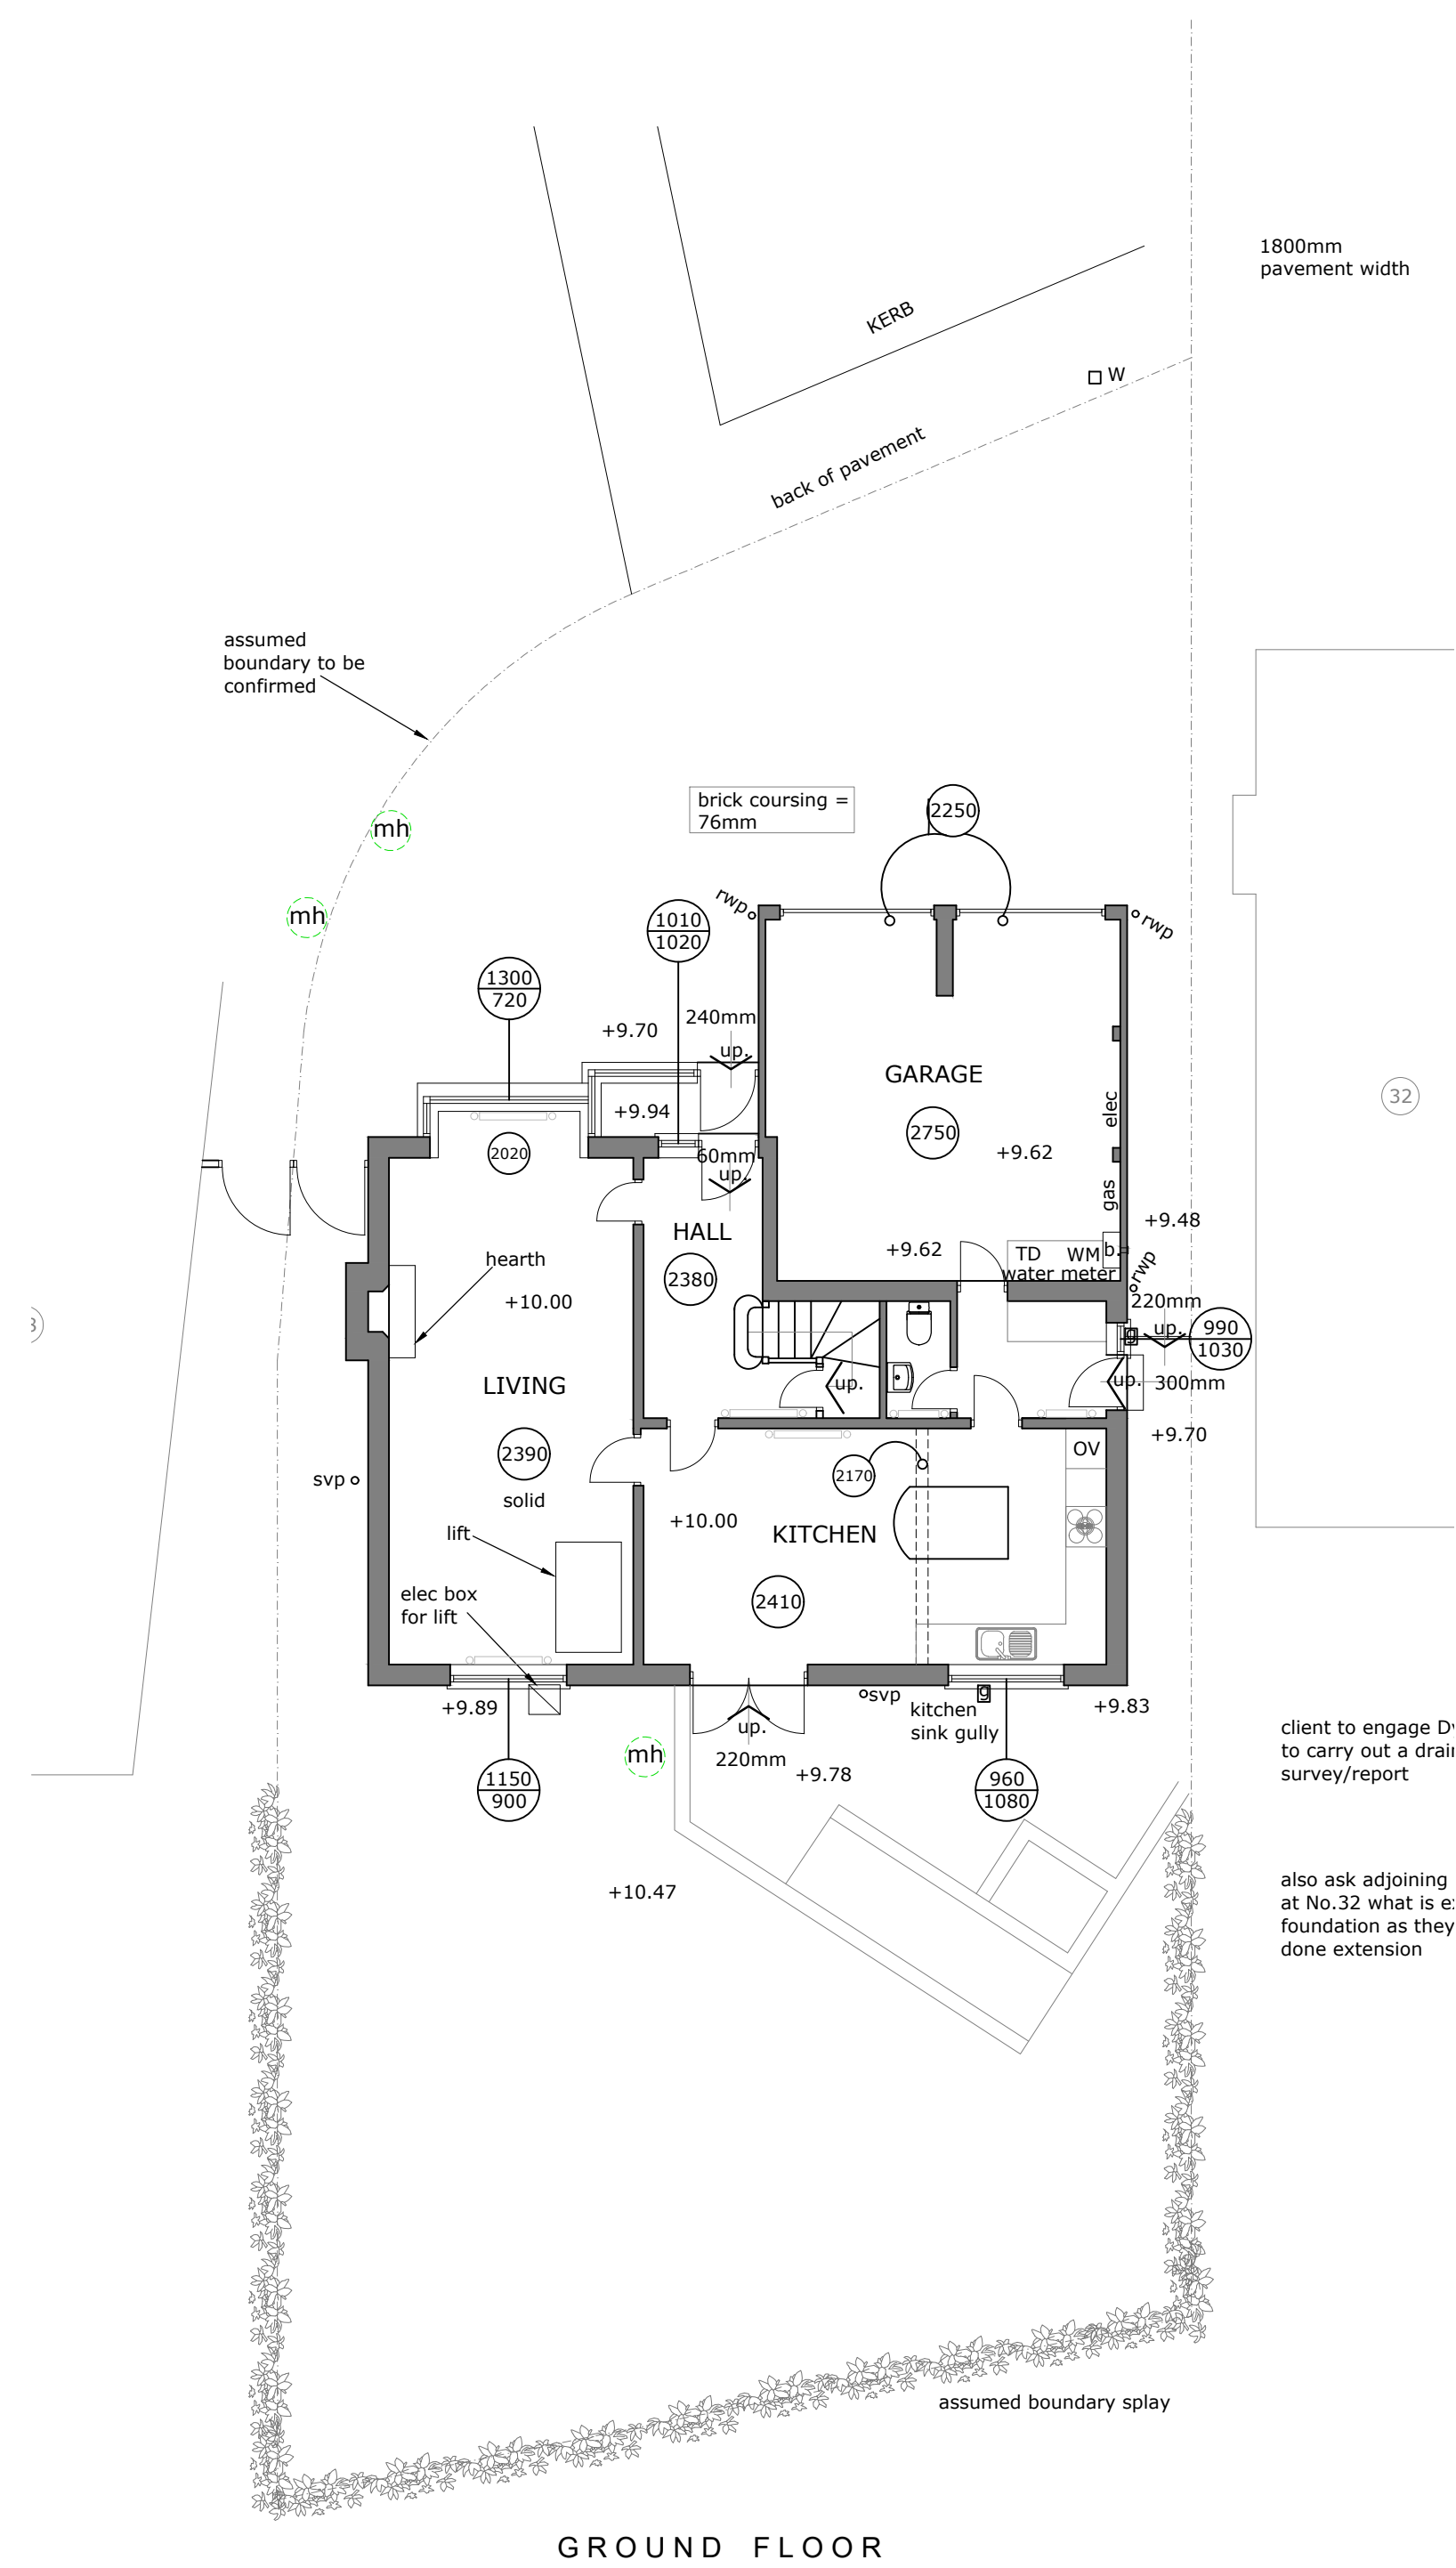

PRIDE RD. The architect your home deserves

www.prideroad.co.uk @lisaraynes 07989 744 336 lisa@prideroad.co.uk

Client: Christine Mycio and Sean Chapman				
Project: 30 Malvern Rise Hadfield SK13 1QW				
Drawing: Existing Floor Plans				
Scale @ A2 1:100	Date: 30/06/22	Drawn: BR	Job no: J1031	Drawing No. 01 A