


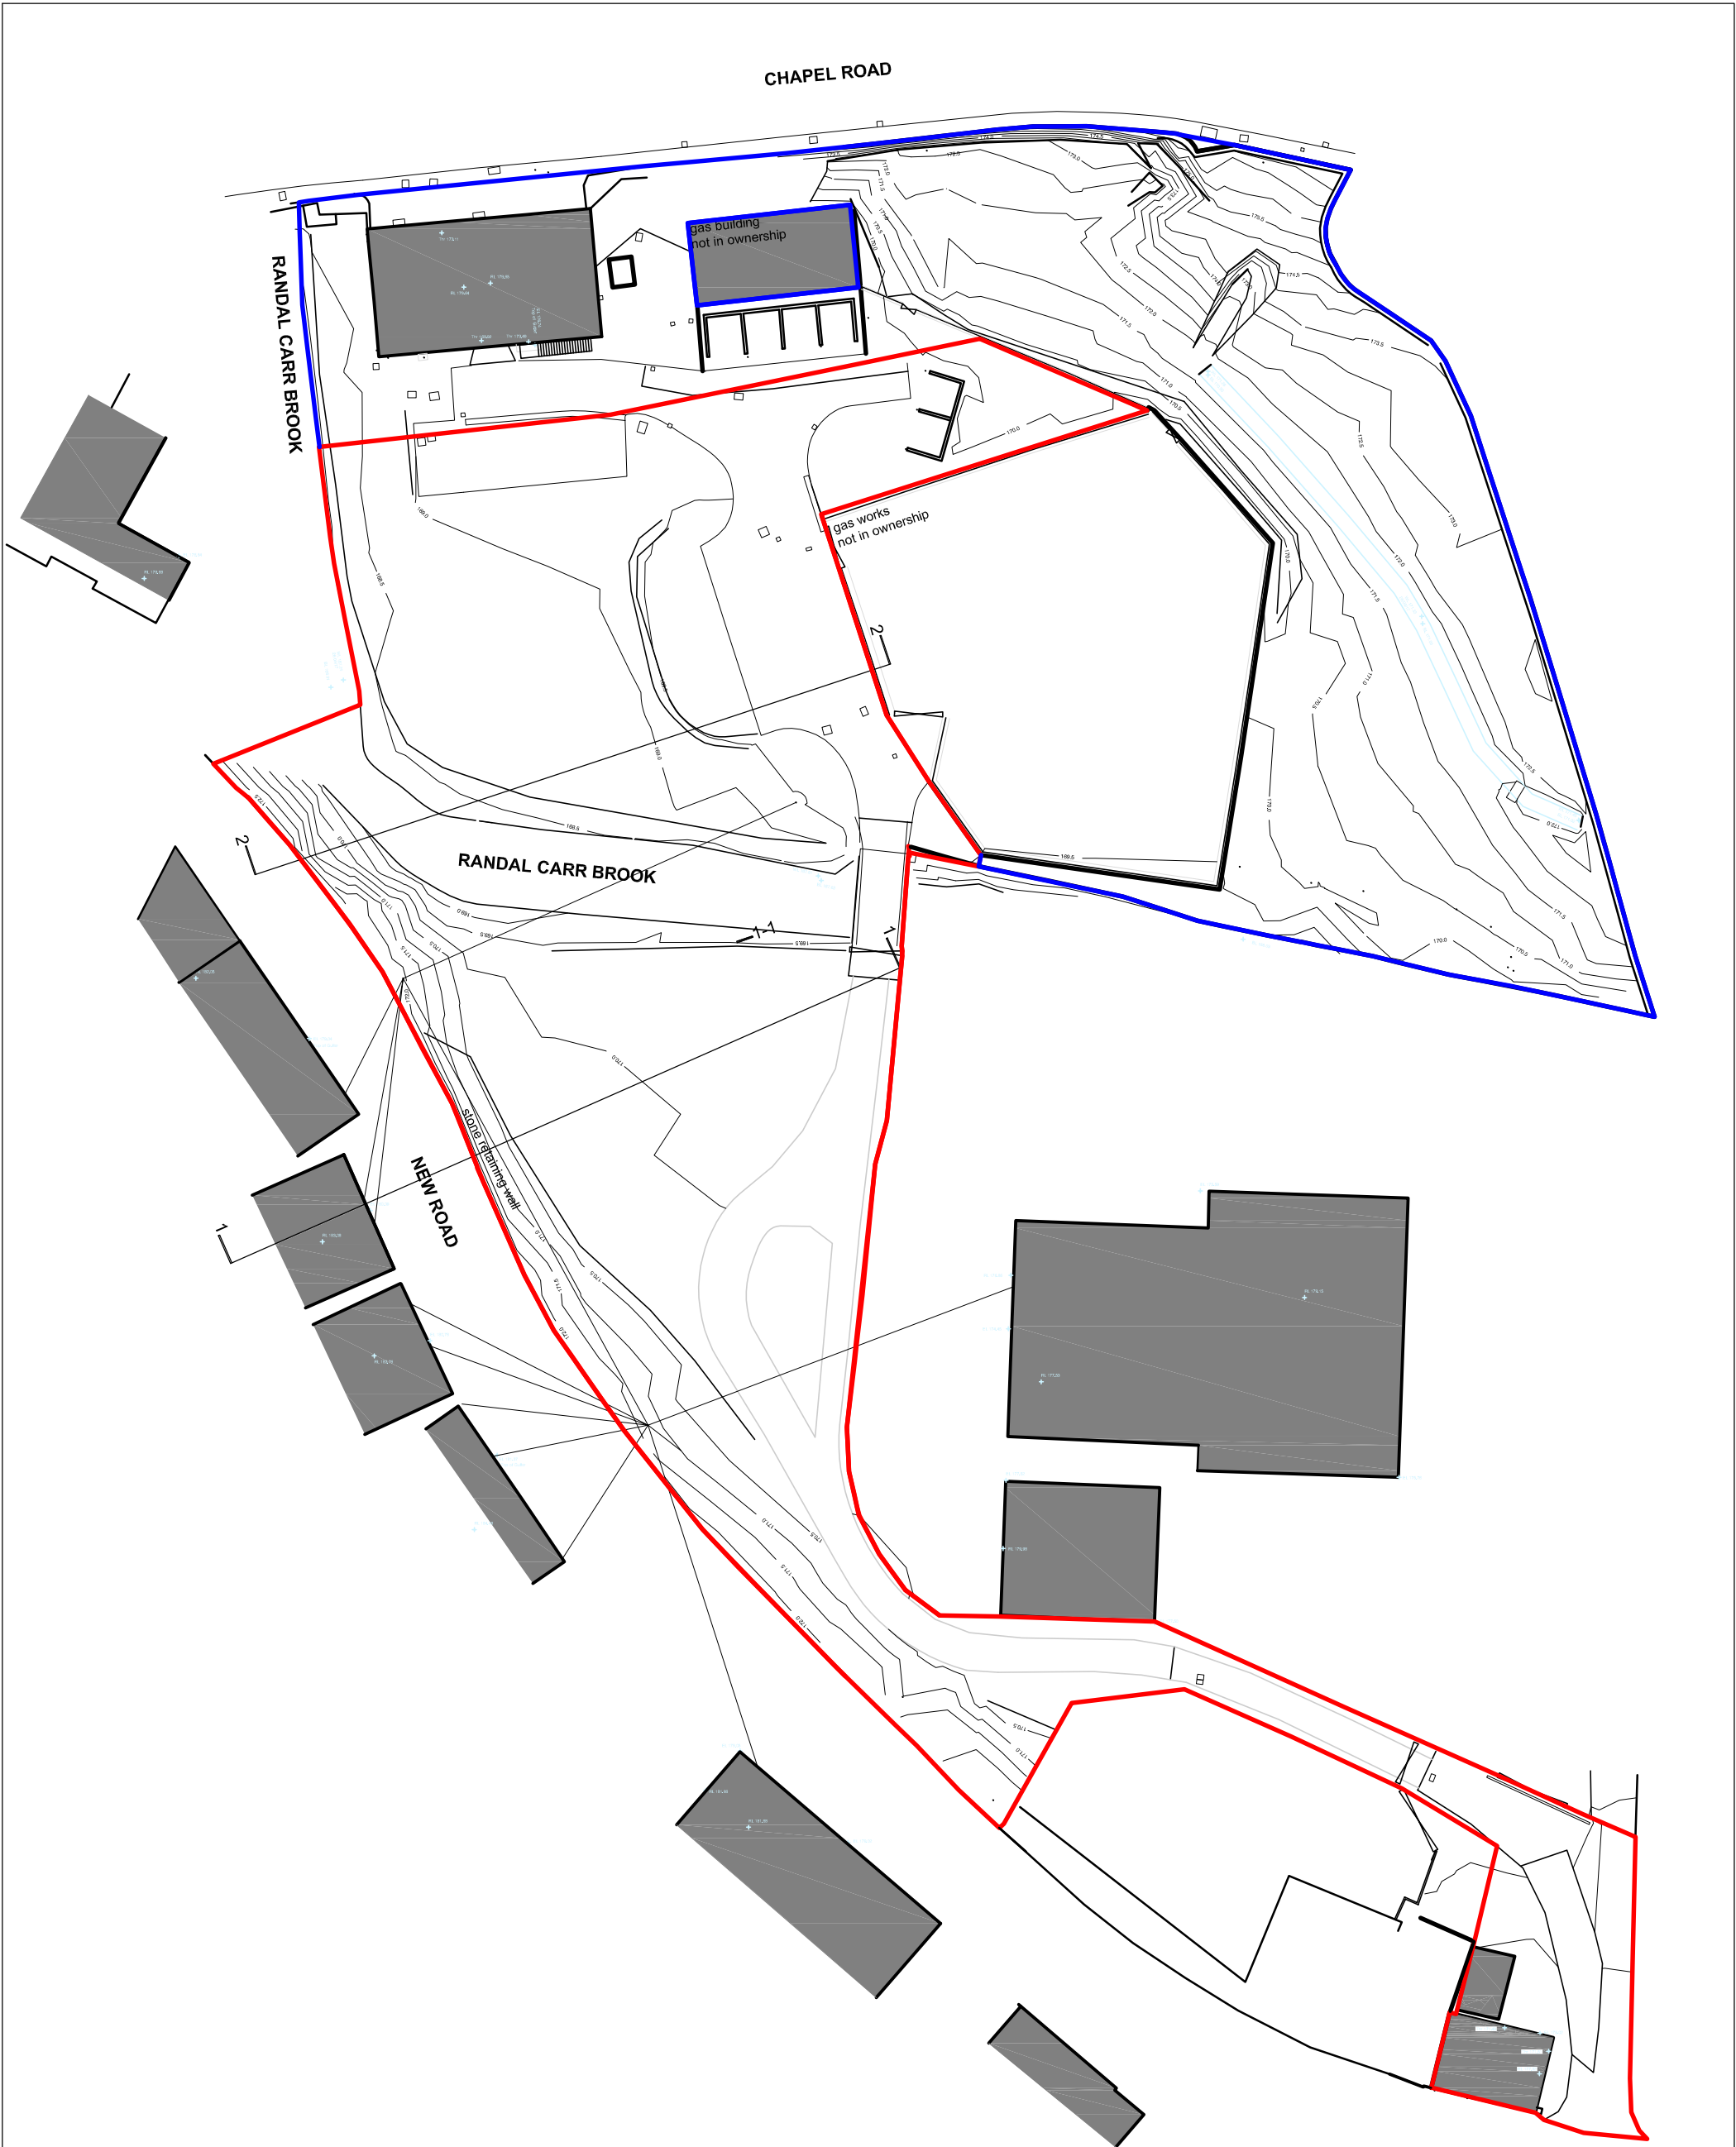

Rev A 26.07.2022 Paper size amended



SCALE 1:500



CLIENTS/CONTRACTORS ARE ADVISED TO CLARIFY  
DIMENSIONS PRIOR TO SETTING OUT AND NOT TO  
SCALE OFF THE DRAWING



HIGH PEAK ARCHITECTS LTD

2nd Floor, Wharf House, Wharf Road, Whaley Bridge, High Peak, Derbys SK23 7AD  
Tel: 01663 719717 Web: www.highpeakarch.com Email: hpa@highpeakarch.com

Commercial Development  
Land at New Road, Whaley Bridge

Existing Site Plan  
1695.PL02

Scale: 1:200 @ A3

Date: July 2021

Rev: A