




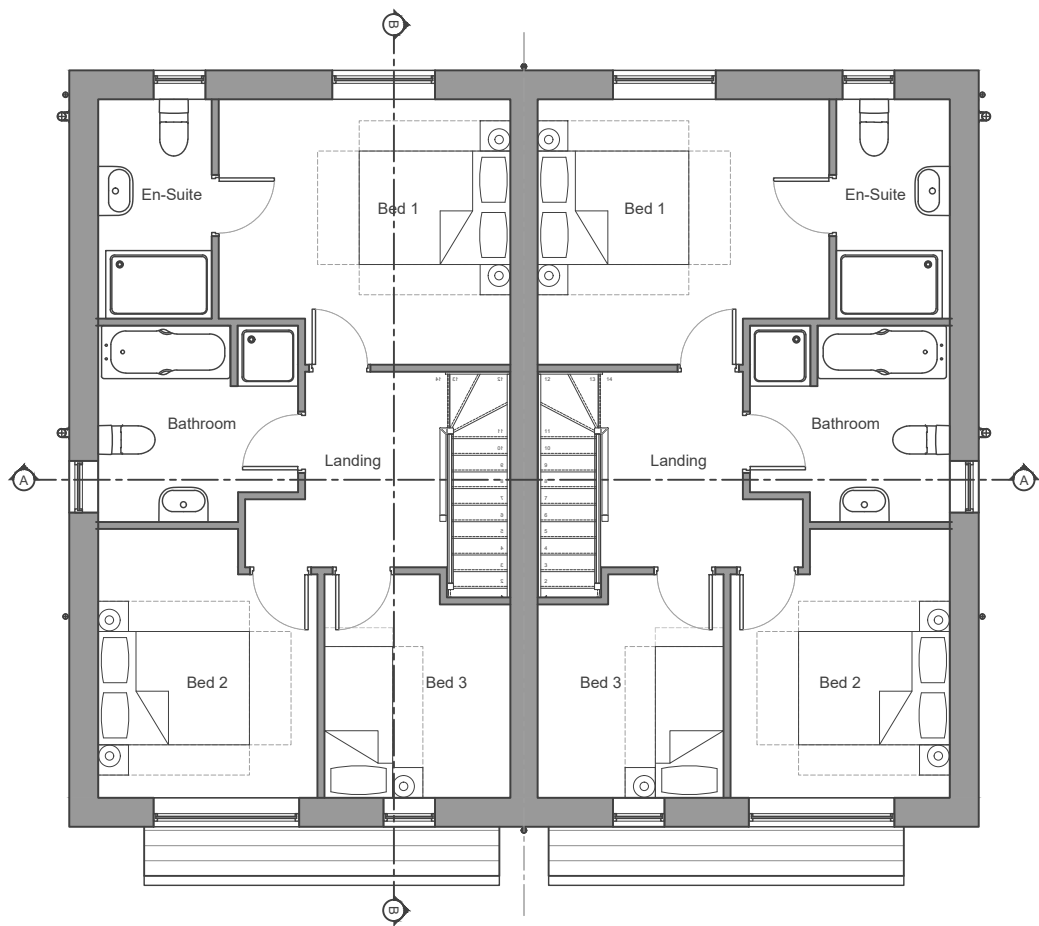


First Floor Plan

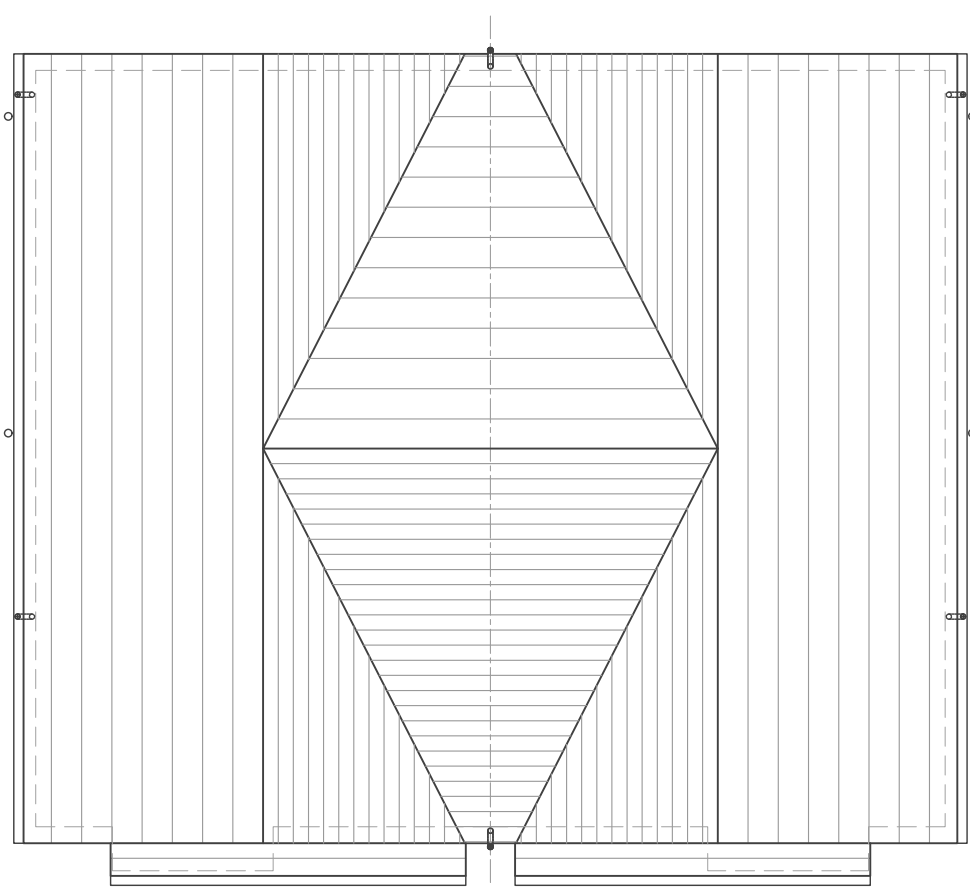

Roof Plan

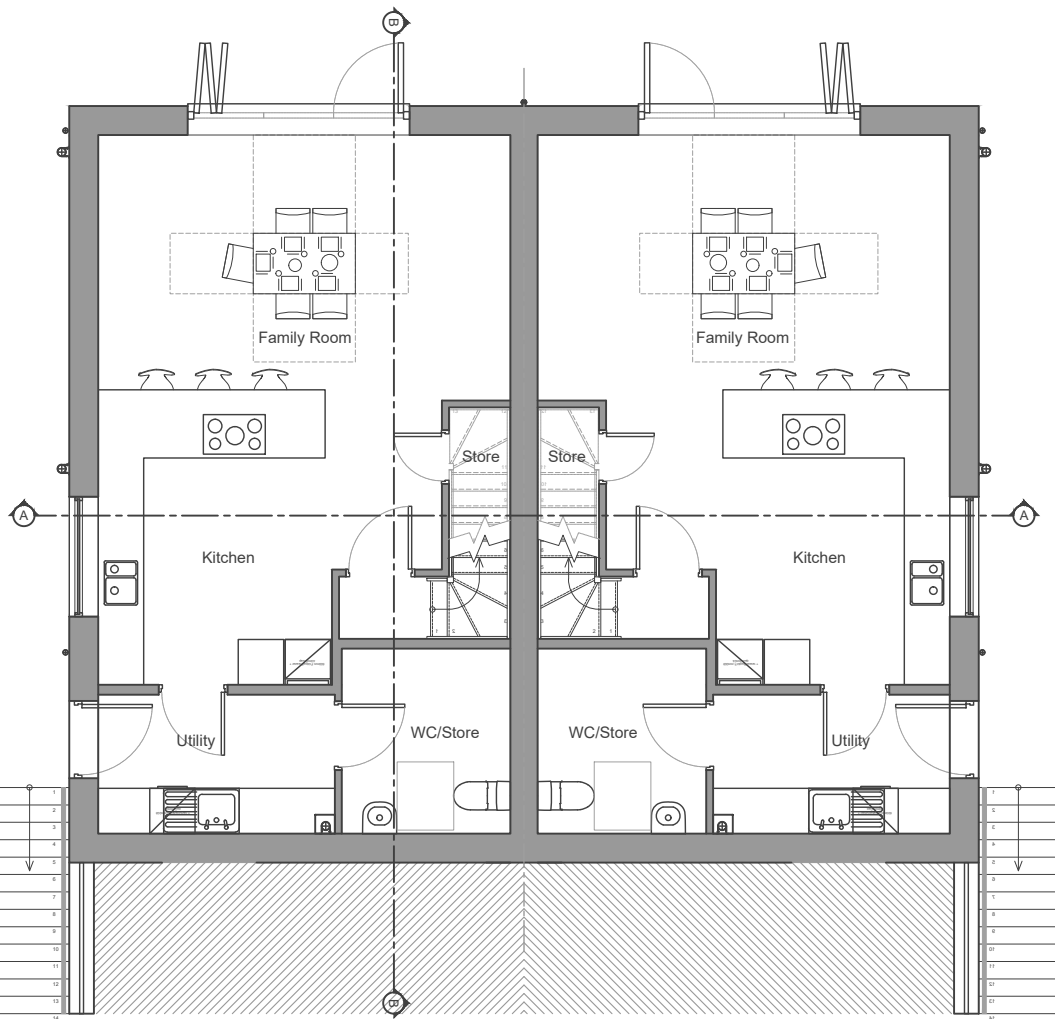

Lower Ground Floor Plan

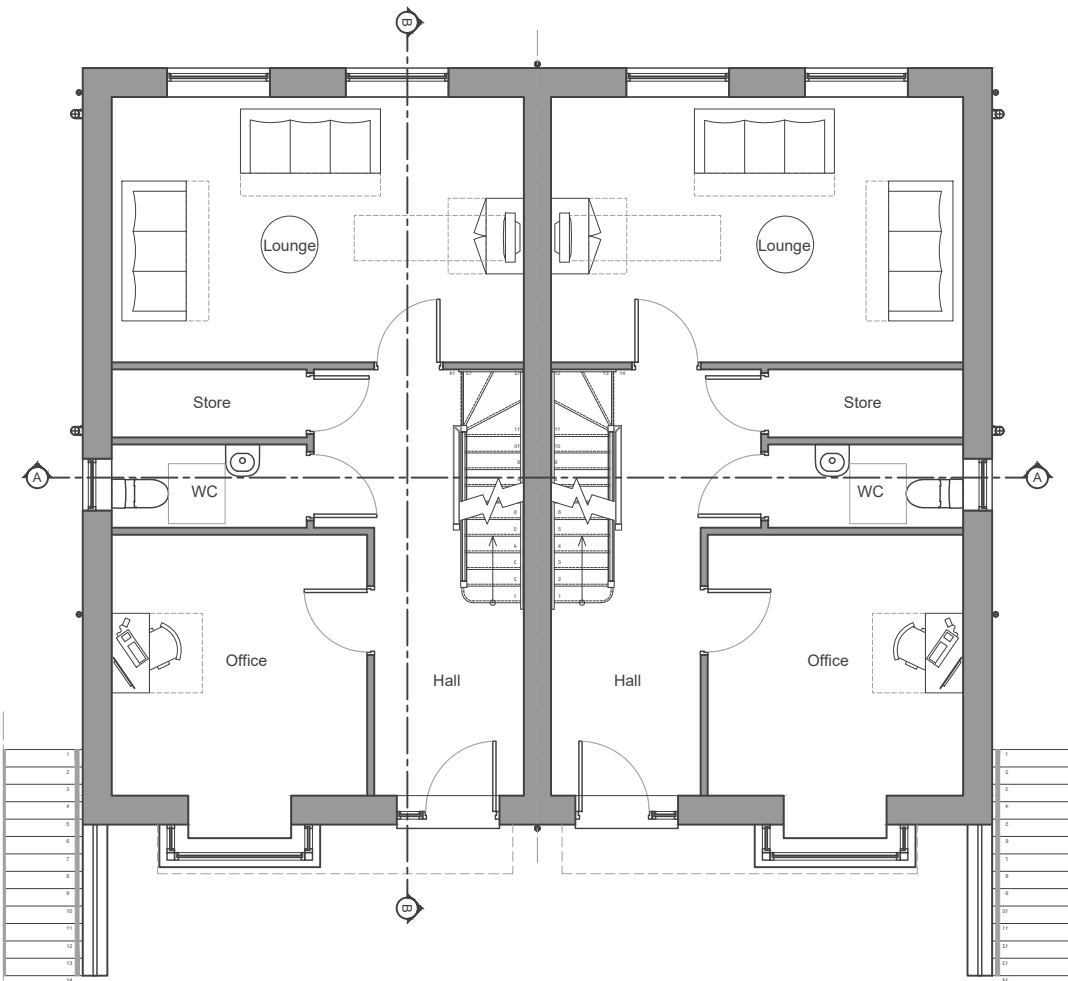

Ground Floor Plan

Notes

Jennings Design Associates take no responsibility for any dimensions obtained by scaling from this drawing. If no dimension is shown the recipient must ascertain the dimension specifically from the Architect or by site measurement. Supplying this drawing in digital form is solely for convenience and no reliance may be placed on digital data. All data must be checked against hard copy. Dimensions must be checked on site. Any discrepancies must be reported to the Architect immediately. This drawing is copyright of Jennings Design Associates



D 3B5P Semi-Det
152m² / 1636.1ft²

-	Initial Issue	30.09.22	SB
Rev	Description	Date	By

jda architects
info@jda-architects.com
www.jda-architects.com
manchester: 0161 336 5011
liverpool: 0151 665 0112

Client:		Mellor Homes Ltd			
Project:		Longcough Drive, Glossop, SK13 8HN			
Project Status:		PL - Planning			
Scale:	@ Original Size	Date:	Drawn By:	Checked By:	
1:100	A3	Aug 2022	SB	RH	
Project Number		Drawing Number			
1300		A	DR	023	
Description				Rev	
Proposed Plans - Type D				-	

0 1m 2m Scale 1:100

Z:\1300 - Longcough Drive, Glossop\Drawings\Live\plots - Planning\1300_A_DR_023 Proposed Plans_Type D.dwg