

Notes

Jennings Design Associates take no responsibility for any dimensions obtained by scaling from this drawing. If no dimension is shown the recipient must ascertain the dimension specifically from the Architect or by site measurement. Supplying this drawing in digital form is solely for convenience and no reliance may be placed on digital data. All data must be checked against hard copy. Dimensions must be checked on site. Any discrepancies must be reported to the Architect immediately. This drawing is copyright of Jennings Design Associates

MATERIALS SCHEDULE


1. Natural slate roof tiles
2. Black uPVC fascias and soffits
3. Natural gritstone
4. Powder coated steel gutters and downpipes
5. Black uPVC windows
6. Stone header
7. Stone cill
8. Black uPVC door
9. Buff engineering brick




Front Elevation



Rear Elevation

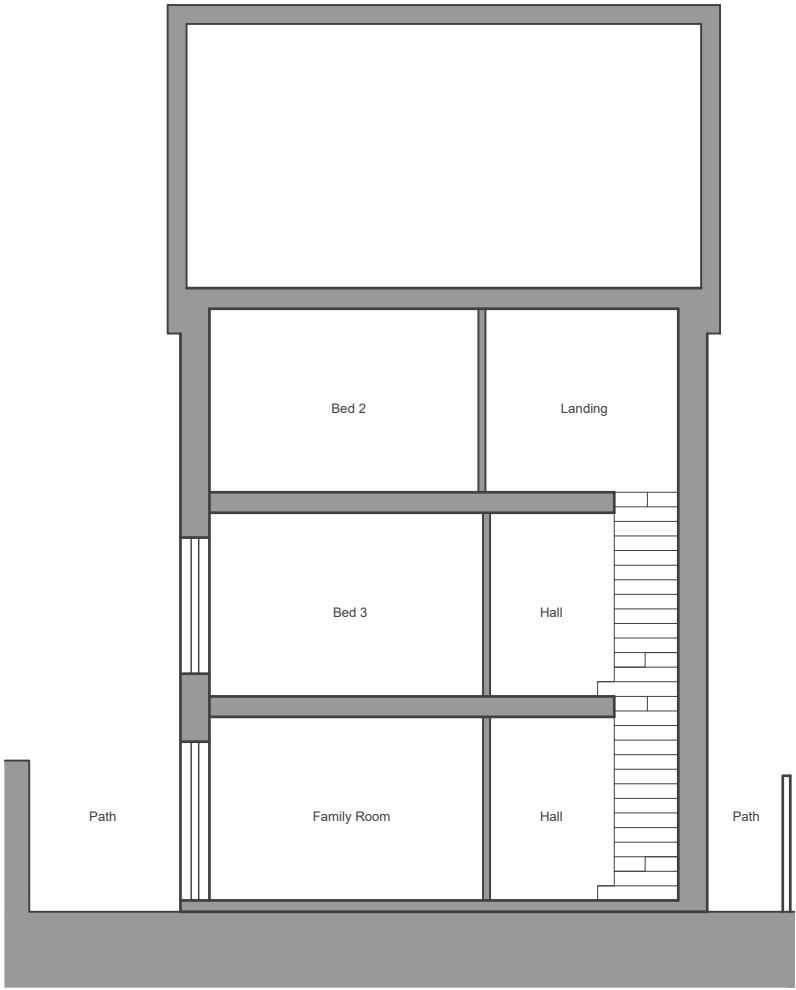


Indicative Section AA

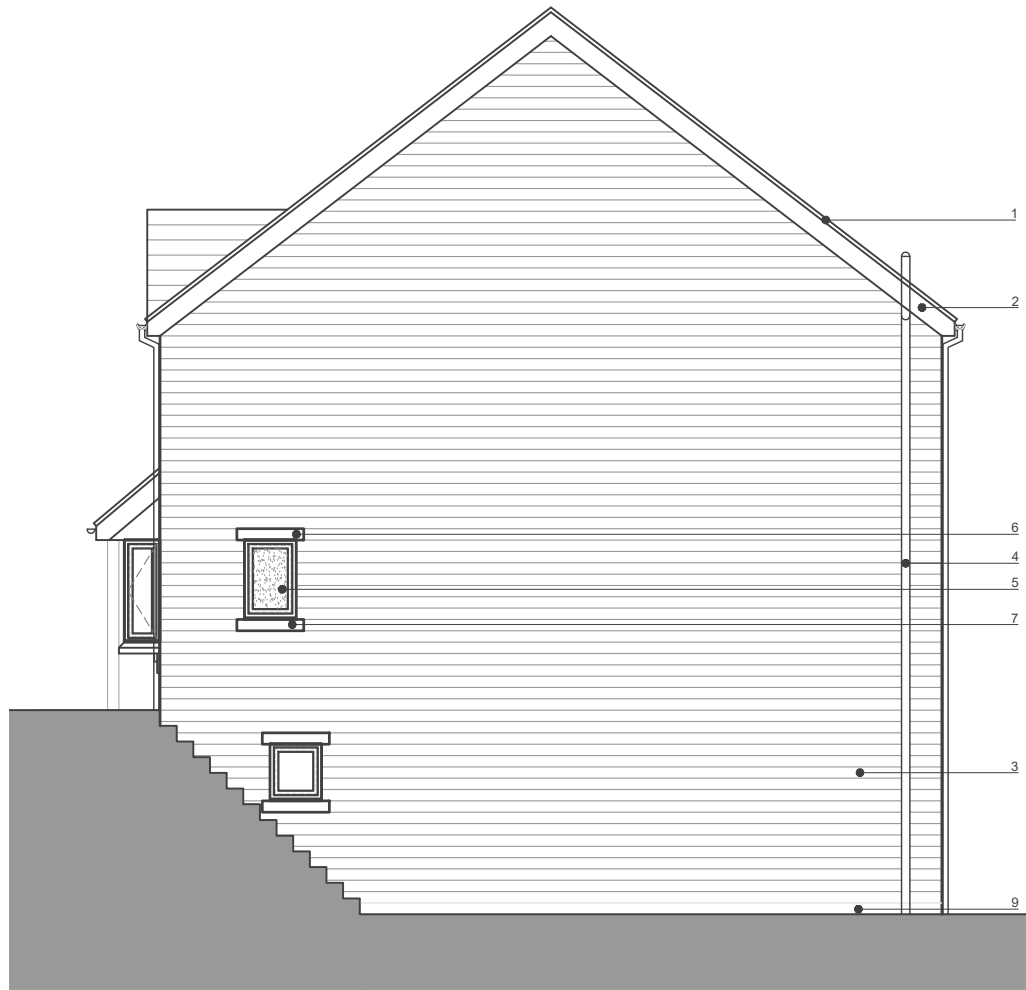

Side Elevation



Side Elevation

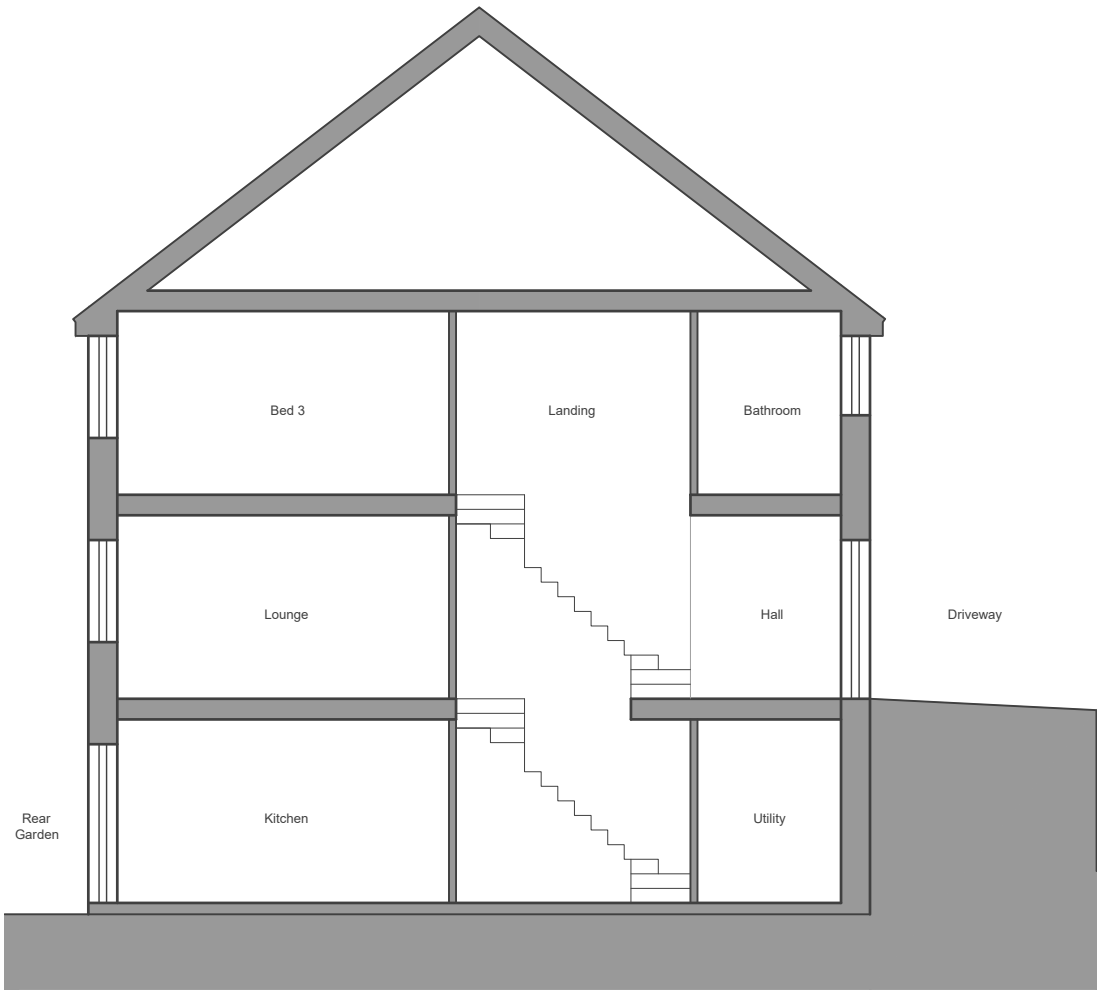

Indicative Section BB

C

4B8P Semi-Det
177m² / 1905ft²

-	Initial Issue	30.09.22	SB
Rev	Description	Date	By

jda

architects

info@jda-architects.com
www.jda-architects.com

manchester: 0161 336 5011
liverpool: 0151 665 0112

Client:		Mellor Homes Ltd	
Project:		Longclough Drive, Glossop, SK13 8HN	
Project Status:		PL - Planning	
Scale:	@ Original Size	Date:	Aug 2022
1:100	A2	Drawn By:	SB
		Checked By:	RH

Project Number	Drawing Number		
1300	A	DR	027
Description	Proposed Elevations & Sections - Type C		Rev
			-

0 1m 2m
Scale 1:100

Z:\1300 - Longclough Drive, Glossop\Drawings\Live\plots - Planning\1300_A_DR_027 Proposed Elevations&Sections_TypeC.dwg