


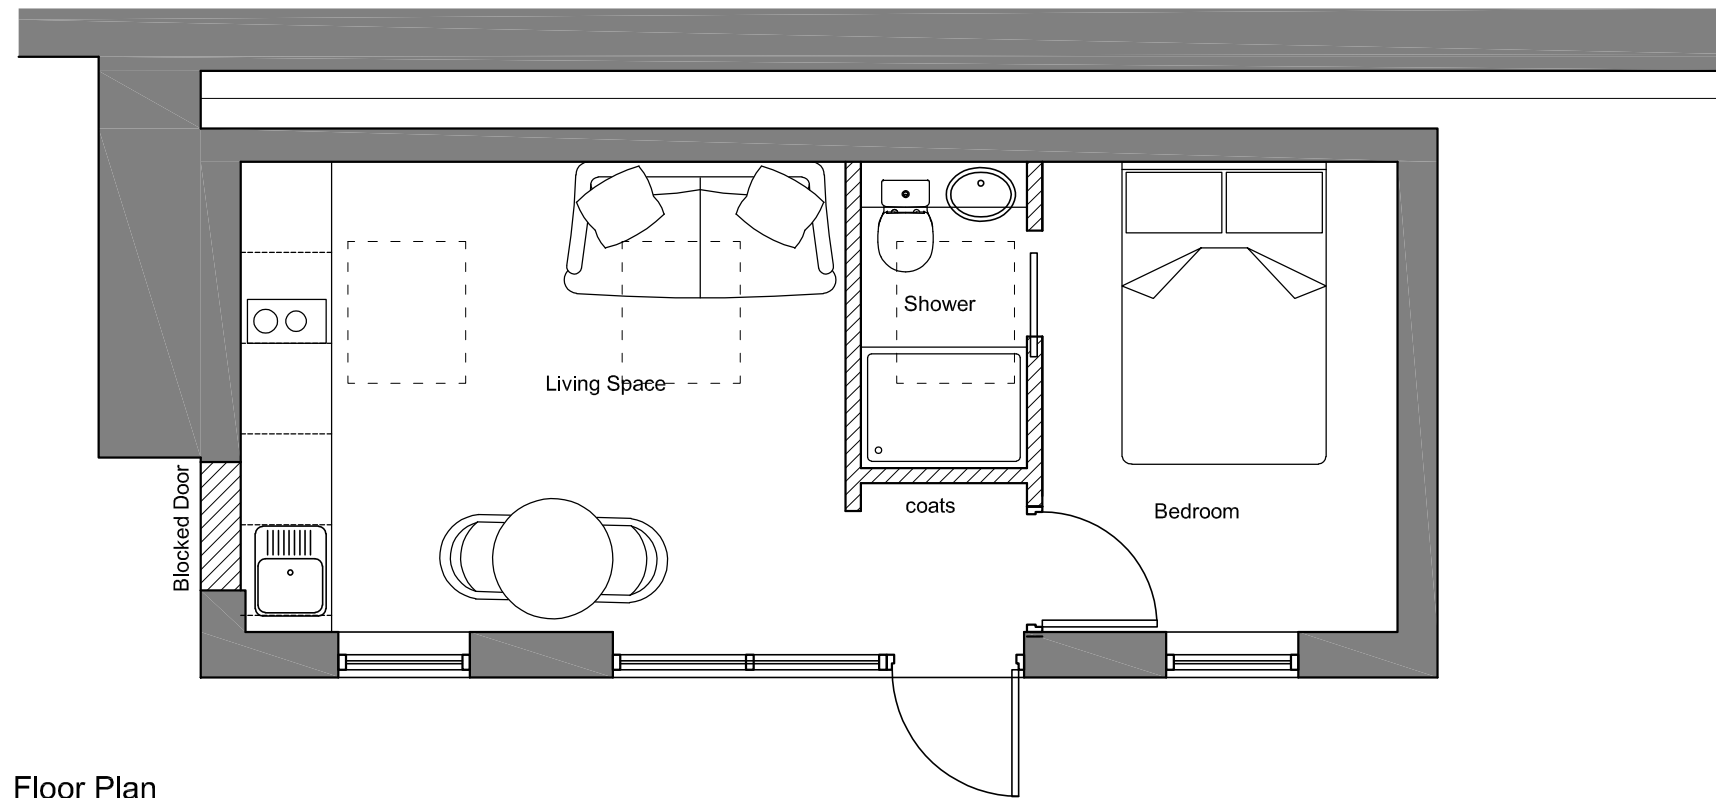


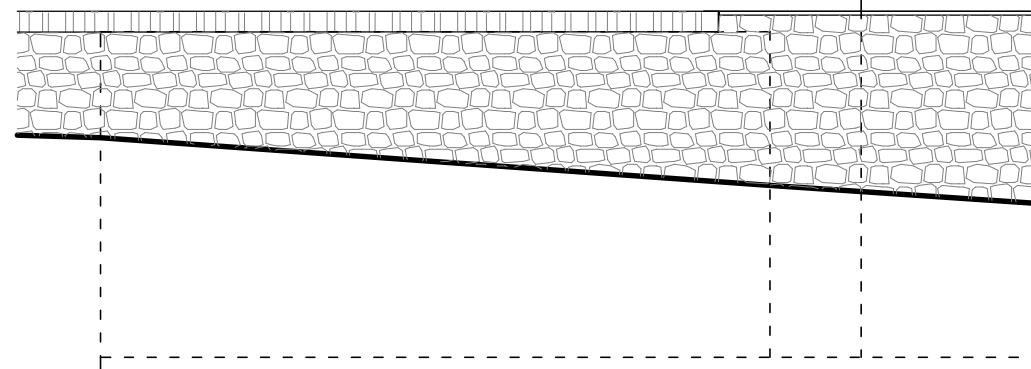


Floor Plan
1:50

 


Roadside Elevation (East)
1:100

 


CLIENTS/CONTRACTORS ARE ADVISED TO CLARIFY
DIMENSIONS PRIOR TO SETTING OUT AND NOT TO
SCALE OFF THE DRAWING

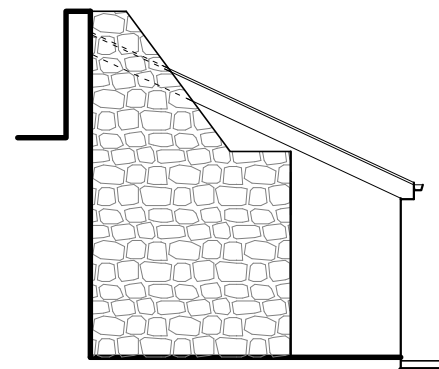

North Elevation
1:100

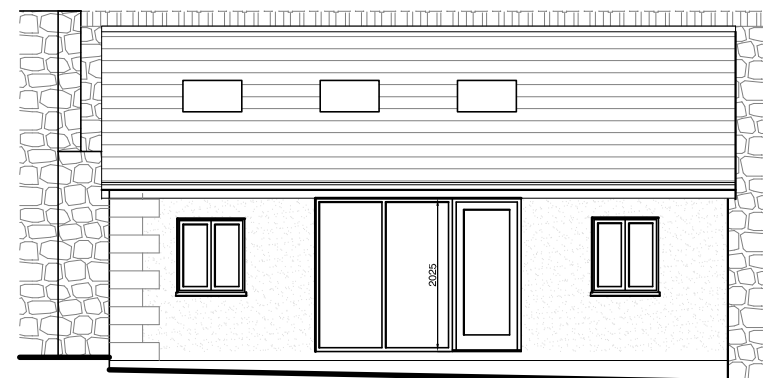

West Elevation
1:100

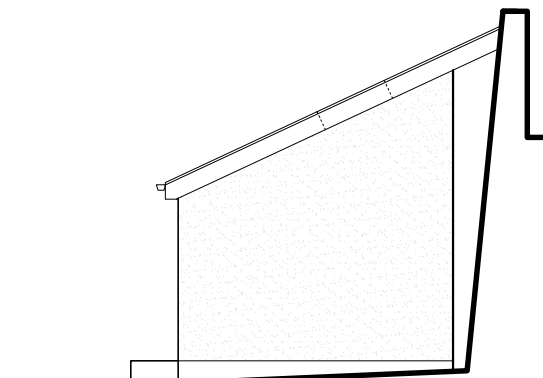

South Elevation
1:100



HIGH PEAK ARCHITECTS LTD

2nd Floor, Wharf House, Wharf Road, Whaley Bridge, High Peak, Derbys SK23 7AD
Tel: 01663 719717 Web: www.highpeakarch.com Email: hpa@highpeakarch.com

Holiday Let Conversion
Foundry Cottage, New Mills

Proposed Plan and Elevations

1822.PL05

Scale: 1:50 & 1:100@A3

Date: September 2022

Rev: