



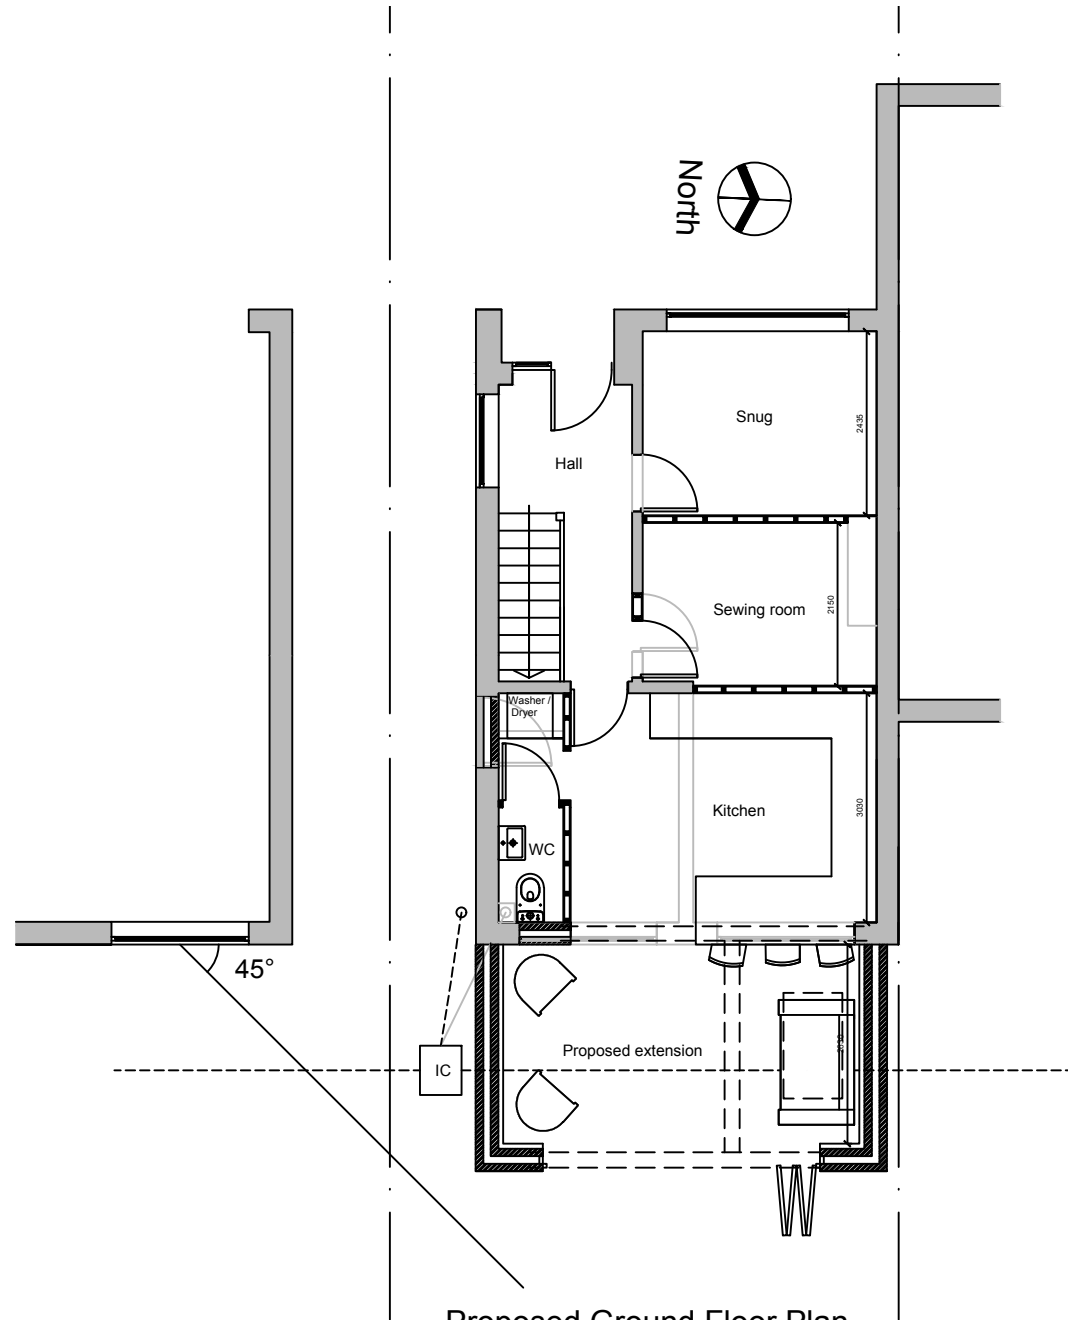

Proposed Ground Floor Plan

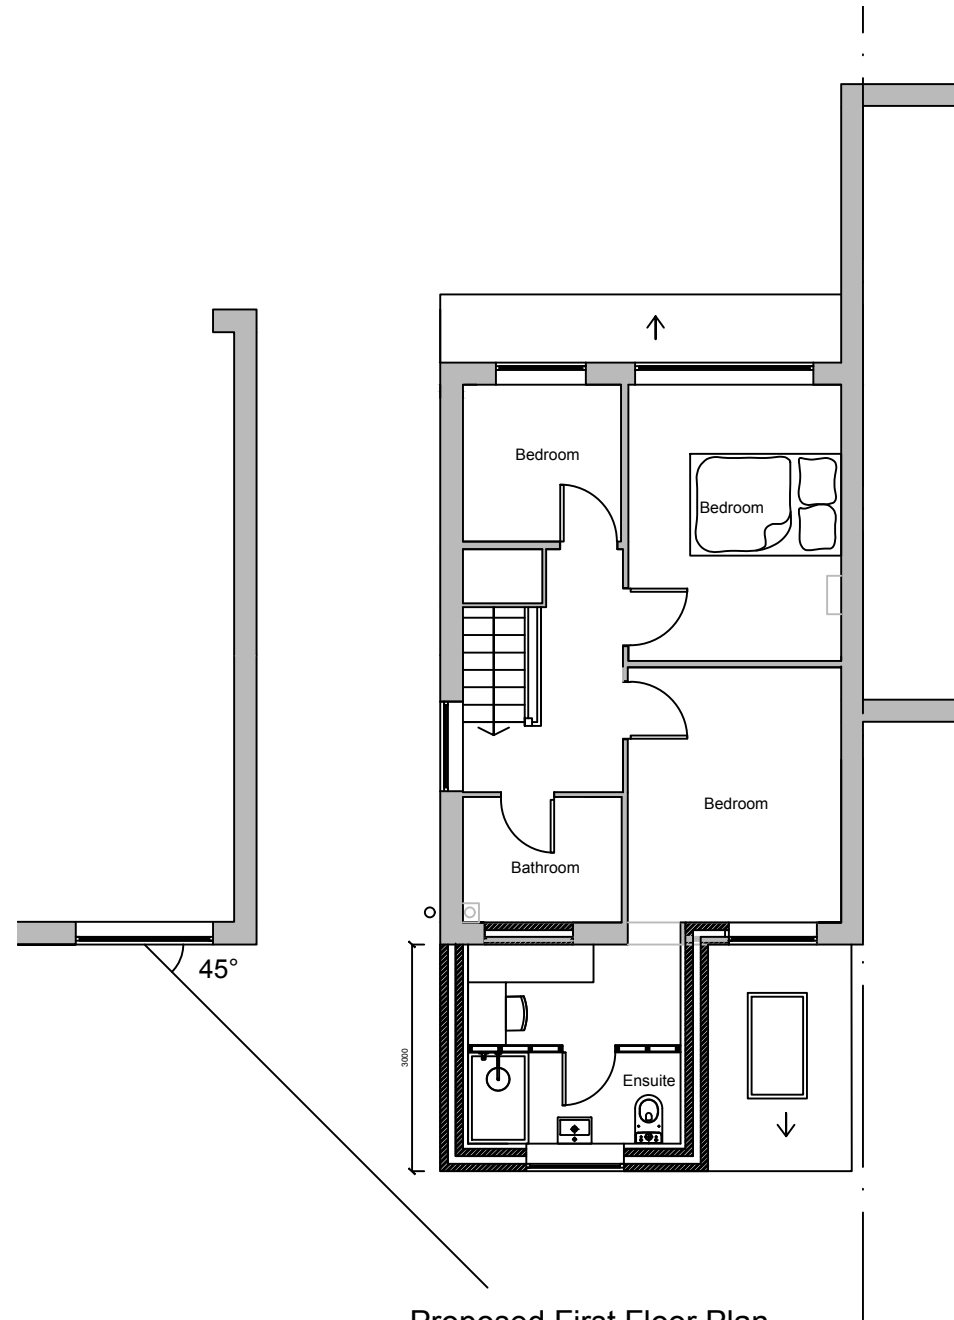

Proposed First Floor Plan

Rev A: Extension pulled in from boundary Nov 2022



Client:

Mr & Mrs Giles
21 Shawfield Road, Hadfield, SK13 2BJ

Project:

Proposed two storey rear extension


Title:

Proposed Plans

Scale: 1:100 @ A3

Drawn: C.K.	Date: August 2022
----------------	----------------------

Project no.: 3156	Drawing no.: 3156-002A
----------------------	---------------------------

 

Metric scale

THIS DRAWING IS NOT TO BE COPIED OR REPRODUCED
WITHOUT THE PRIOR WRITTEN CONSENT OF PLANMART LTD.

PLANMART LIMITED
9, GEORGE STREET, GLOSSOP,
DERBYSHIRE SK13 8AY.
TEL: 01457 863153