



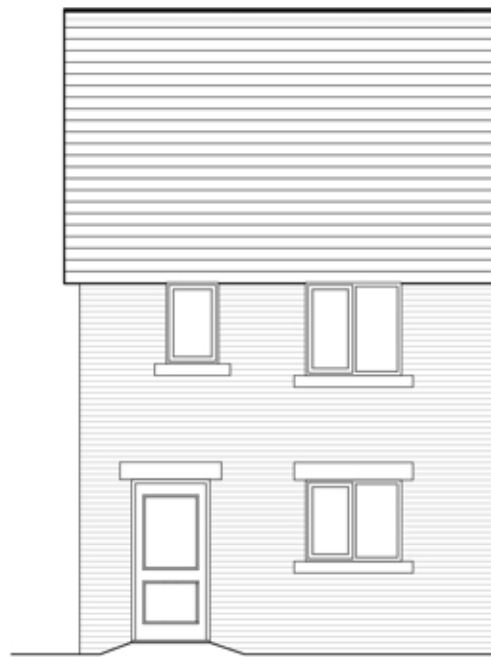


FRONT ELEVATION




REAR ELEVATION

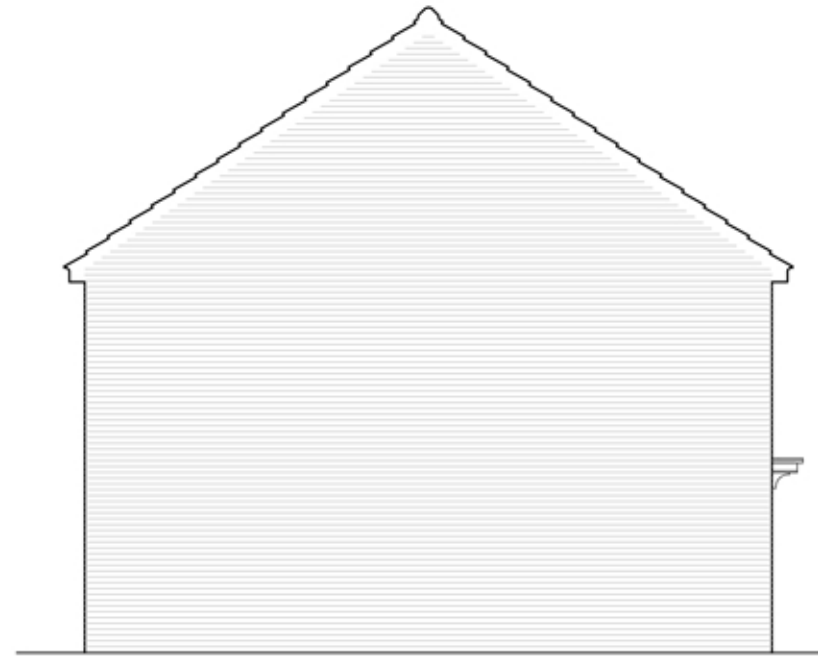

SIDE ELEVATION

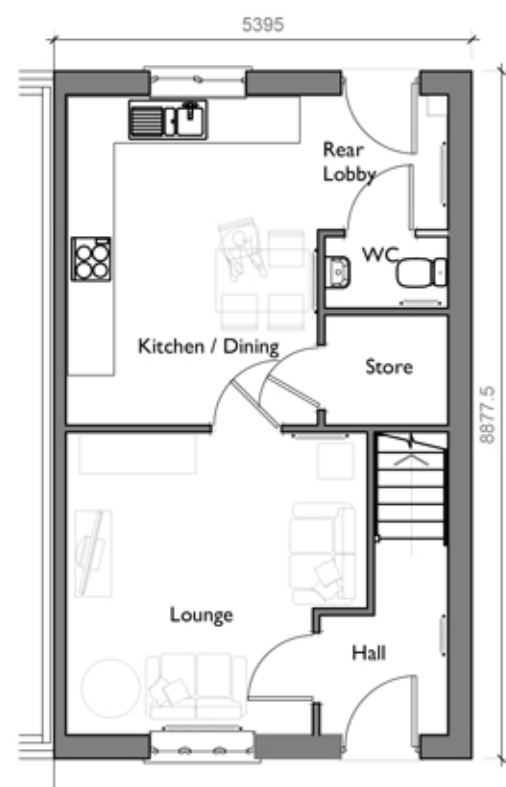

GROUND FLOOR PLAN

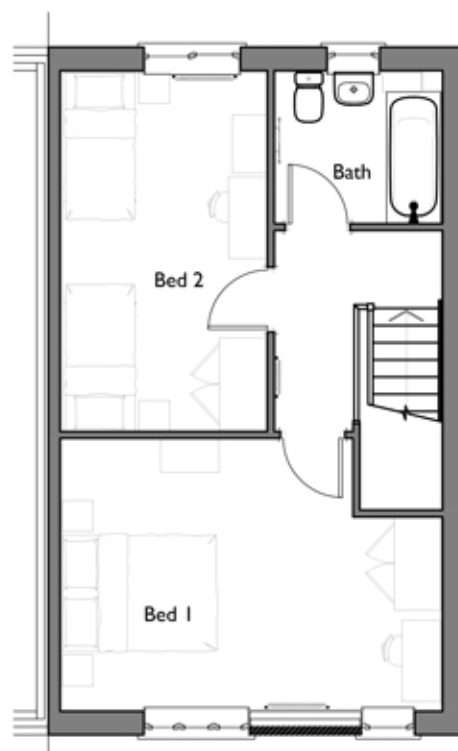

FIRST FLOOR PLAN



SIDE ELEVATION



'BRAHMS'

880sqft/81.76sqm

PLANNING - BRICK UPLIFT

Revision:	By:	Date:

	Client:	
	Project Title:	Residential Development
	Address:	Dinting Vale, Glossop
	Drawing Title:	BRAHMS PLANS & ELEVATIONS
	Drawing No:	WH/DV/HT/BRA/01
4 Maria Walk, Pennington Tharf, Park Lane, Lough, W17 4EZ Tel: 01925 747615 e-mail: enquiries@baldwindesign.net www.baldwindesign.net		Dwn: Ckd: Date: 07/07/2022
MB GB		Scale: 1:100 Paper Size: A3 Rev: