



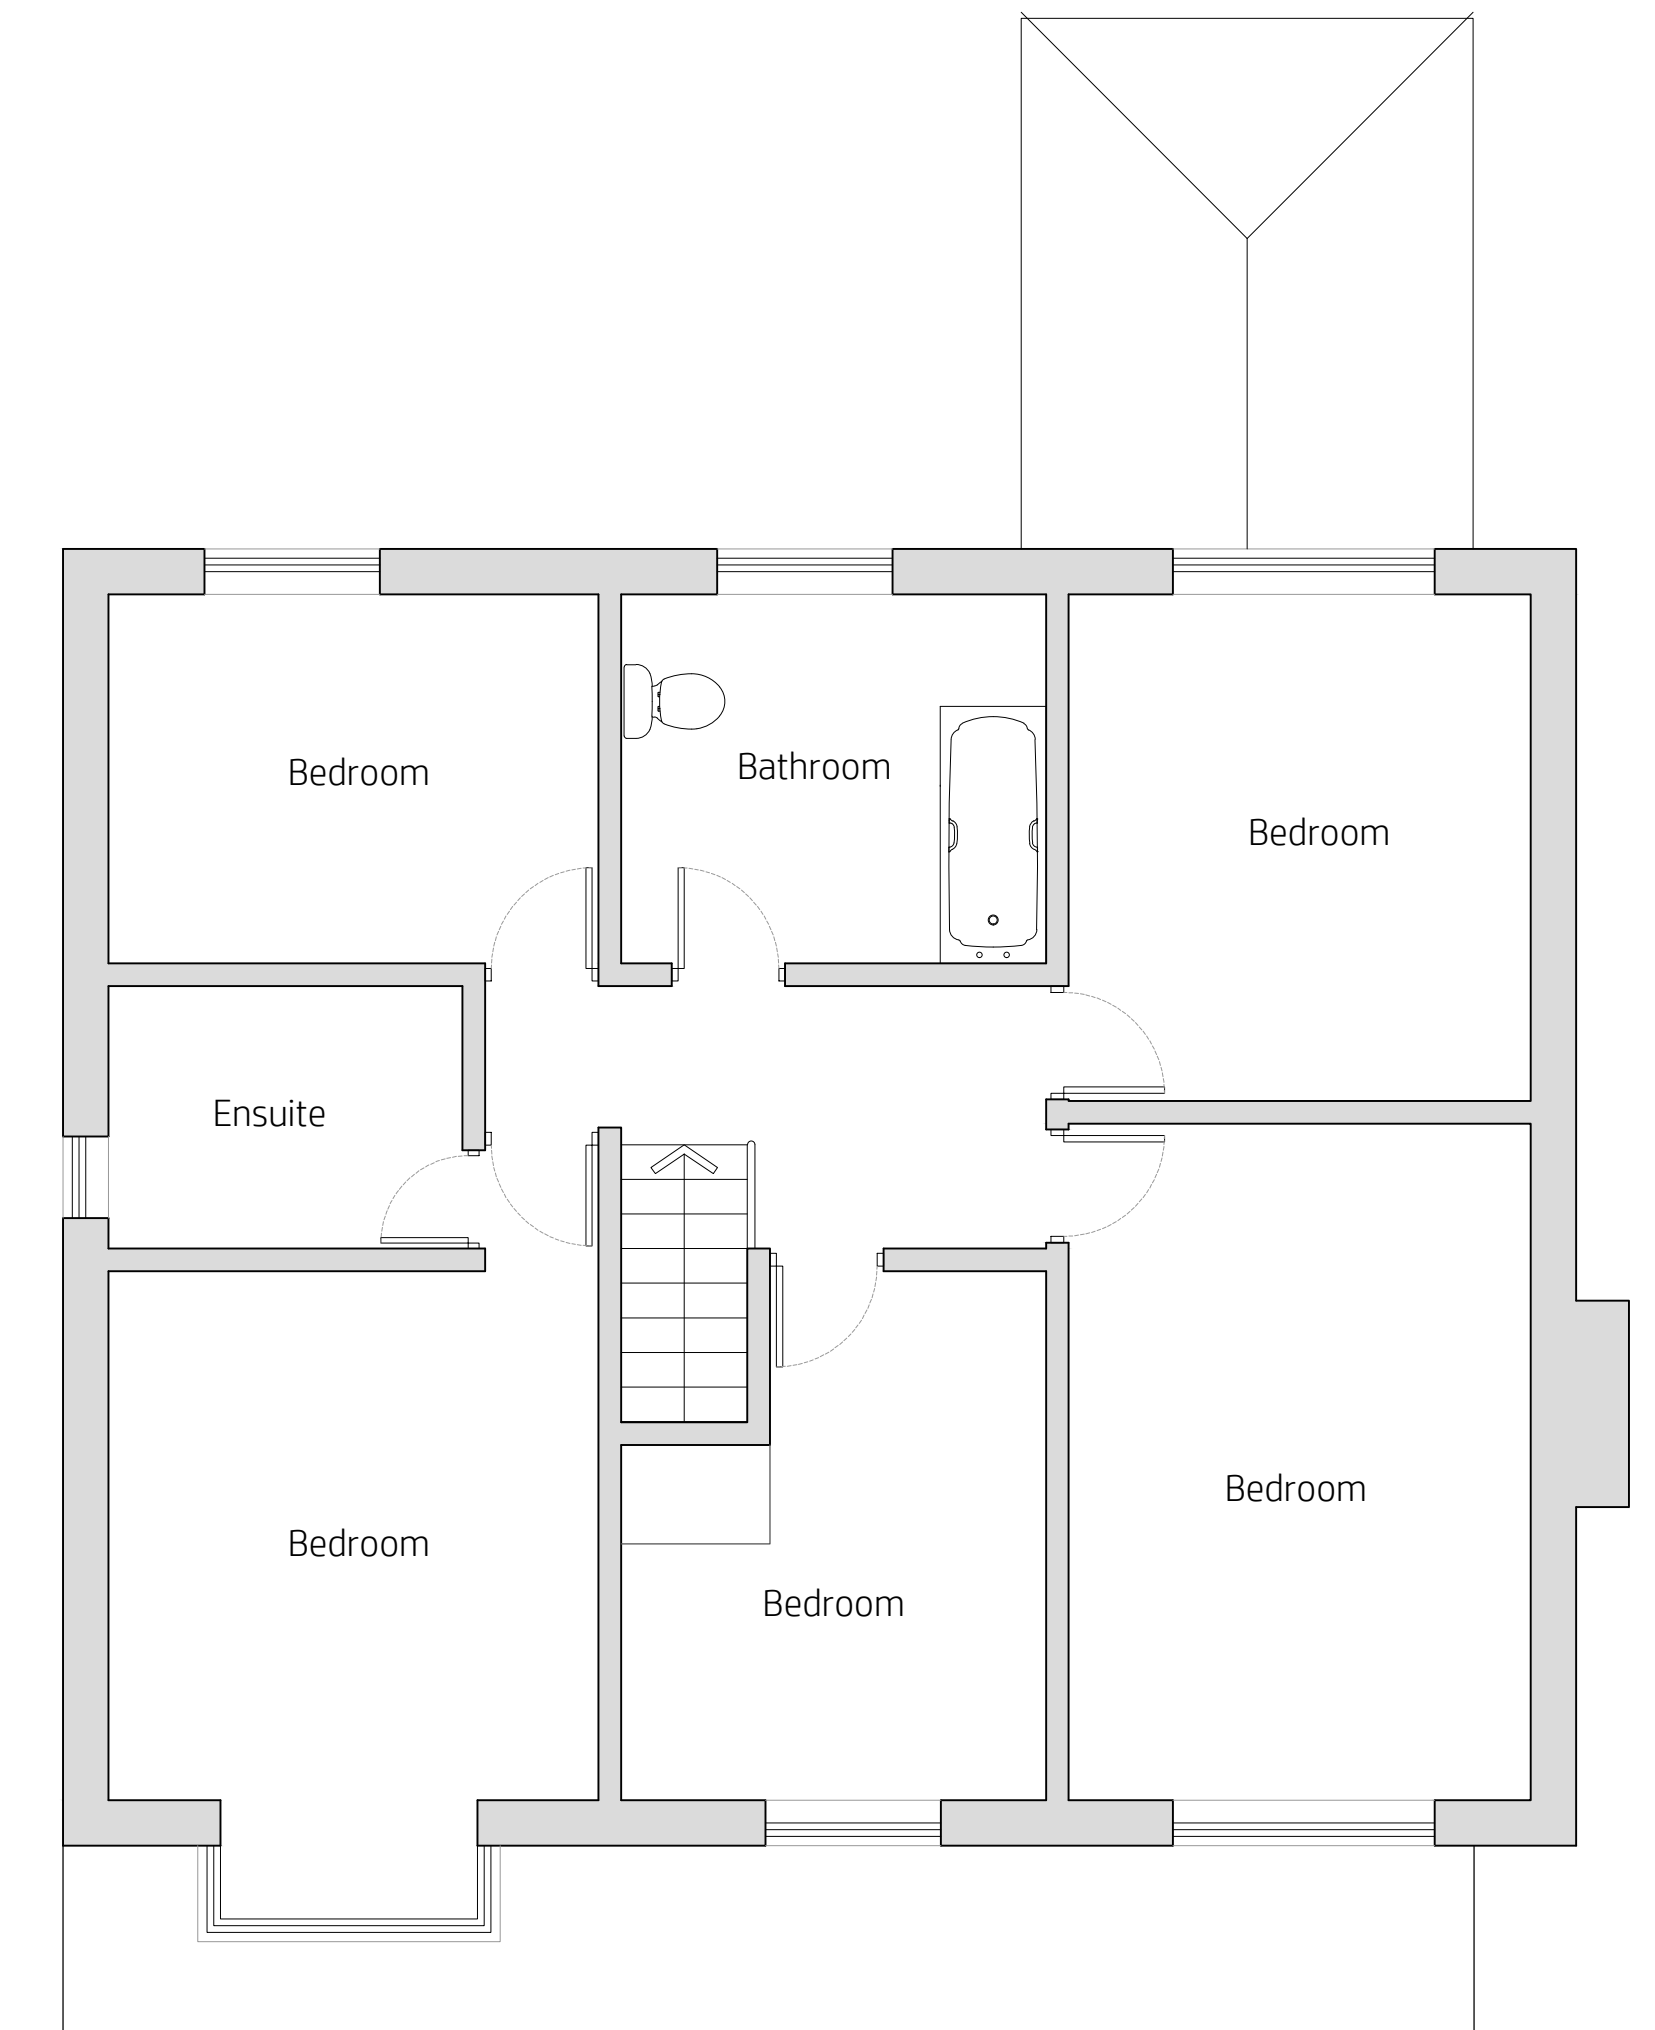

Existing First Floor Plan

Existing Ground Floor Plan

Scale 1:50

 

0 1 2 3 4 5

roject

180 Simmondley Lane
Glossop
SK13 6LY

date scale drawn by
Mar 2022 1:50@A1 klh
1:100@A3
drawing number
KH445-001

revision	description	date
A	updated to show existing hardstanding	23.08.2022
B	updated to show current landscaping	19.10.2022

Existing Plans

kieranhibbsarchitecture
27 Pioneer Road
Macclesfield
SK11 7ZB

kieranhibbs@gmail.com
Mobile: 07584049322

kieranhibbsarchitecture