



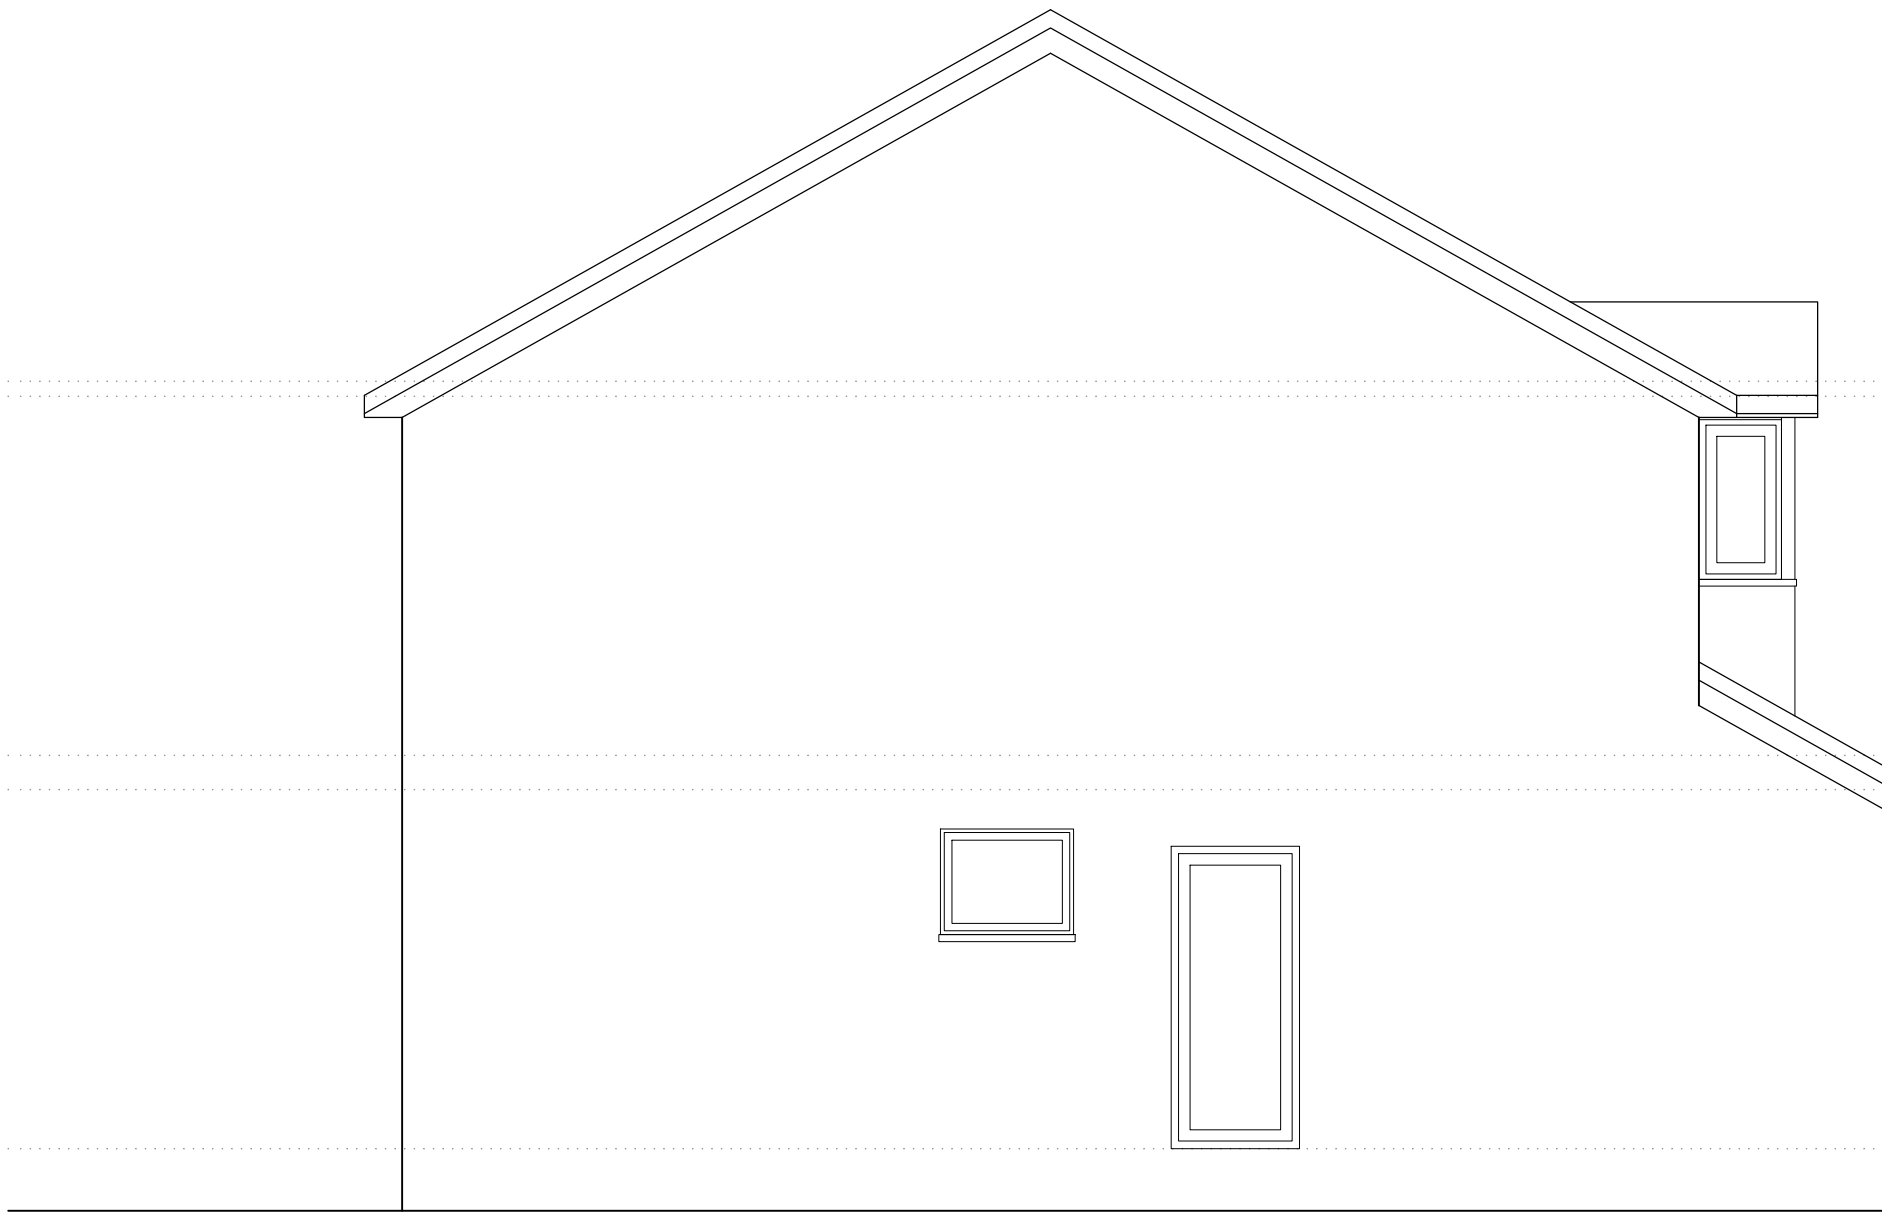

Existing Side Elevation



Existing Front Elevation

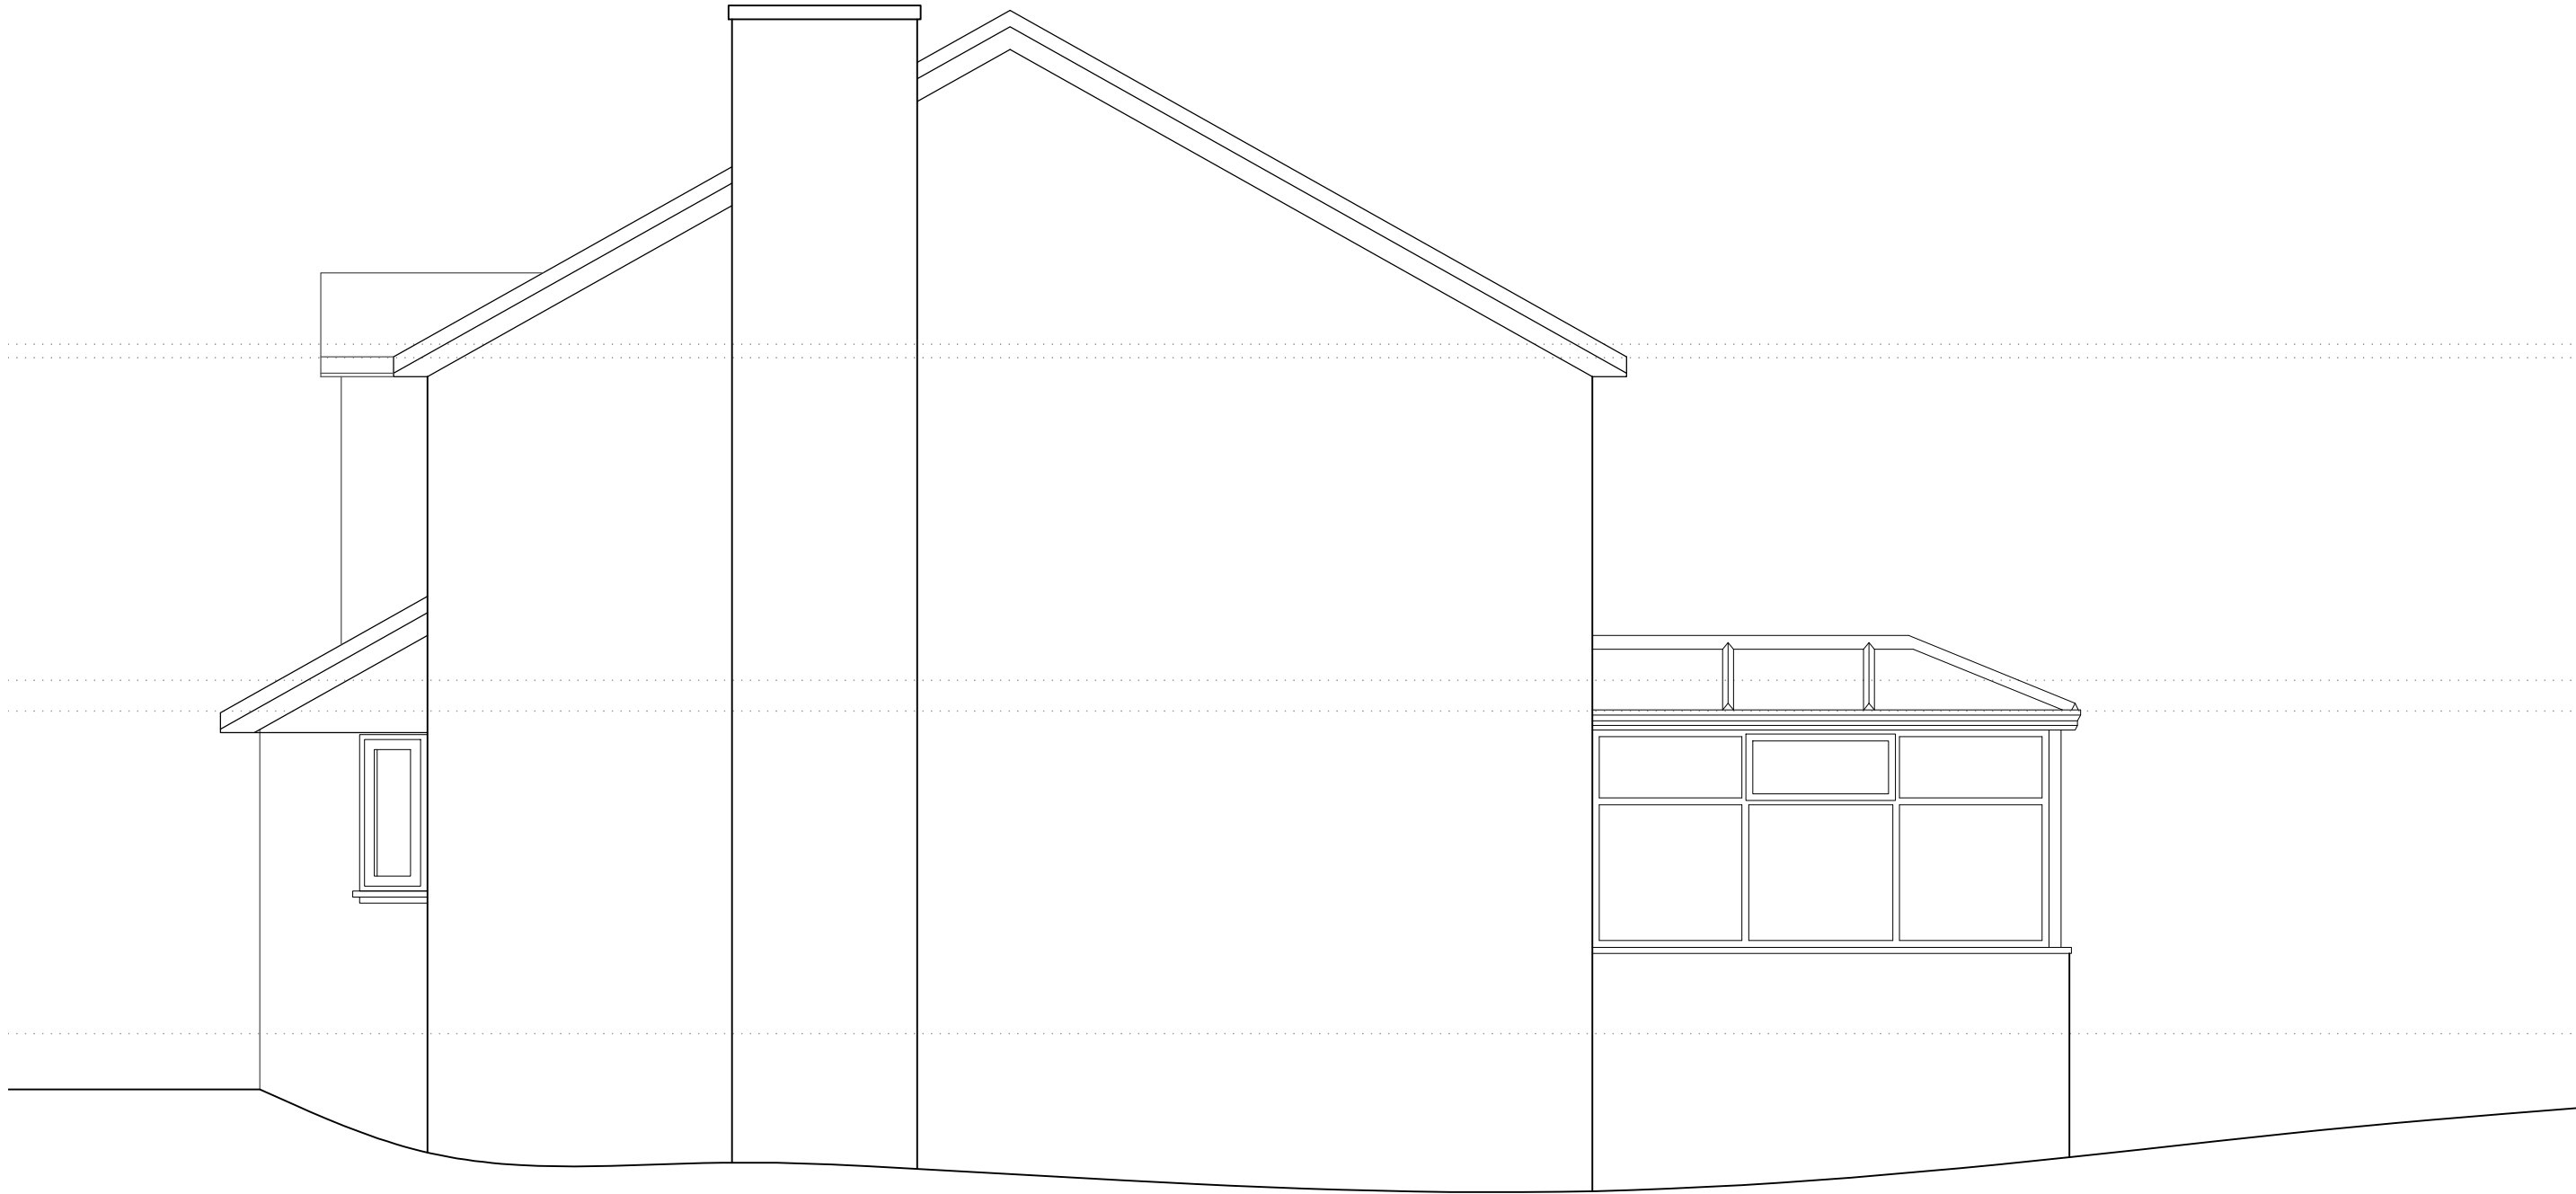

Existing Side Elevation



Existing Rear Elevation

project

180 Simmondley Lane
Glossop
SK13 6LY

date

Mar 2022

scale

1:50@A1
1:100@A3

drawn by

klh

drawing number

KH445-002

revision	description	date
-	-	-

Existing Elevations

kieranhibbsarchitecture
27 Pioneer Road
Macclesfield
SK11 7ZB

kieranhibbs@gmail.com
Mobile: 07584049322