

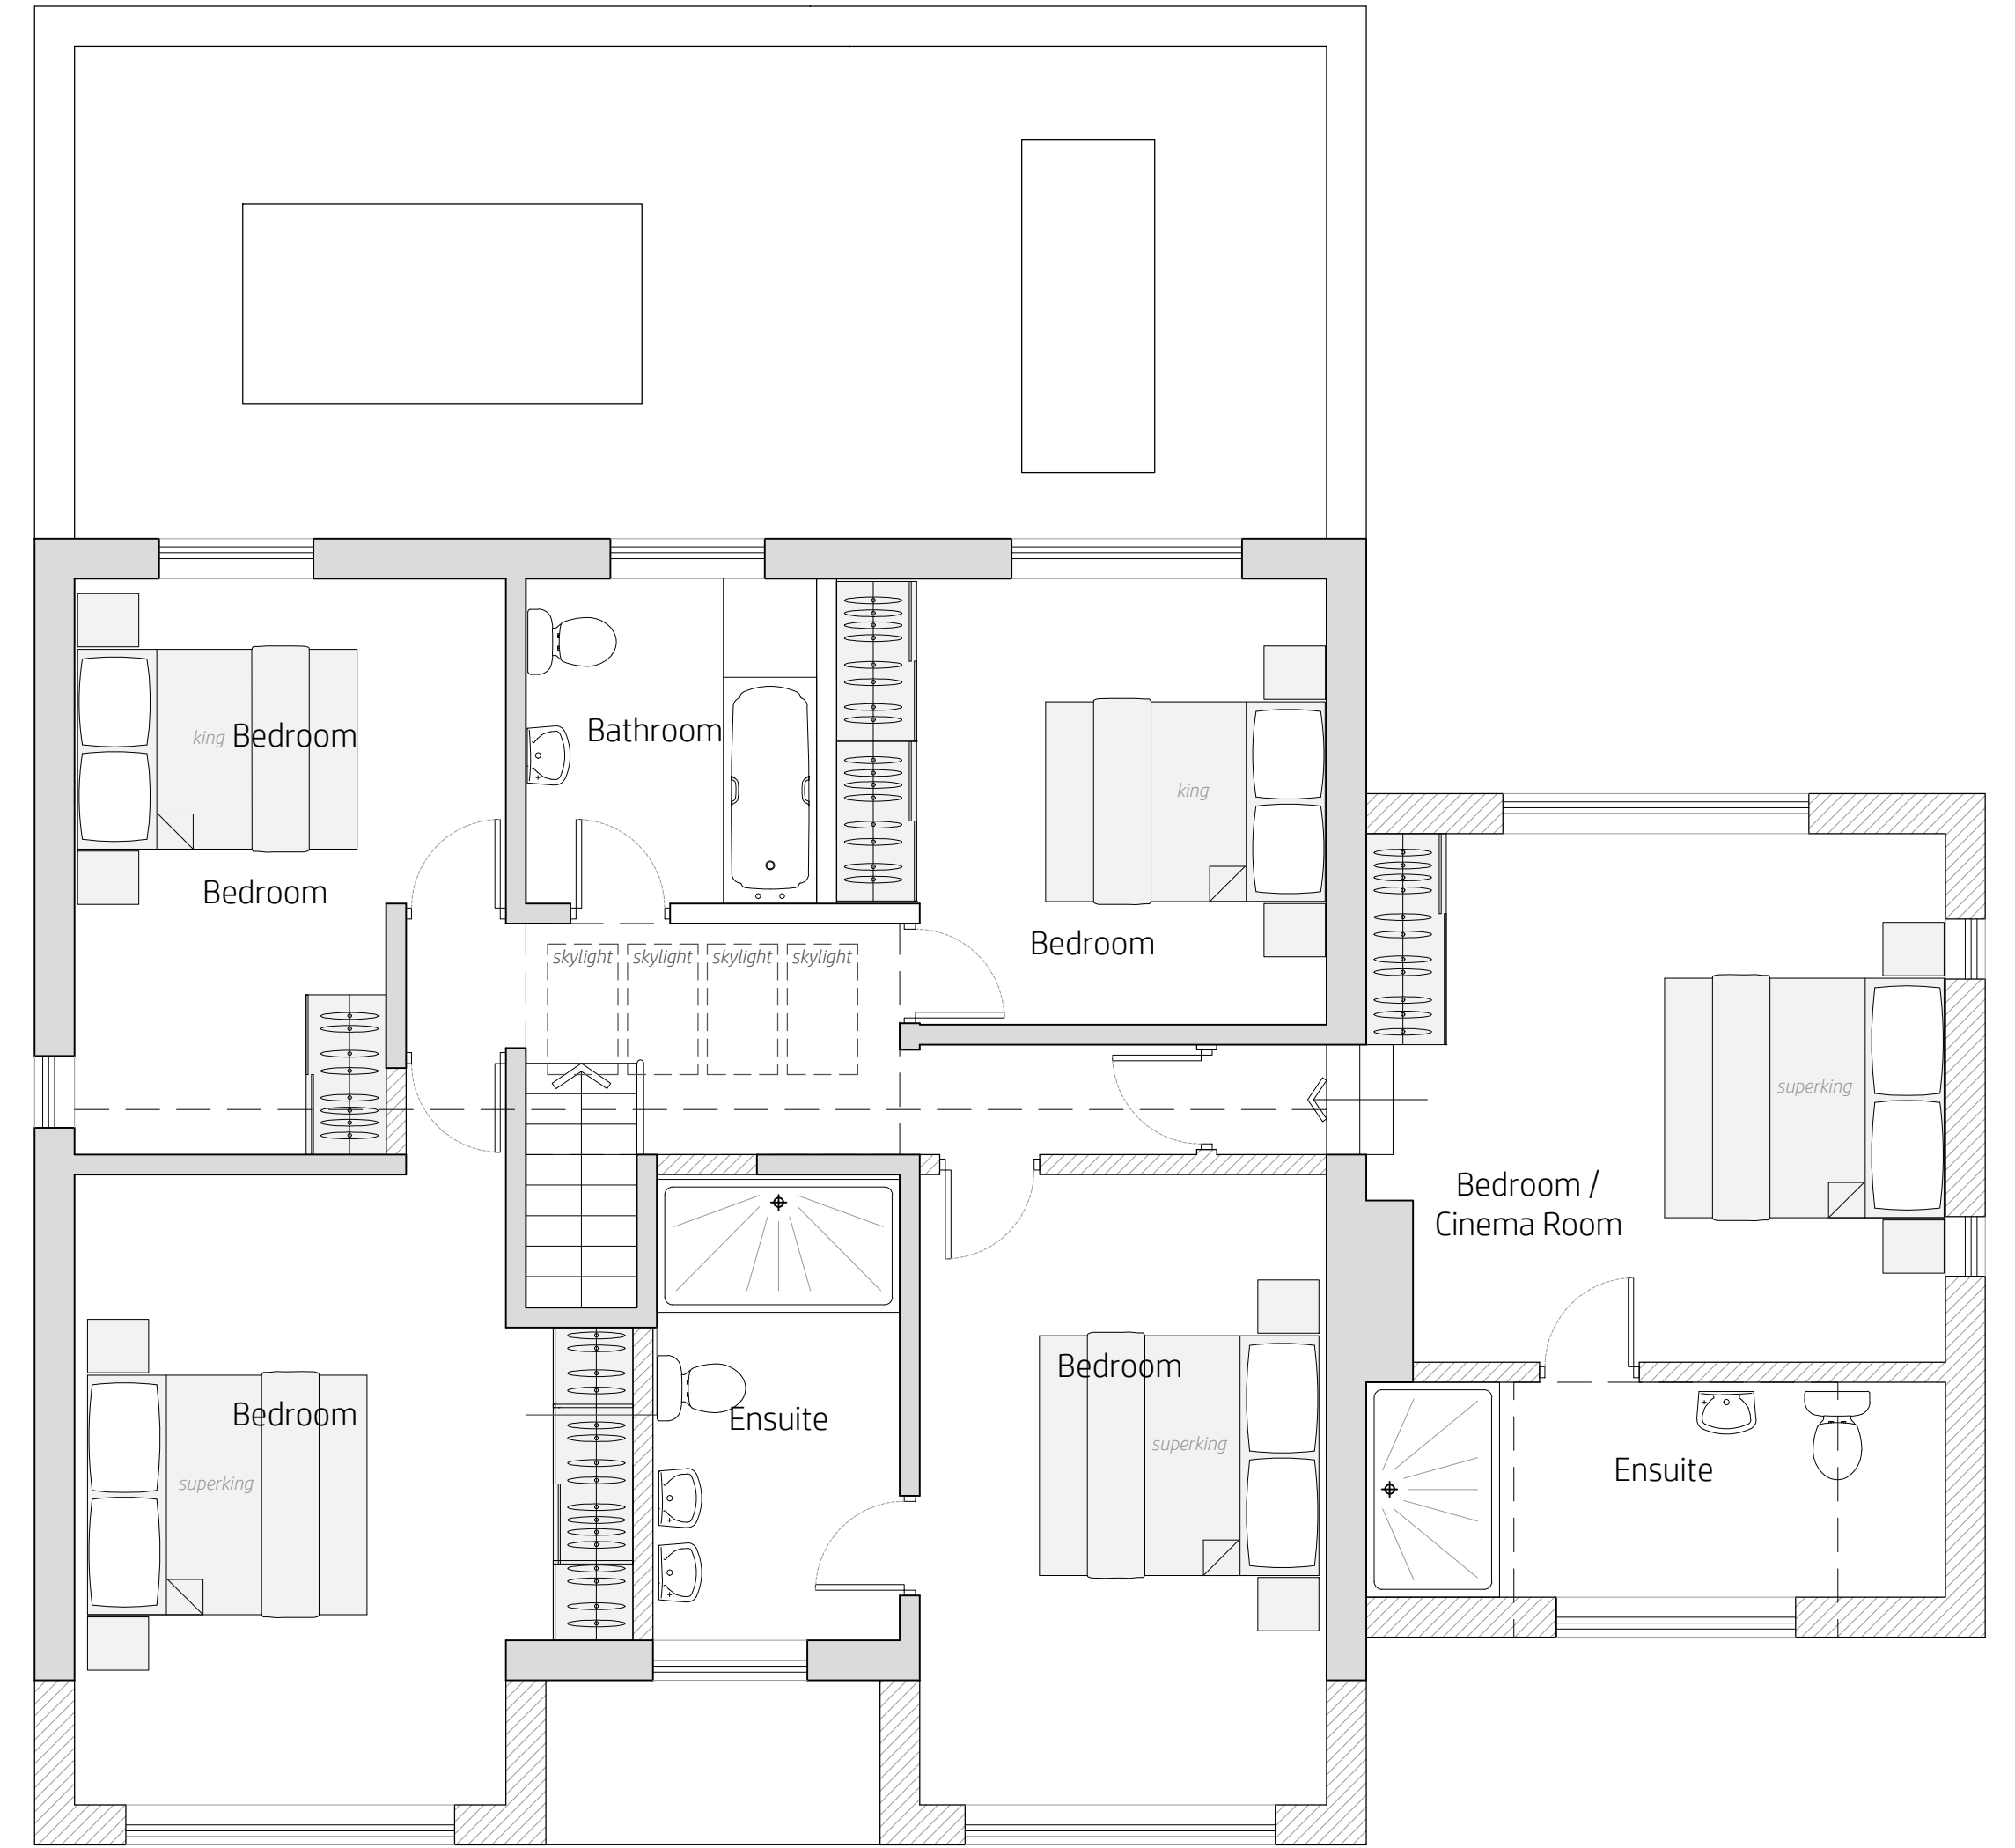


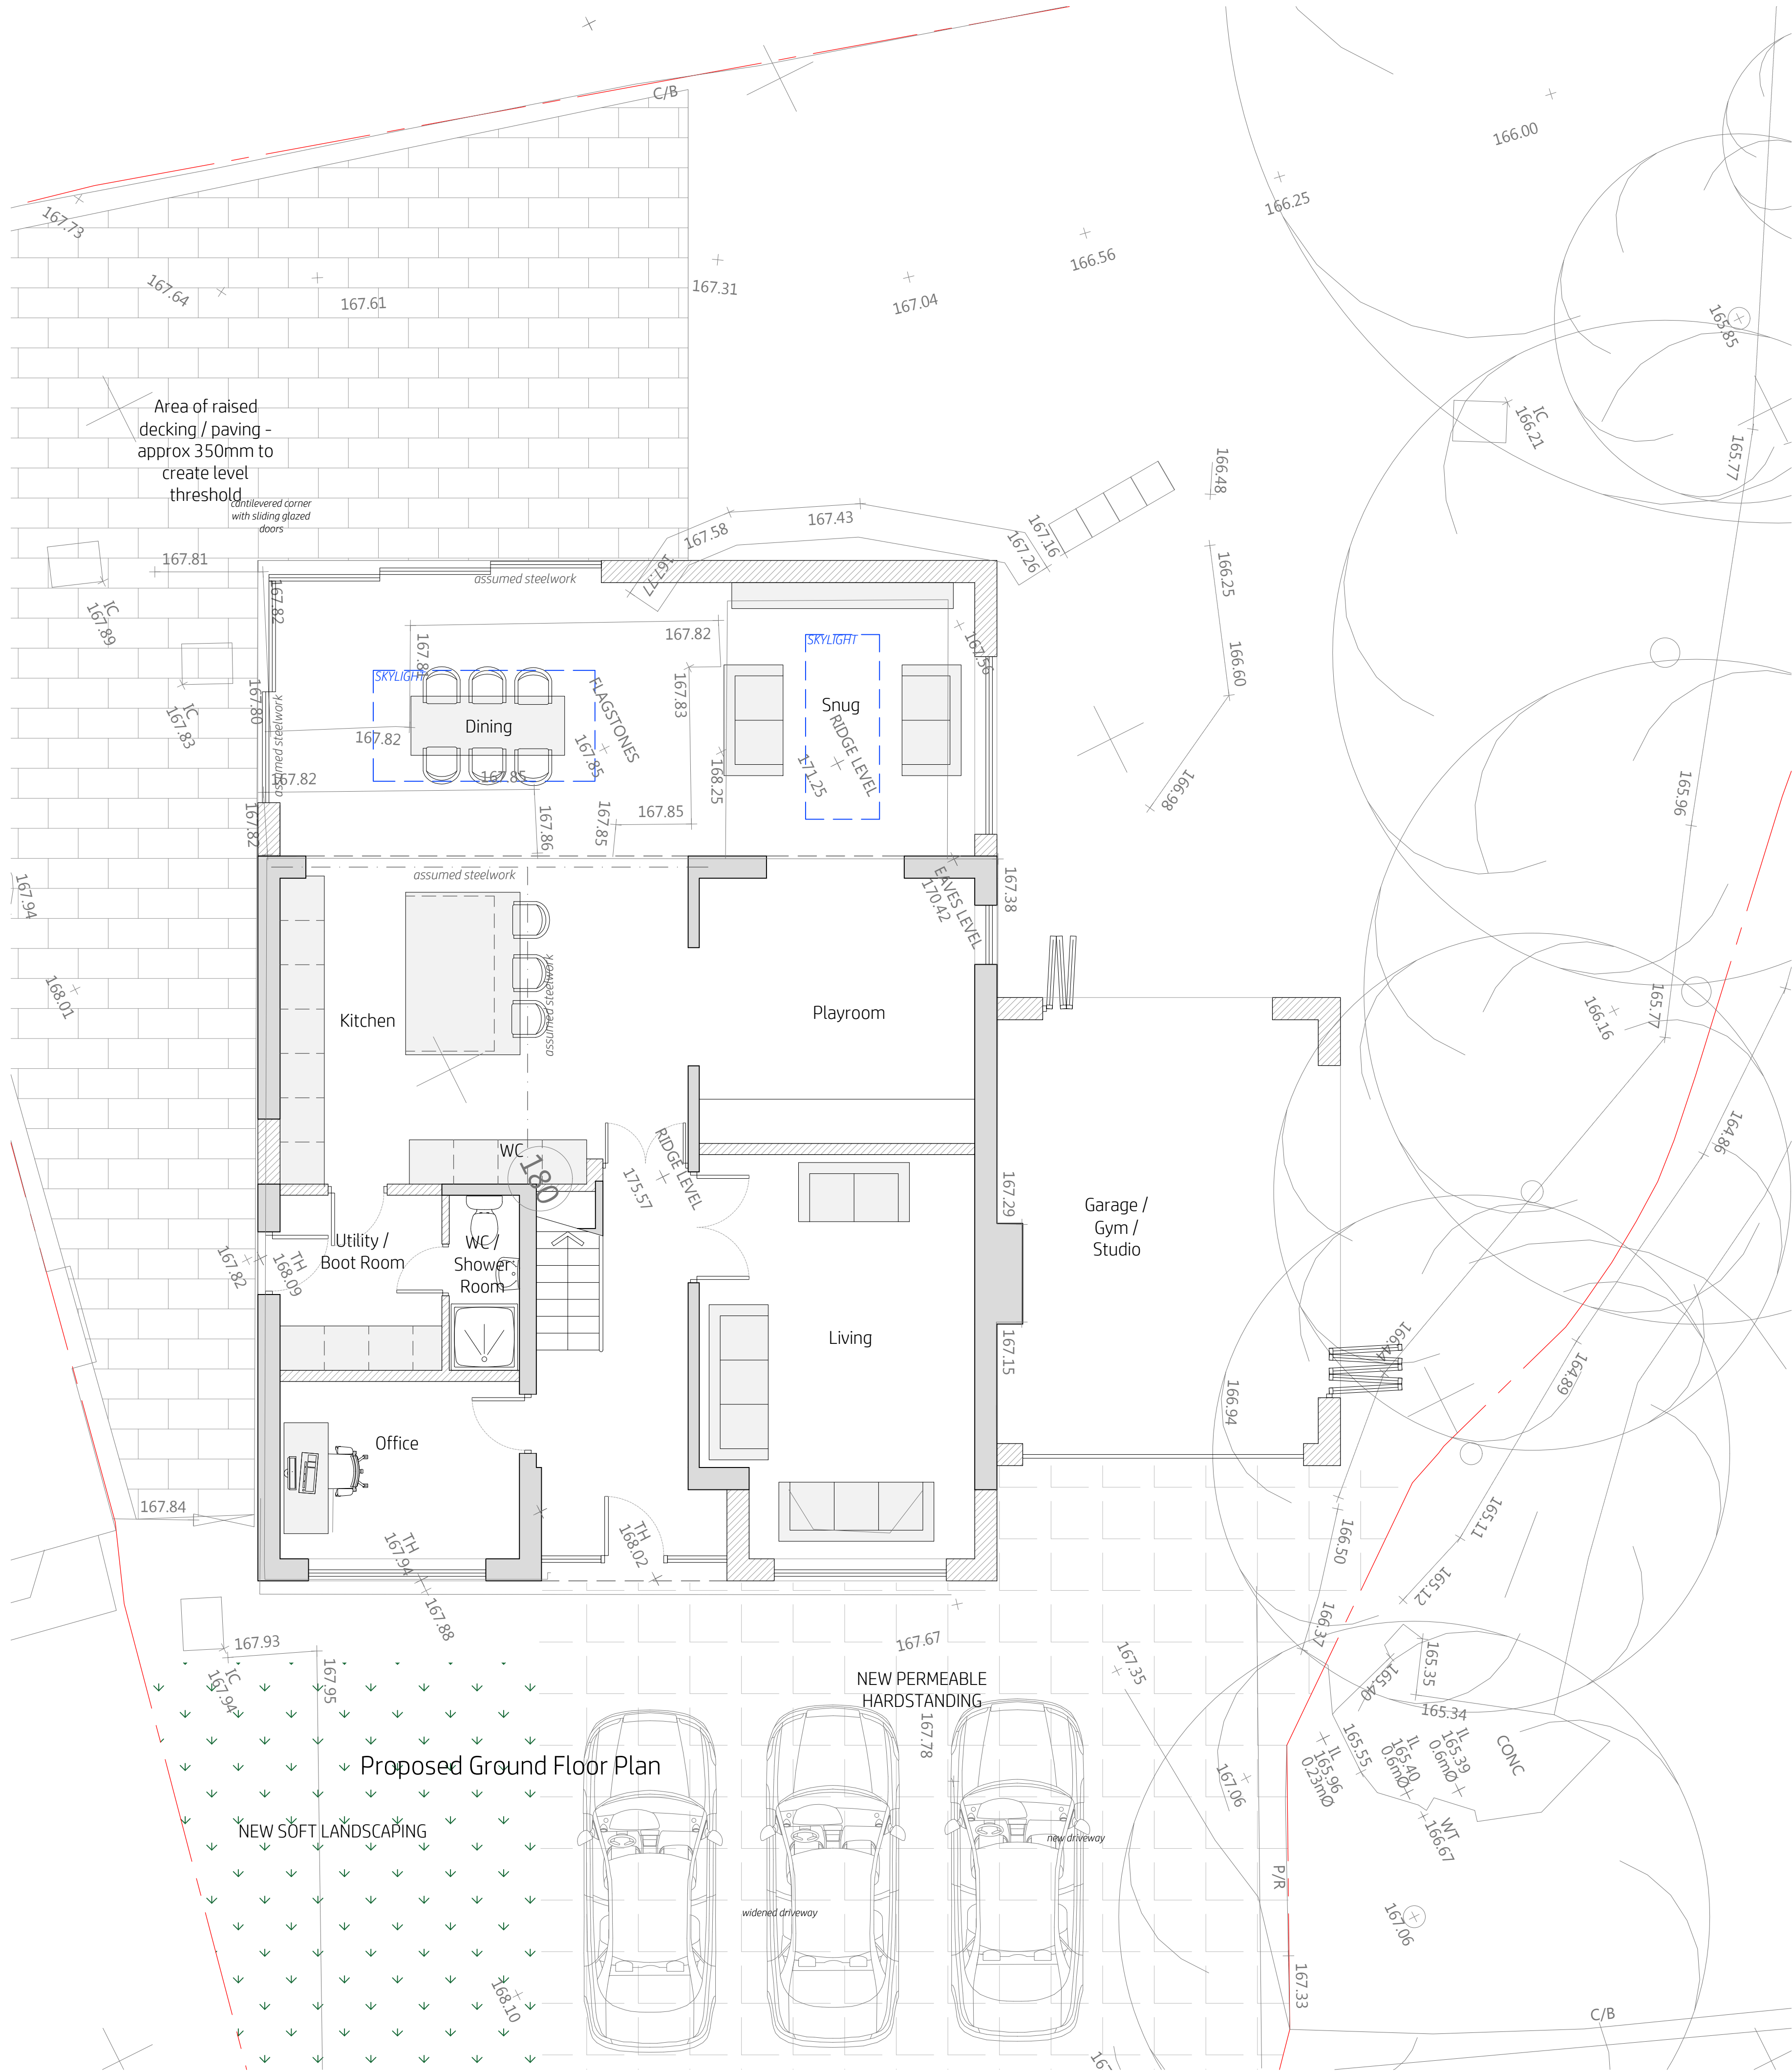

Proposed First Floor Plan

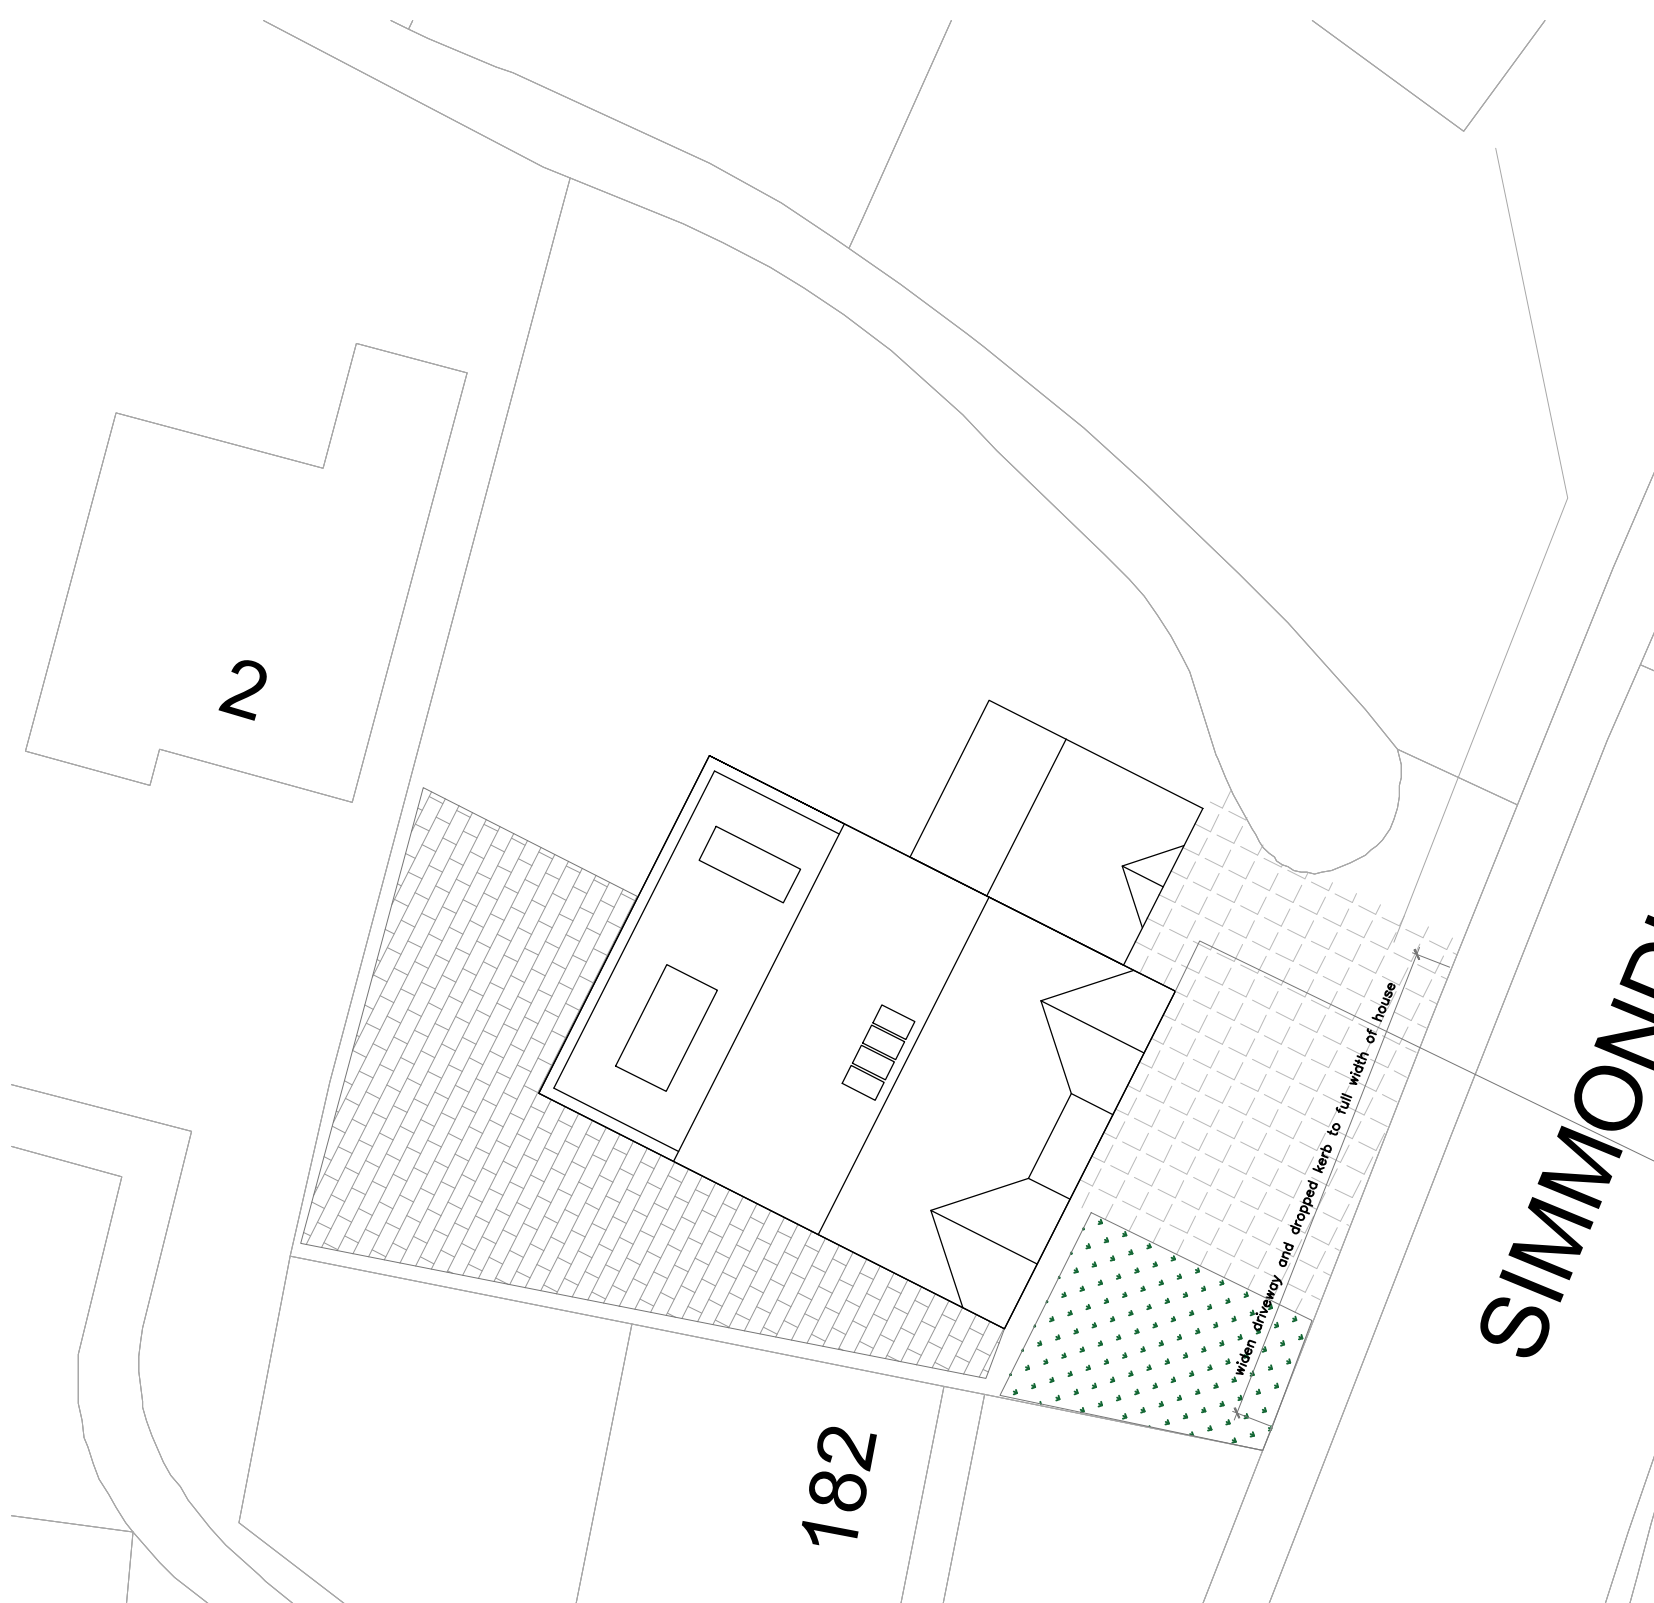

Proposed Block Plan_ 1:200

Scale 1:50
0 1 2 3 4 5

project		
180 Simmondley Lane Glossop SK13 6LY		
date	scale	drawn by
Mar 2022	1:50@A1 1:100@A3	klh
drawing number		
KH445-101		
revision	description	date
A	Updated proposals	22.04.2022
B	For Planning	02.05.2022
C	raised area to garden noted	10.05.2022
D	extent of raised area adjusted	10.05.2022
E	reverted to full 4m extension	21.06.2022
F	side extension omitted	14.07.2022
G	new driveway hardstanding scope shown to block plan	23.08.2022
H	driveway hardstanding shown to side	23.08.2022
J	driveway scope revised	23.08.2022
K	side extension reinstated	19.10.2022

Proposed Plans

kieranhibbsarchitecture
27 Pioneer Road
Macclesfield
SK11 7ZB

kieranhibbs@gmail.com
Mobile: 07584049322

kieranhibbsarchitecture