


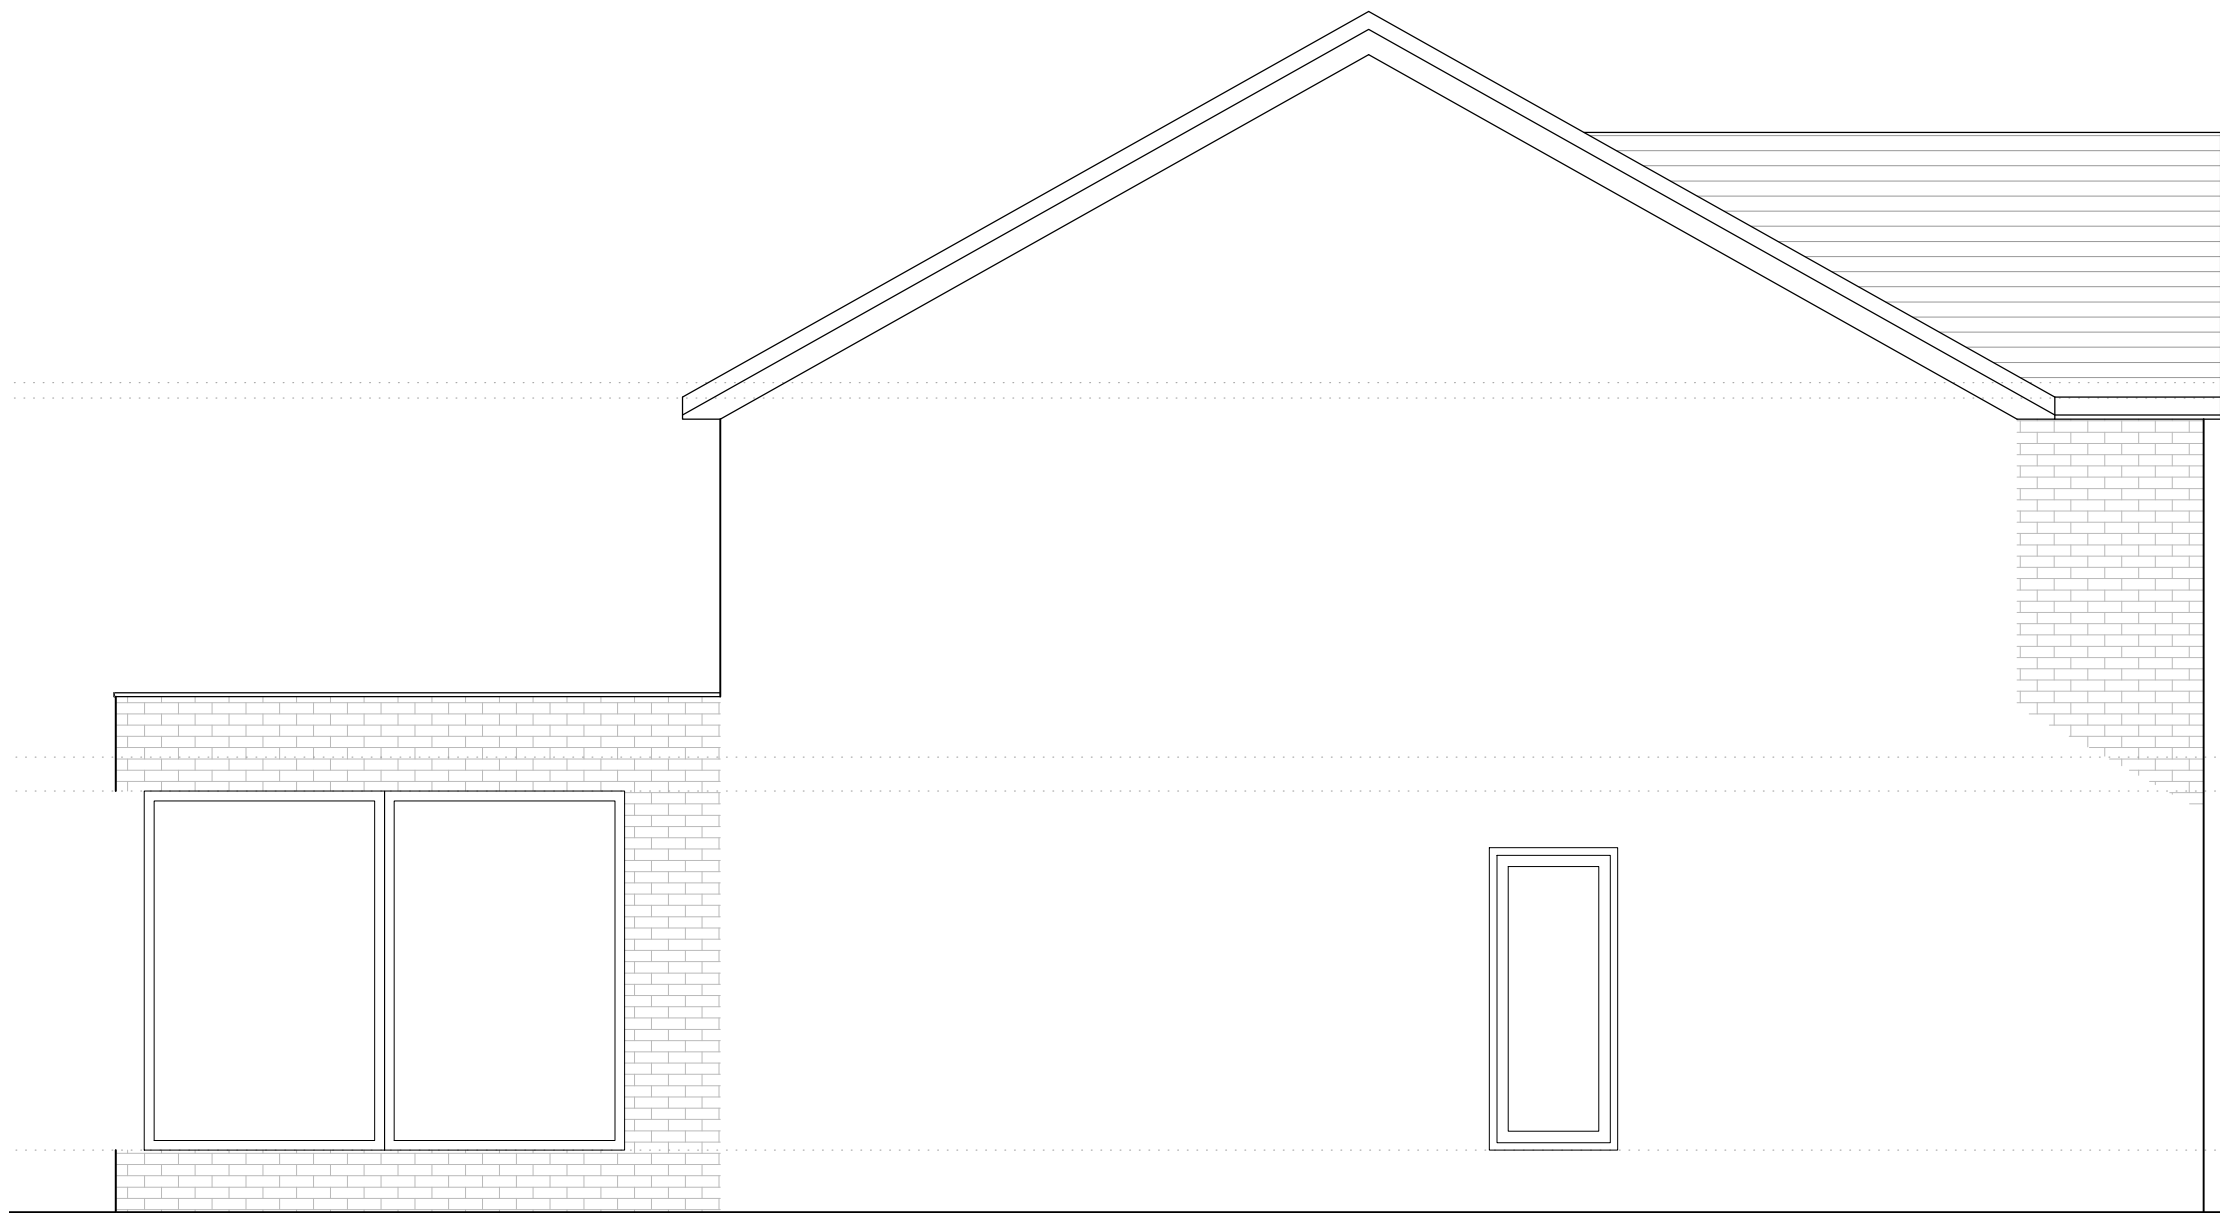

Proposed Side Elevation



Proposed Front Elevation



Proposed Side Elevation



Proposed Rear Elevation

project
180 Simmondley Lane
Glossop
SK13 6LY

date
Mar 2022

scale
1:50@A1
1:100@A3

drawn by
klh

drawing number
KH445-102

revision	description	date
B	reverted to full 4m extension	21.06.2022
C	side extension omitted	14.07.2022
D	side extension reinstated	19.10.2022

Proposed Elevations

kieranhibbsarchitecture
27 Pioneer Road
Macclesfield
SK11 7ZB

kieranhibbs@gmail.com
Mobile: 07584049322

kieranhibbsarchitecture