




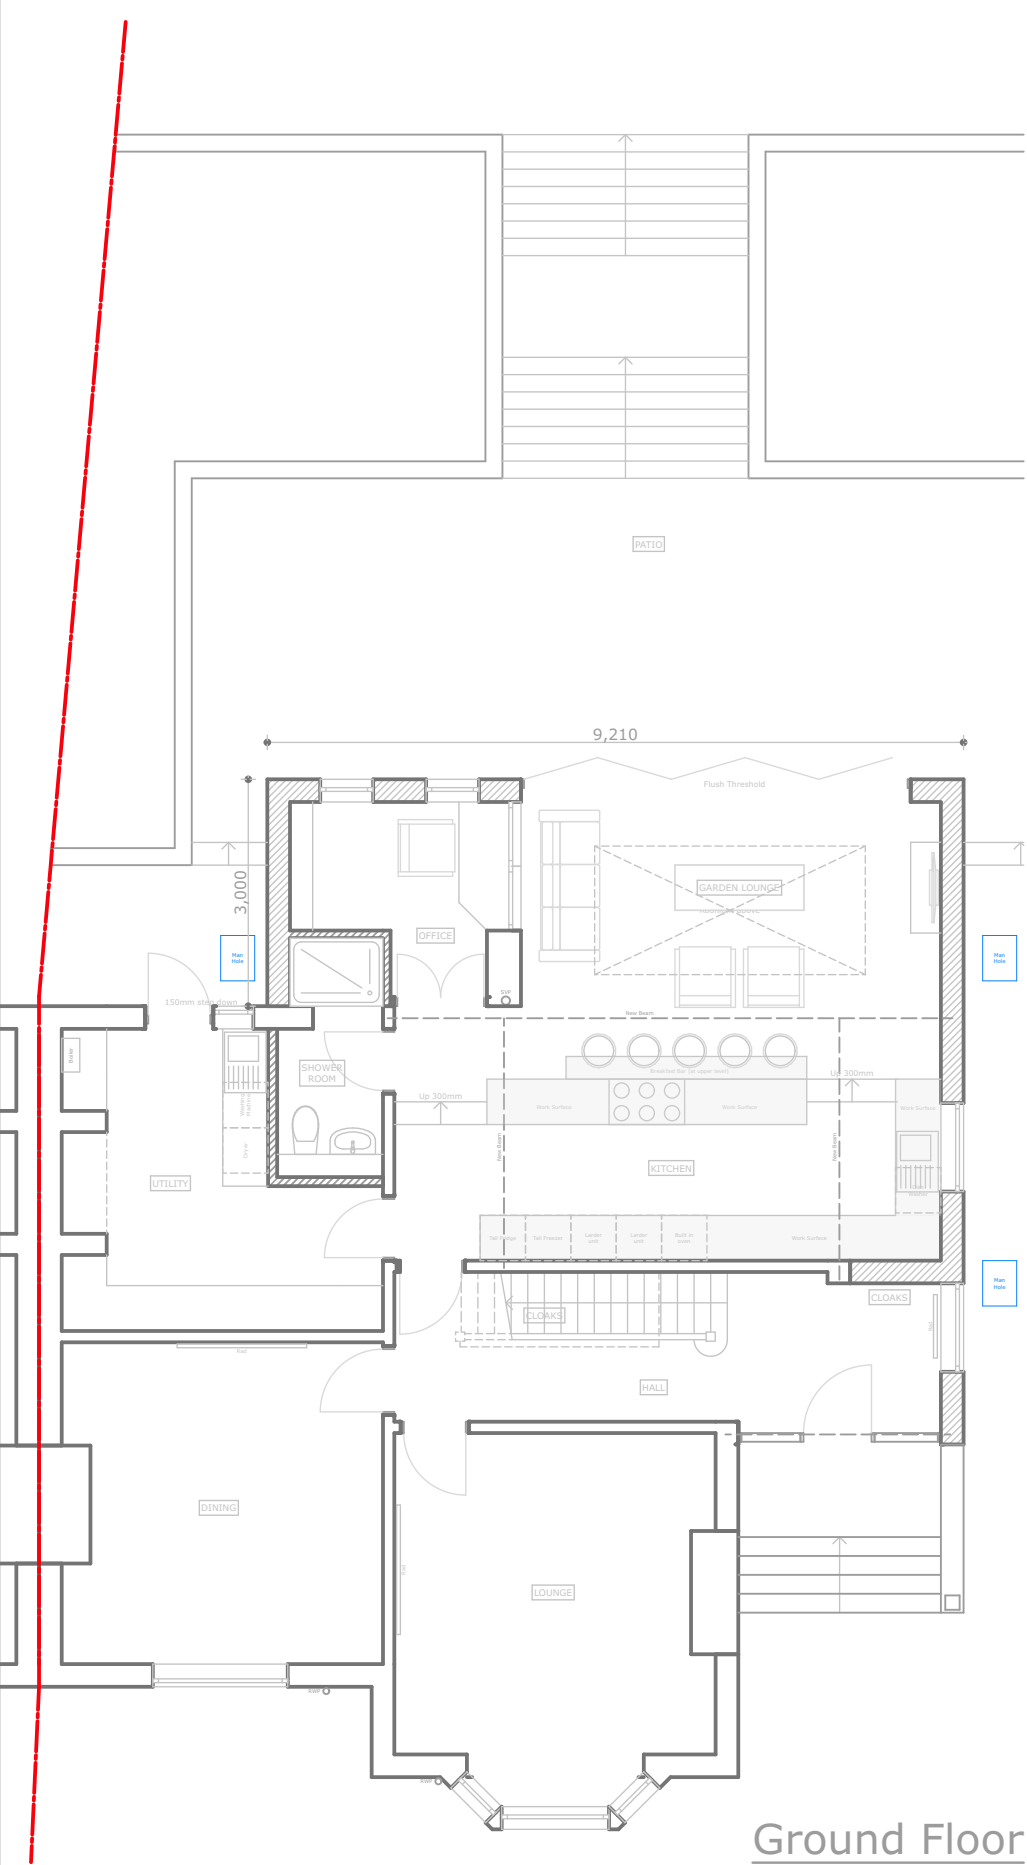

Ground Floor

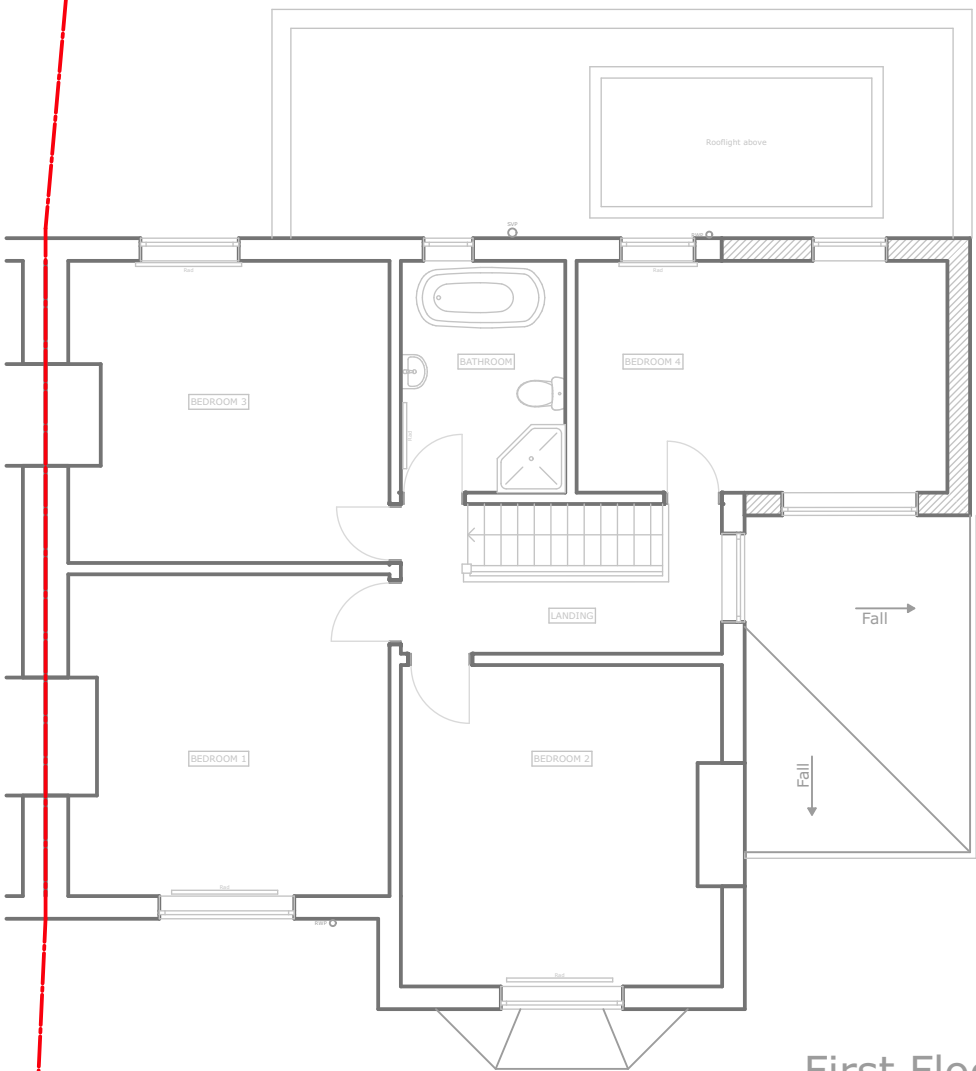

First Floor

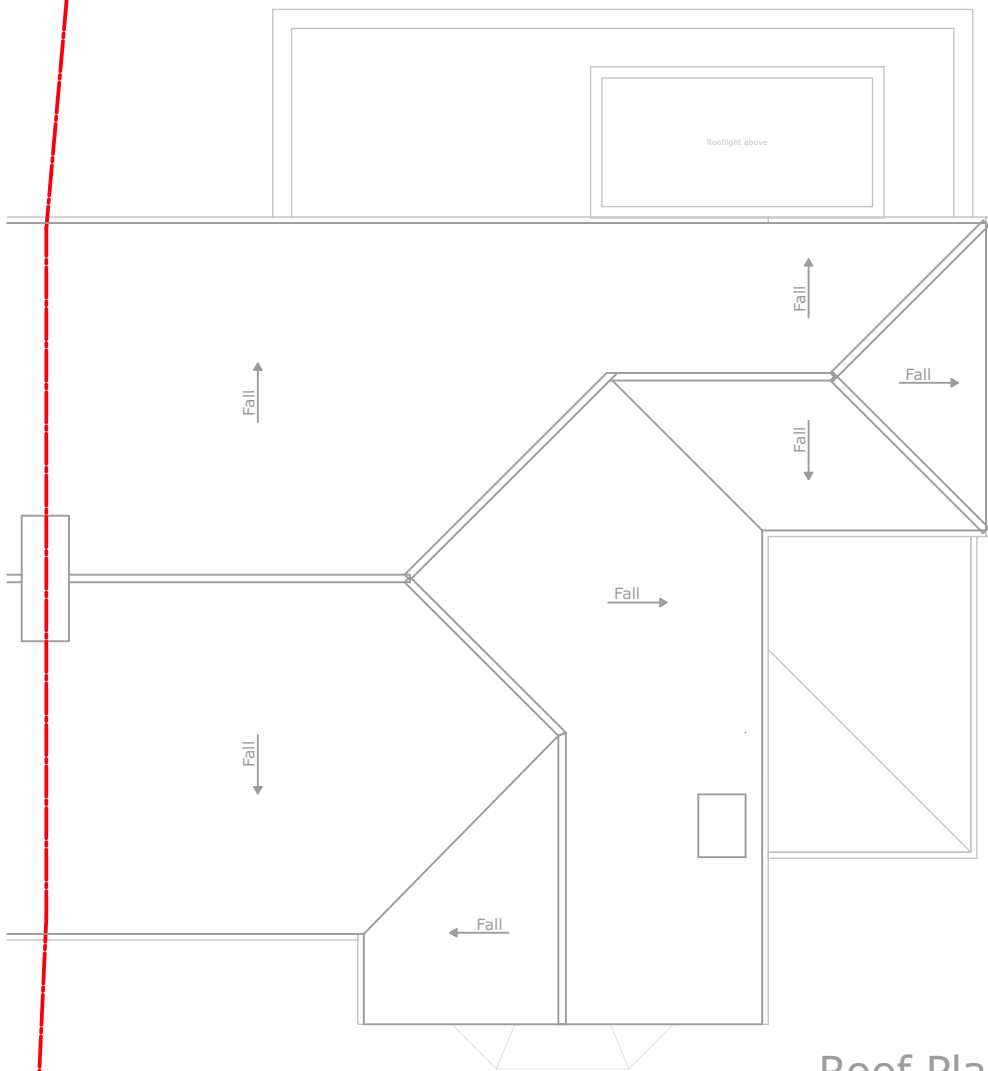

Roof Plan

Rev A - Scheme amended. Extension depth reduced by 1m and widened by 1.5m. July 22
Entrance widened to align with two storey side extension.
Rev B - Scale bar added. July 22

RWarchitects

Rob Westbrook Architects Ltd
28 Alsfield Way, New Mills, High peak SK22 3DD
Tel: 07944 207036
E: rob@robwestbrookarchitects.com
W: www.robwestbrookarchitects.com

Project Details: **House EXTENSION & Renovation** - 16 Dinting Road, Glossop, High Peak SK13 7DT

Drg No: 2101 /G/004 Rev B	Title: Proposed Floor Plans	Scale: 1:100 @ A3	Date: May 2021
-------------------------------------	---------------------------------------	-----------------------------	-------------------

