



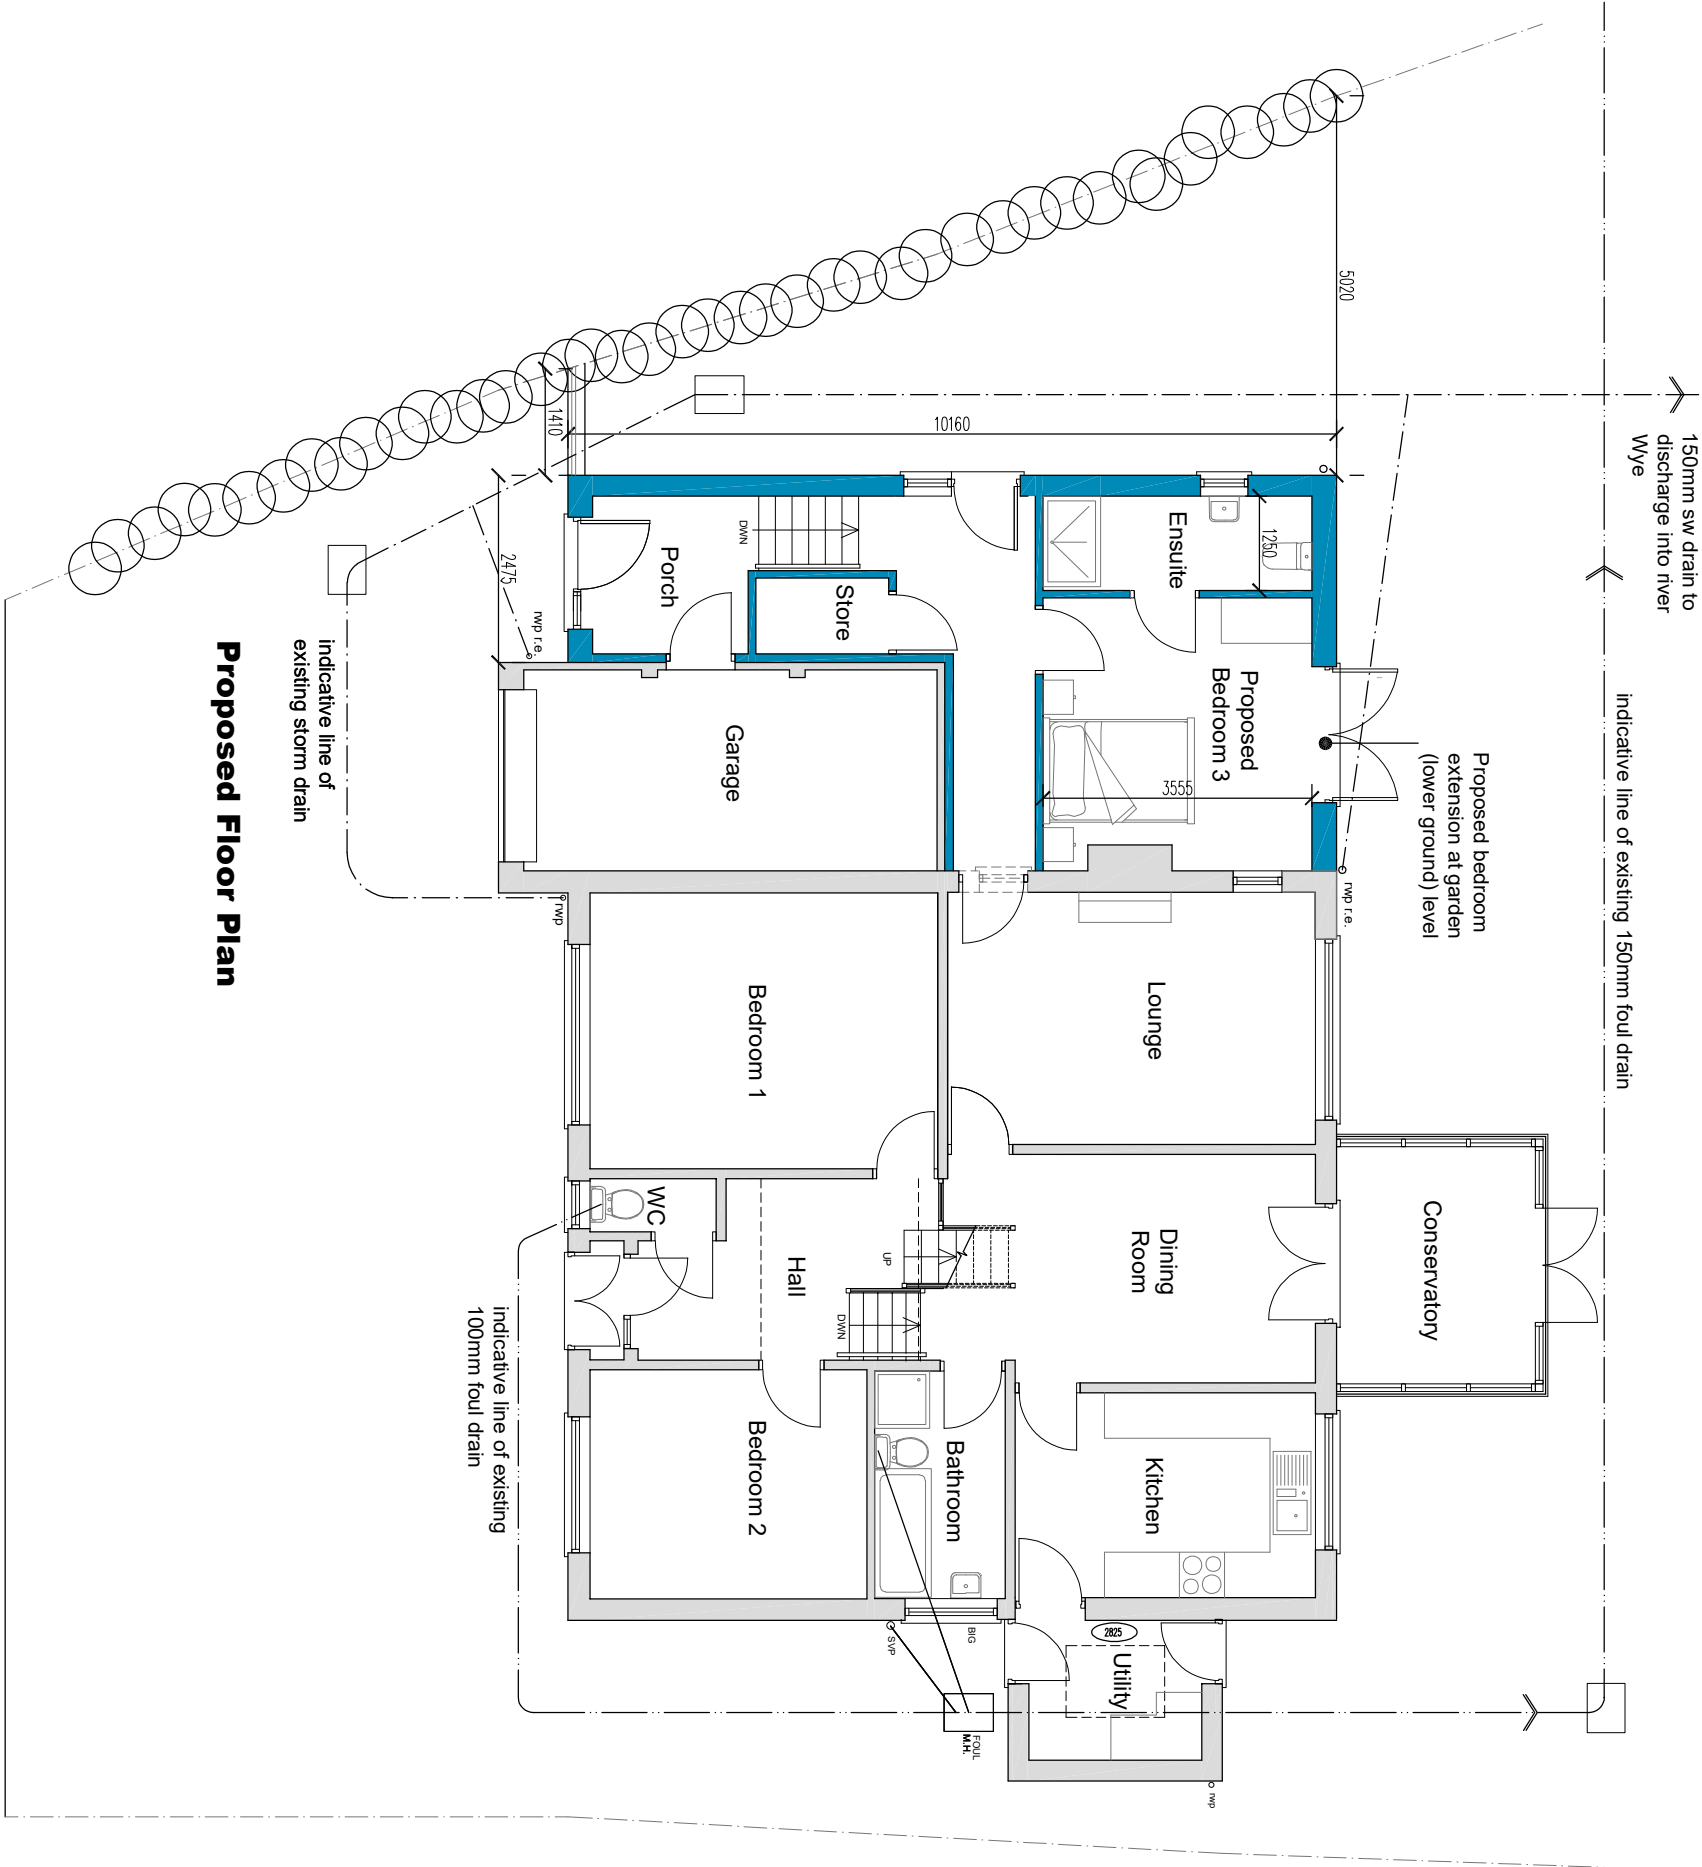

Proposed Floor Plan

 

Client: Mrs R. Glasborow	
Project: 22, Lismore Grove, Buxton, Derbyshire, SK17 9AW	
Title: Proposed Plans	
Date: Oct 2022	Scale: 1:100 @ A3
Drwg No. 301 - PL04	Rev.