




Notes:
CONTRACTOR TO VERIFY ALL DIMENSIONS.
DRAWING IS FOR PLANNING PURPOSES ONLY

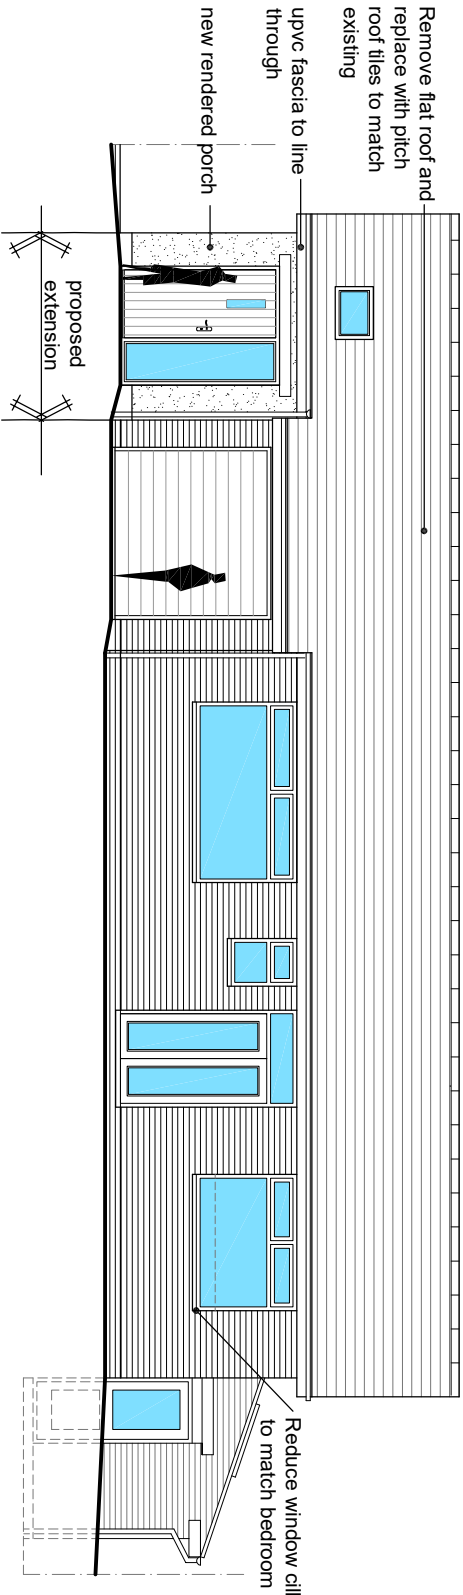


Proposed Front Elevation

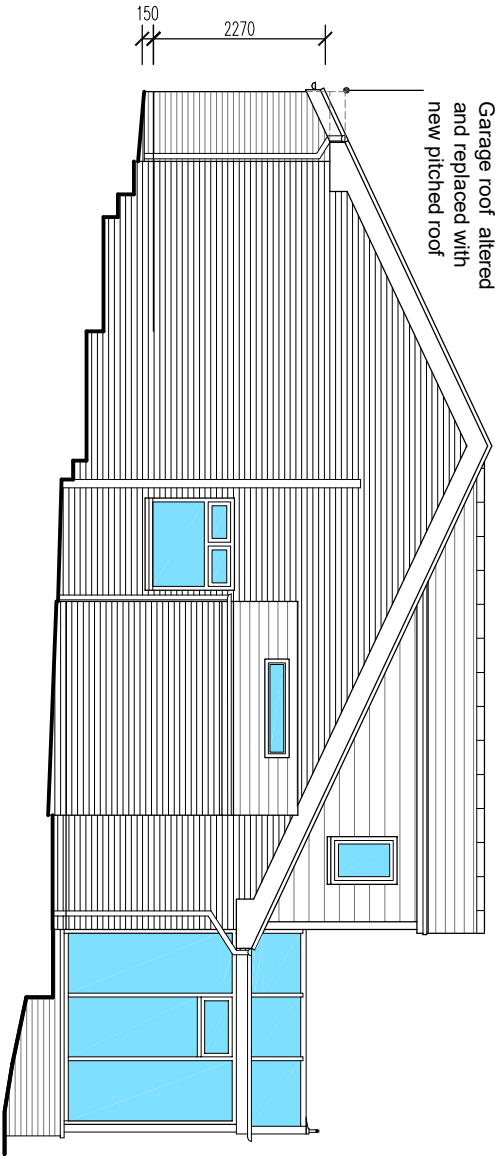

Proposed Side Elevation

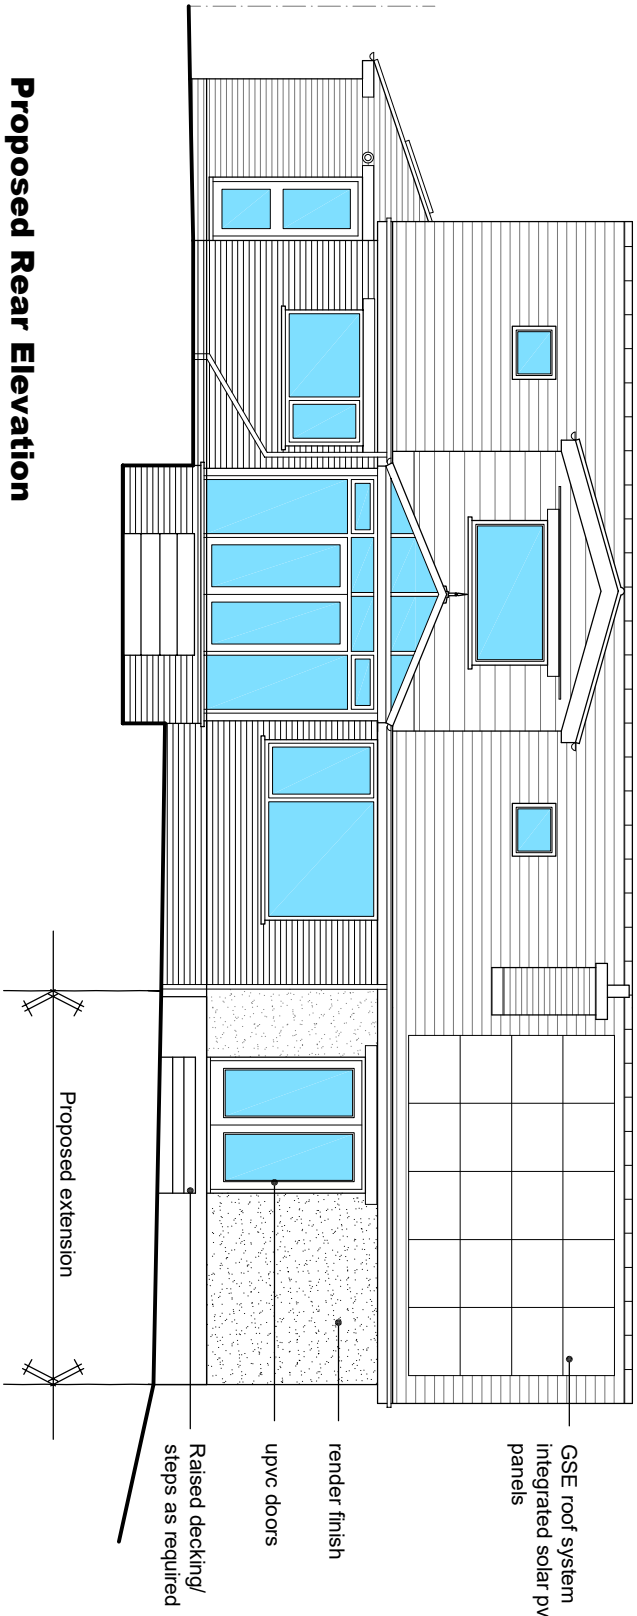

Proposed Rear Elevation

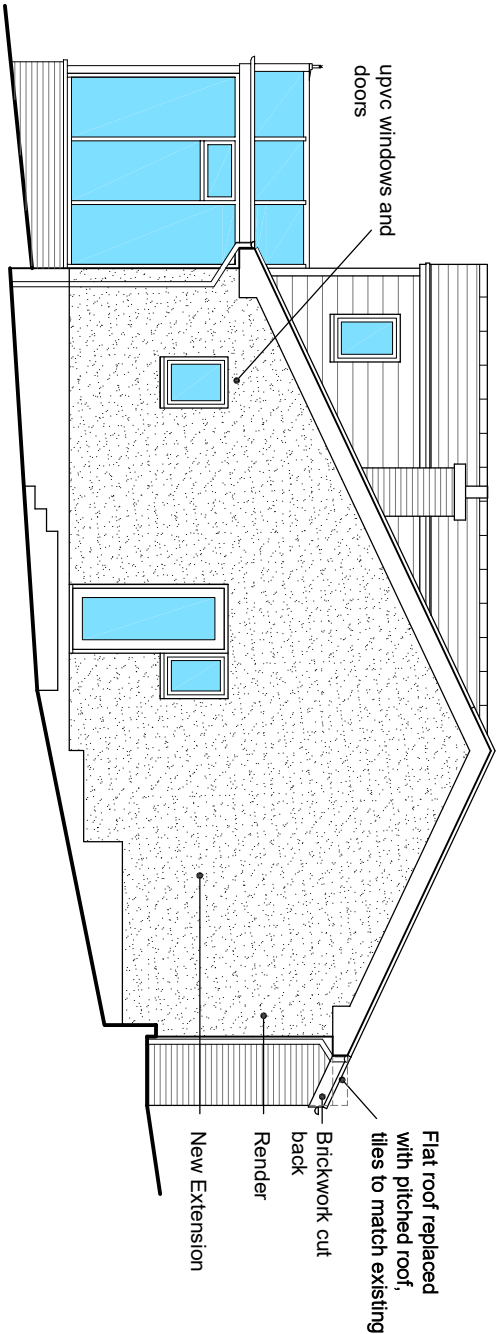

Proposed Side Elevation

SCALE @ A3:
0 1m 2m 3m 4m 5m

Client: Mrs R. Glasborow	
Project: 22, Lismore Grove, Buxton, Derbyshire, SK17 9AW	
Title: Proposed Section and Elevations	
Date: Oct 2022	Scale: 1:100 @ A3
Drwg No. 301 - PL06 A	Rev.