




Existing Front Elevation




Existing Side Elevation



Existing Rear Elevation

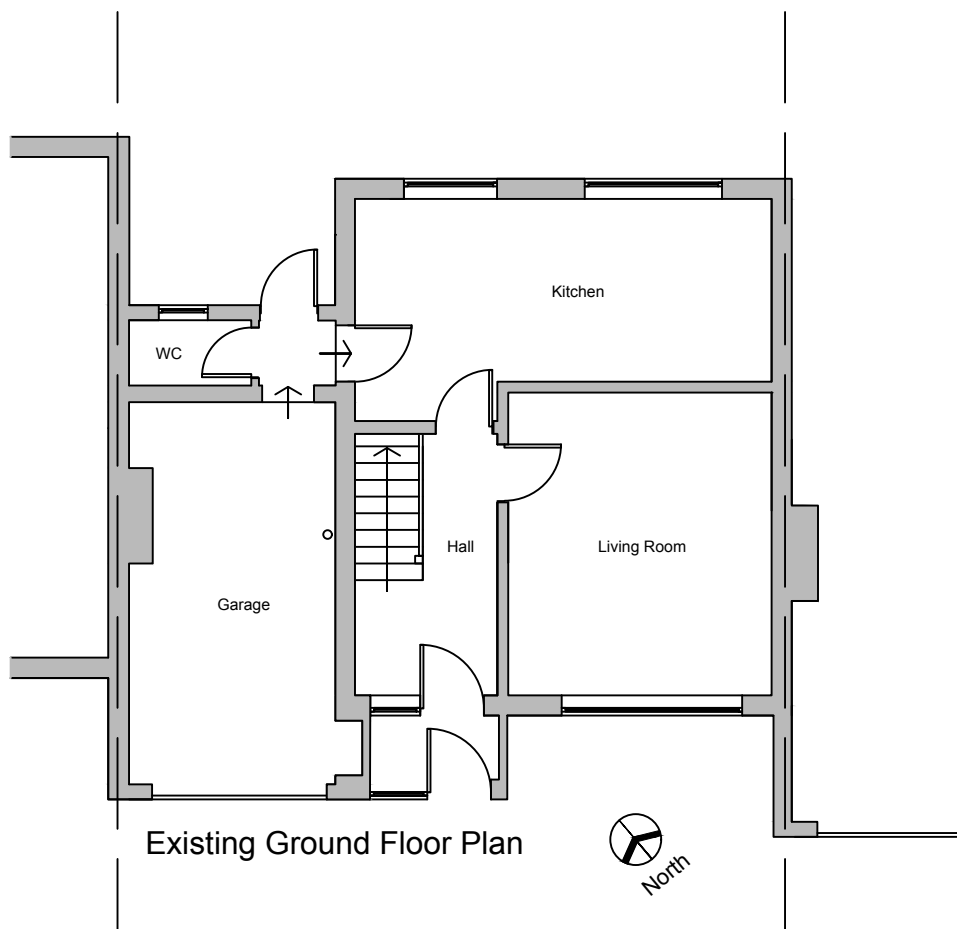

Existing Ground Floor Plan

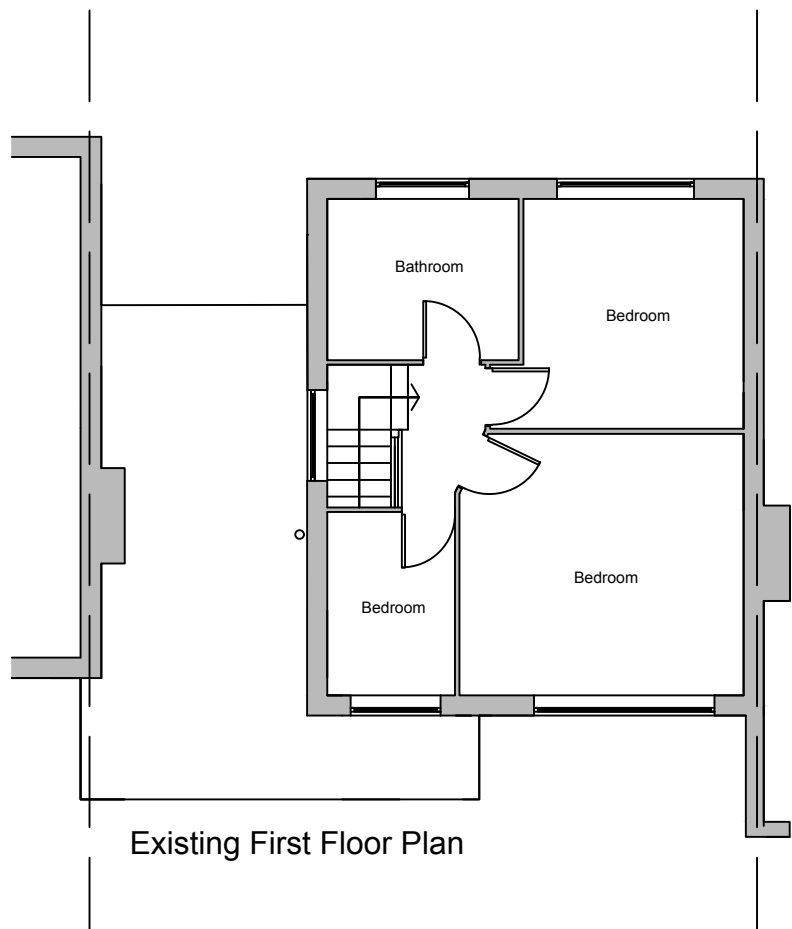

Existing First Floor Plan



Metric Scale



Client:
Mr Robert Price
 15 Lawnfold, Hadfield Glossop, Derbyshire, SK13 2EG

Project:
 Proposed garage conversion with pitched roof

Title:
 Existing Plans

Scale: 1:100 @ A3	
Drawn: C.K.	Date: October 2022
Project no.: 3169	Drawing no.: 3169-001

PLANMART LIMITED
 9, GEORGE STREET, GLOSSOP,
 DERBYSHIRE SK13 8AY.
 TEL: 01457 863153