





Proposed Front Elevation

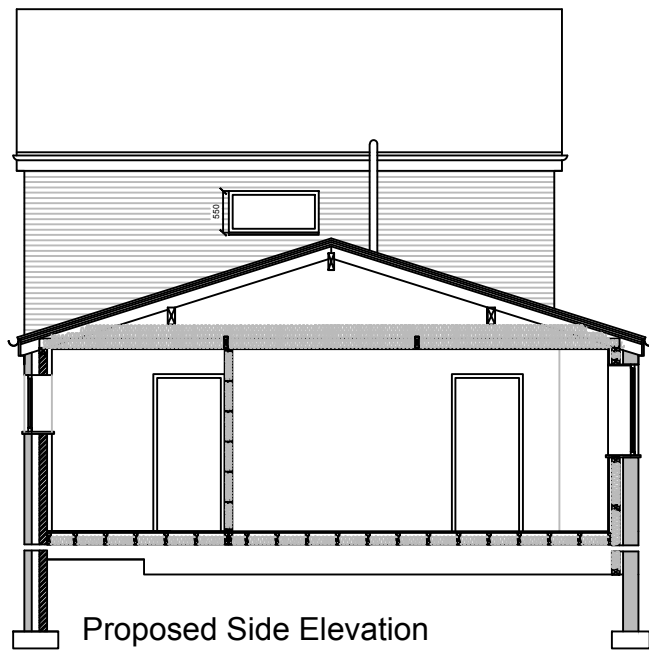


Proposed Side Elevation



Proposed Rear Elevation

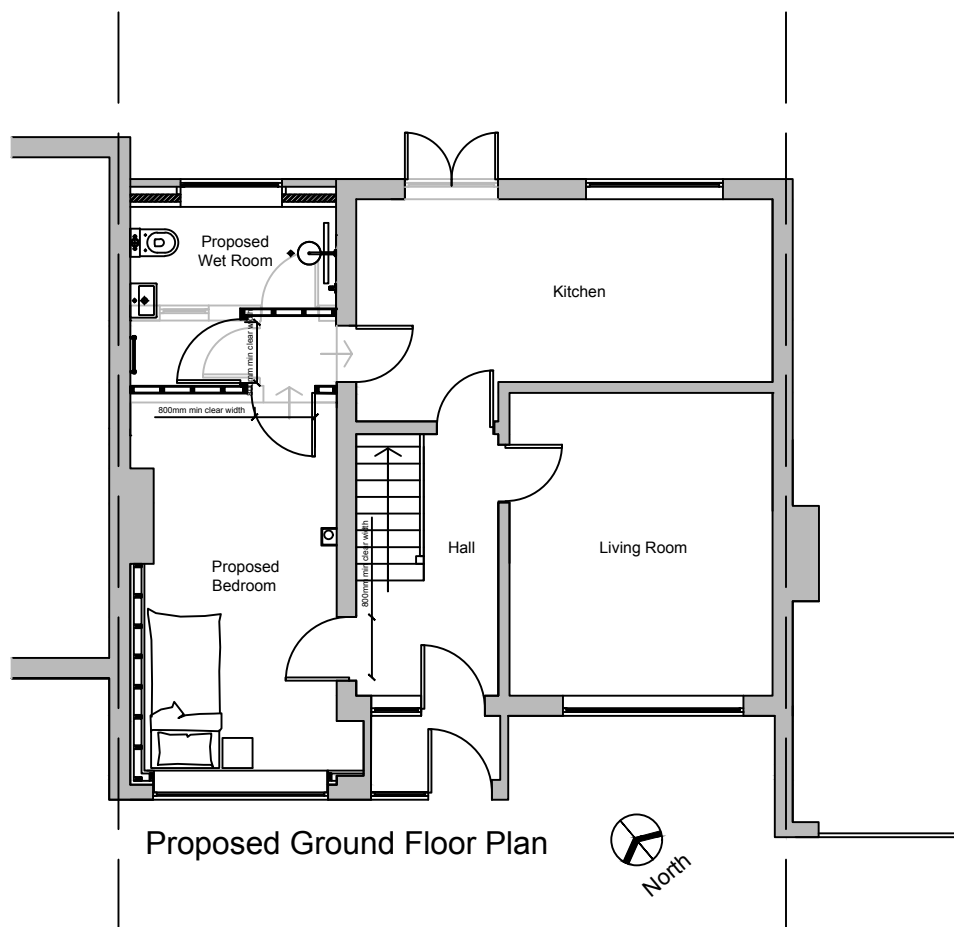

Proposed Ground Floor Plan

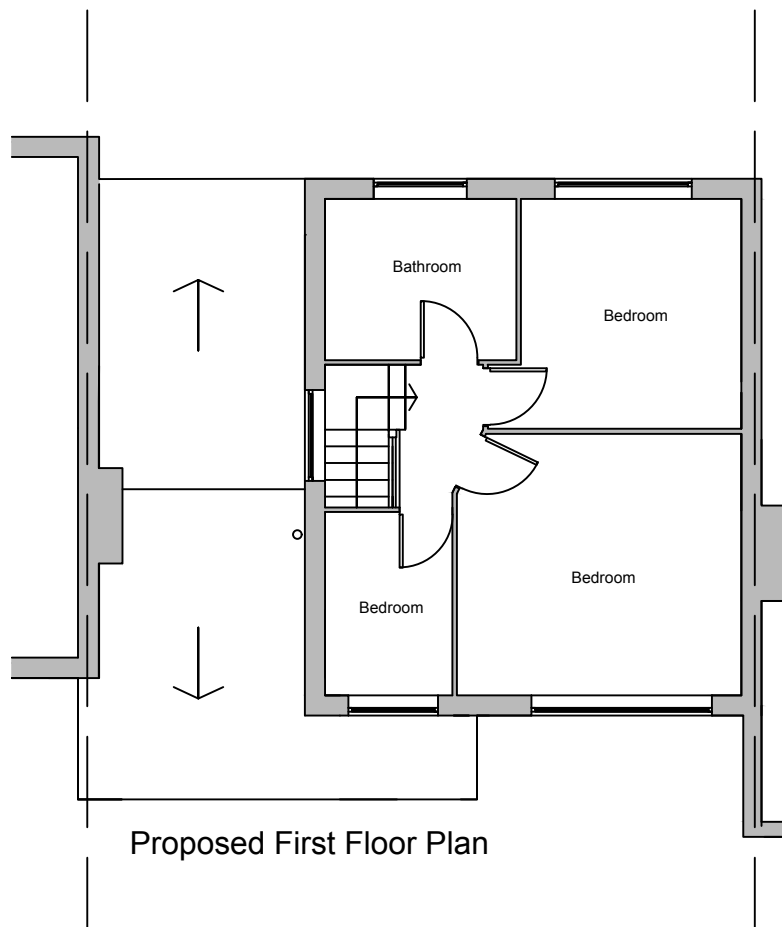

Proposed First Floor Plan



Client:
Mr Robert Price
15 Lawnfold, Hadfield Glossop, Derbyshire, SK13 2EG

Project:
Proposed garage conversion with pitched roof

Title:
Proposed Plans

Scale: 1:100 @ A3	
Drawn: C.K.	Date: October 2022
Project no.: 3169	Drawing no.: 3169-002

PLANMART LIMITED
9, GEORGE STREET, GLOSSOP,
DERBYSHIRE SK13 8AY.
TEL: 01457 863153



Metric Scale