




Existing Front Elevation



Existing Side Elevation



Existing Rear Elevation

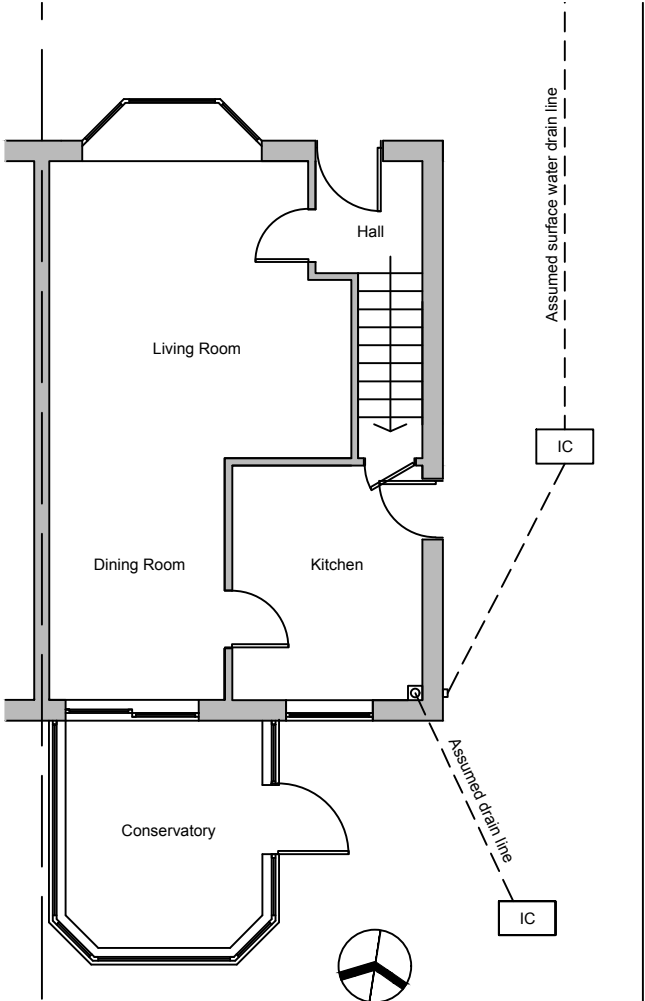

Existing Ground Floor Plan

THIS DRAWING IS NOT TO BE COPIED OR REPRODUCED
WITHOUT THE PRIOR WRITTEN CONSENT OF PLANMART LTD.



Metric Scale



Client:
Mr & Mrs Dyson
29 Turnlee Drive, Glossop, Derbyshire, SK13 6XA

Project:
Proposed single storey side extension

Title:
Existing Plan & Elevations

Scale: 1:100 @ A3

Drawn: C.K.	Date: October 2022
----------------	-----------------------

Project no.: 3168	Drawing no.: 3168-001
----------------------	--------------------------

PLANMART LIMITED
9, GEORGE STREET, GLOSSOP,
DERBYSHIRE SK13 8AY.
TEL: 01457 863153