

This drawing is protected by copyright and the information contained therein is the property of William McCall.
The drawing must not be copied and the information contained therein may not be used or disclosed without written permission of and in the manner permitted by William McCall.

0 1 2 3 4 5M


Scale 1:50@ A1

0 1 2 3 4 5 6 7 8 9 10M

Scale 1:100@ A1



Proposed Front Elevation

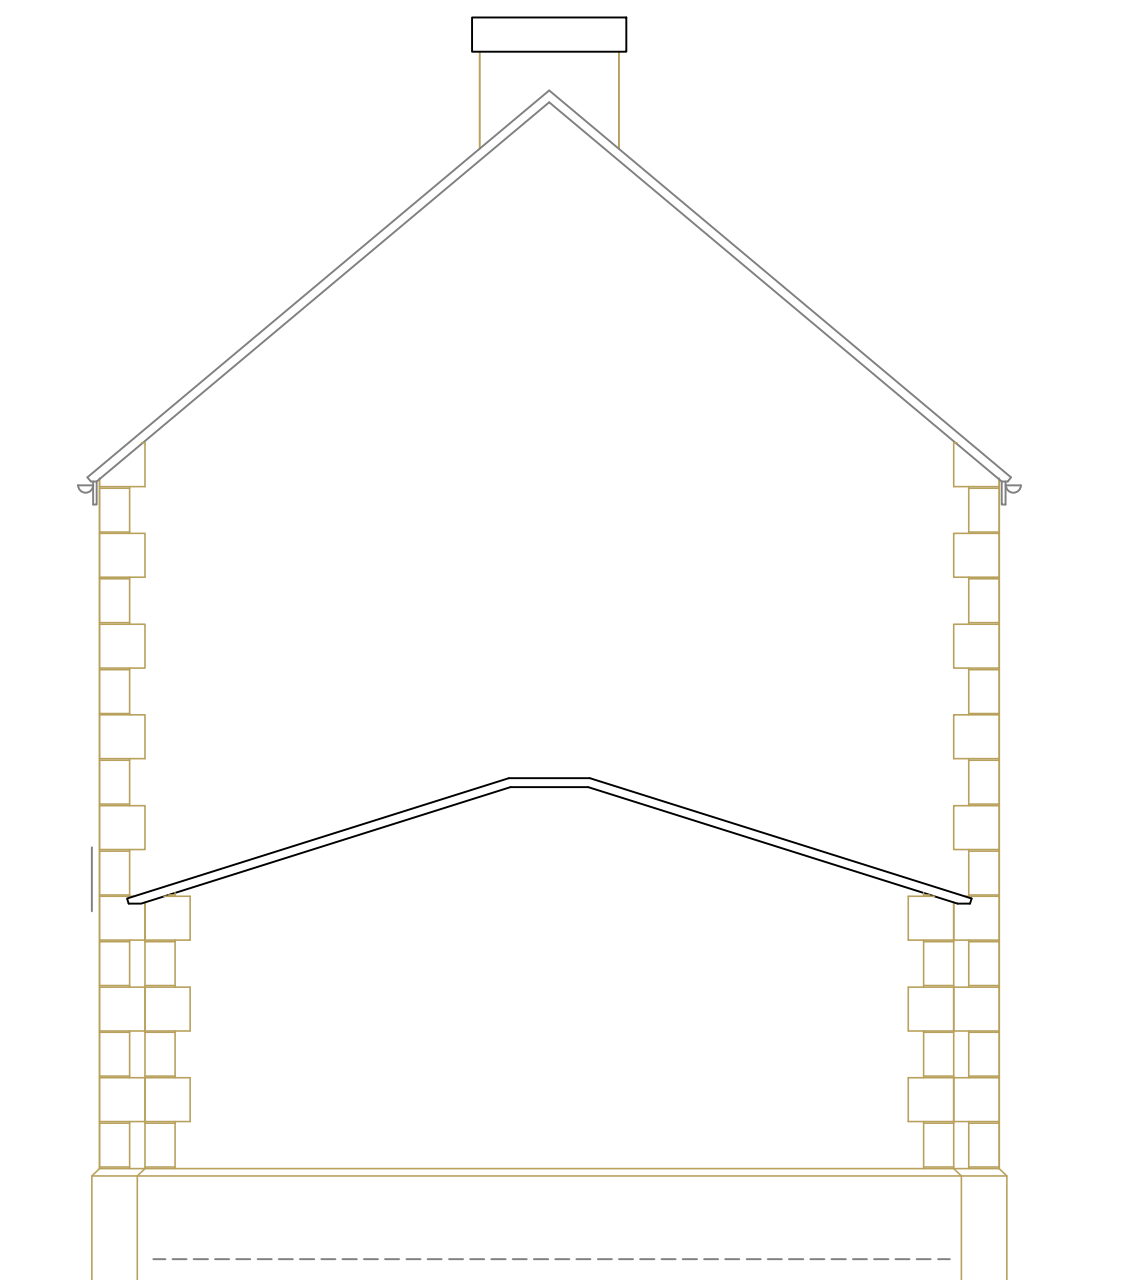


Proposed Side Elevation







Proposed Rear Elevation


1:50

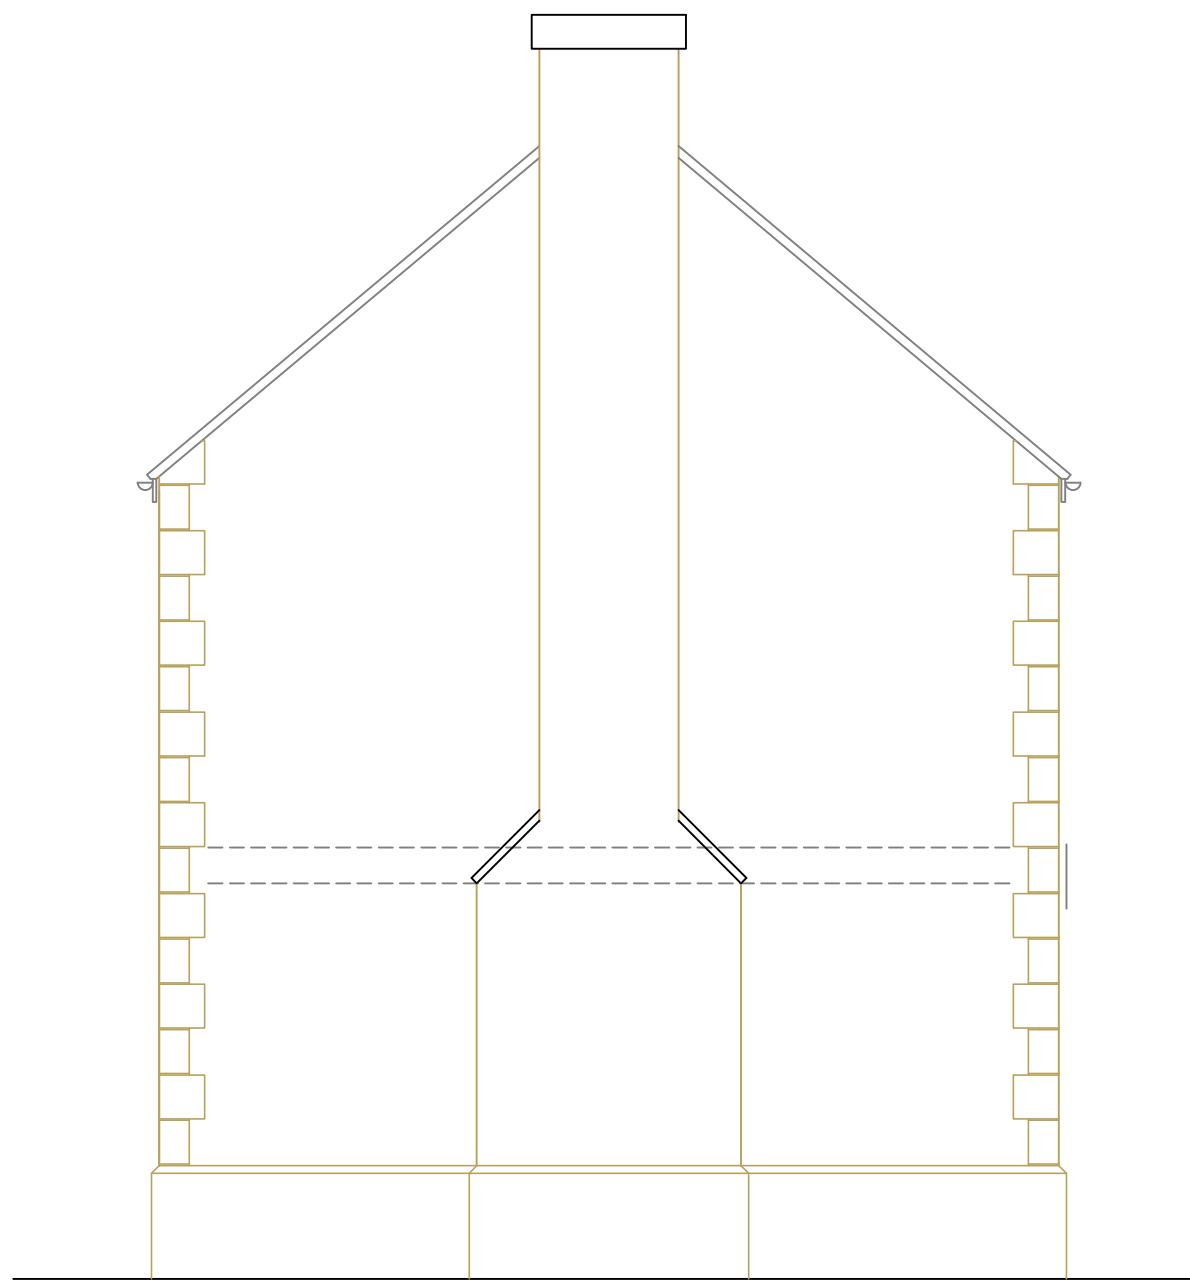

Proposed Side Elevation

Plot 3

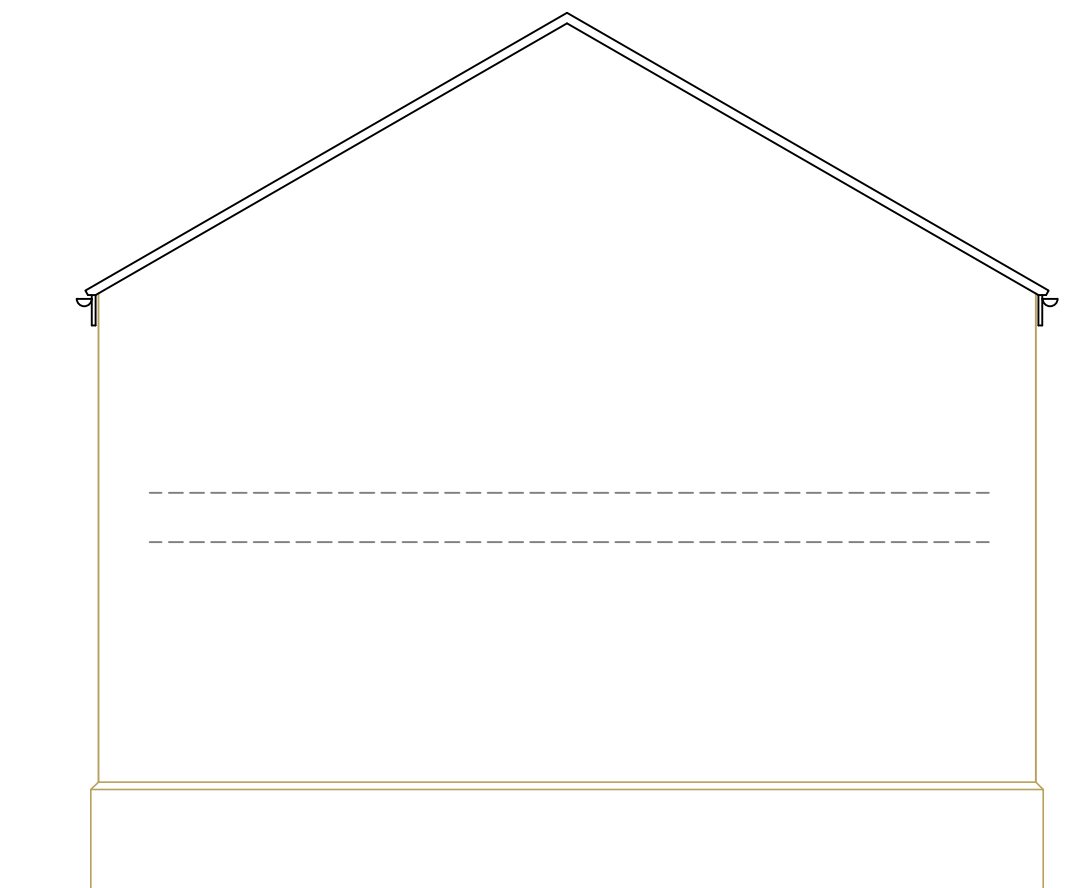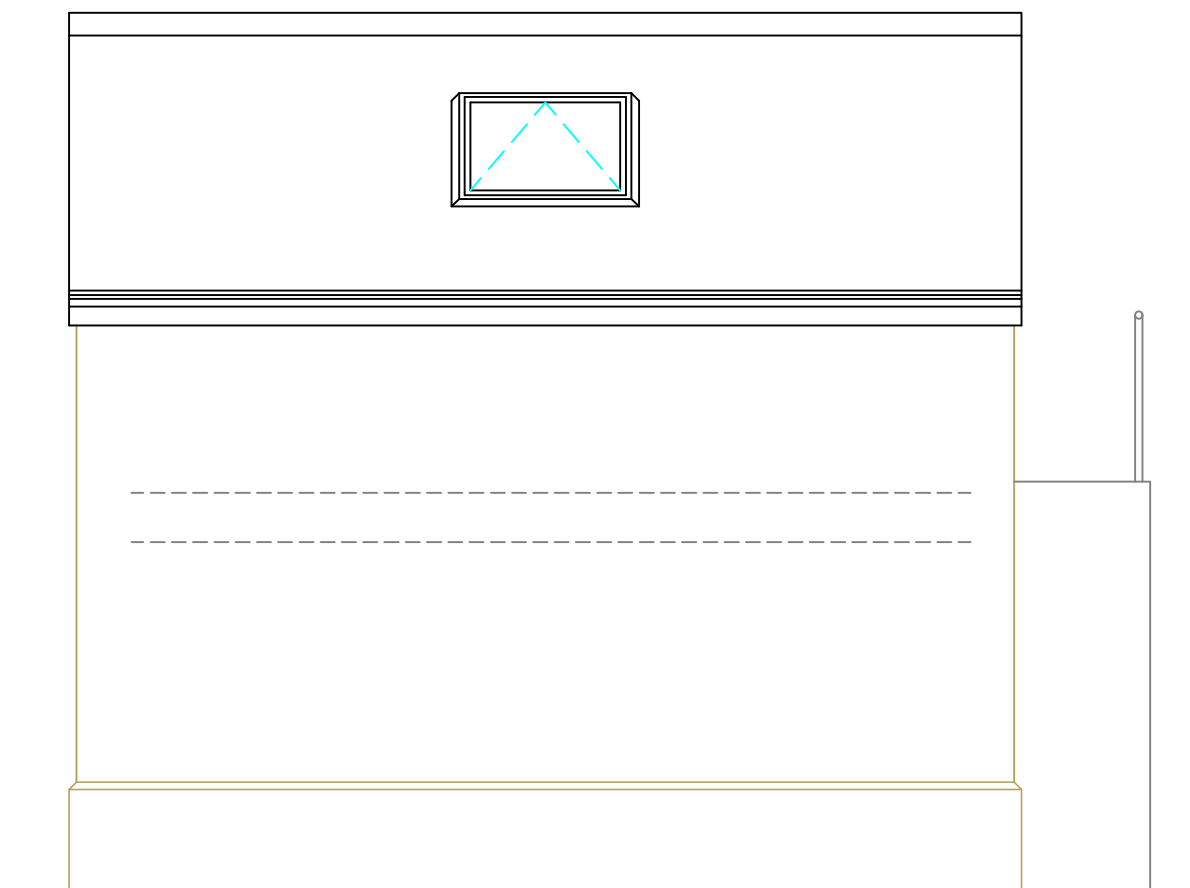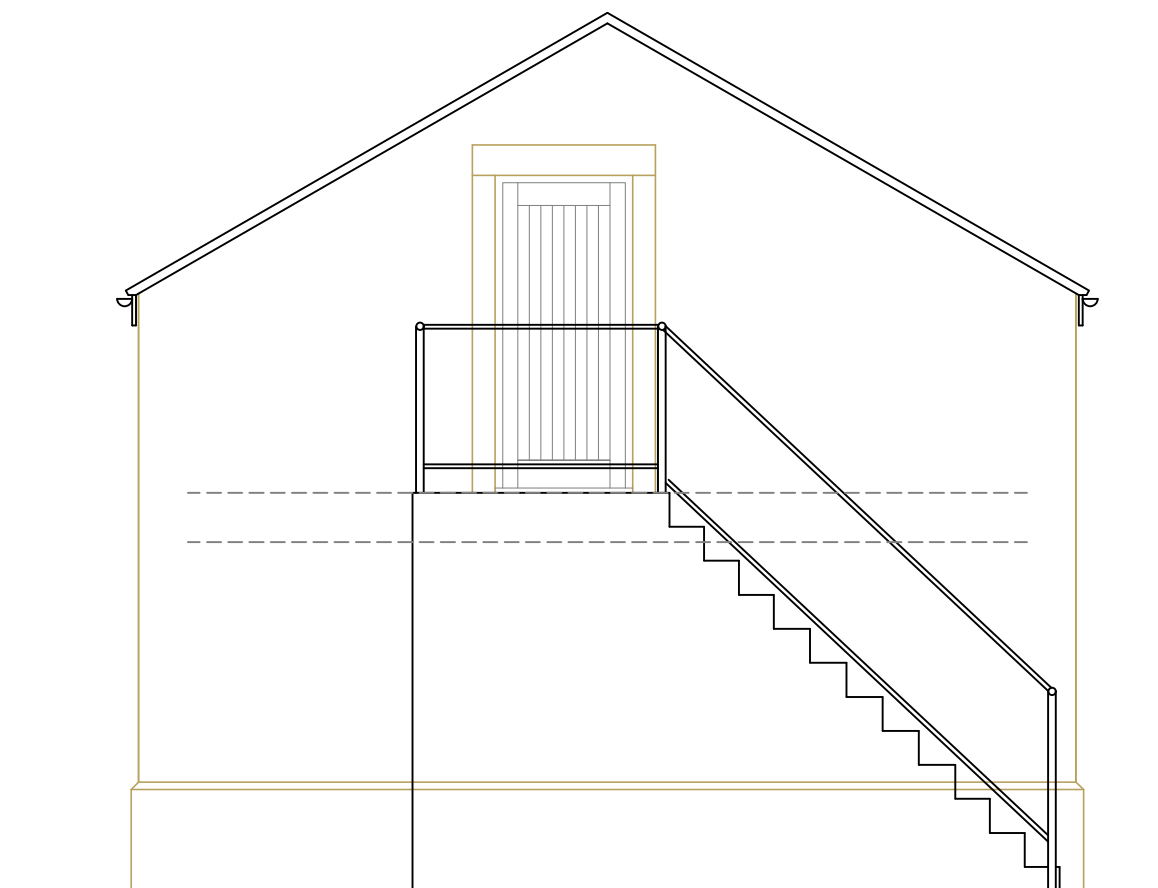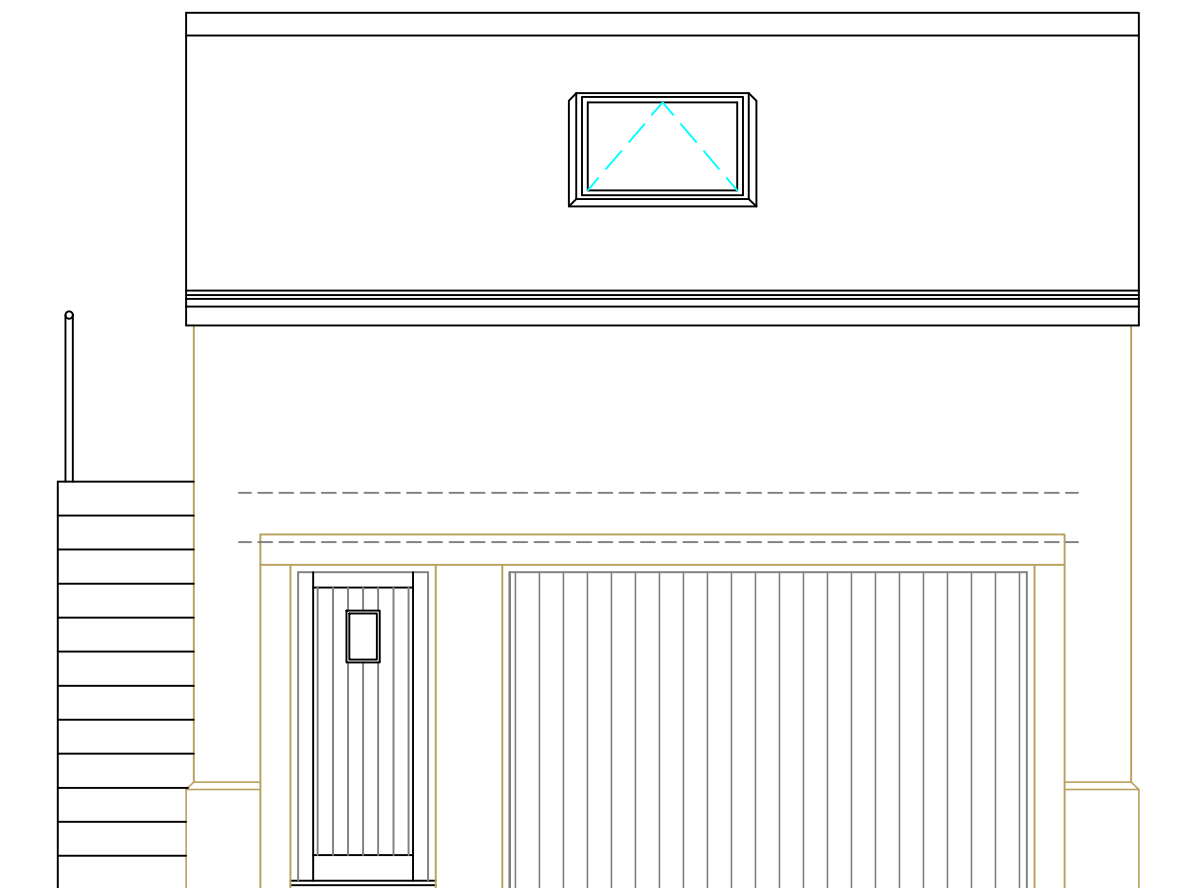

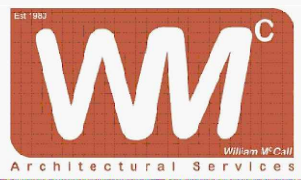Stage :- Full Planning			
Project Title :- 7 Unit Housing Scheme Proposed Detached House & Garage House (Plot 3)			
Drawing Title :- Proposed Elevations			
Client :- Loxley Homes			
Drwg No :- 1/005B		Date :- Sept '22	
6 of 18		Rev :-	
Scale :- 1:100 & 1:50 @ A1		Checked :-	
Drawn:- SCM			
Site Address :- Bankwood Mill, Charlesworth, Glossop, SK13 5ES.			
The Old Post Room 34 Chew Valley Road Greenfield Saddleworth OL3 7DA Tel: 01457 871202 www.william-mccall.com enquiries@william-mccall.com			
			
enquiries@william-mccall.com		A	