

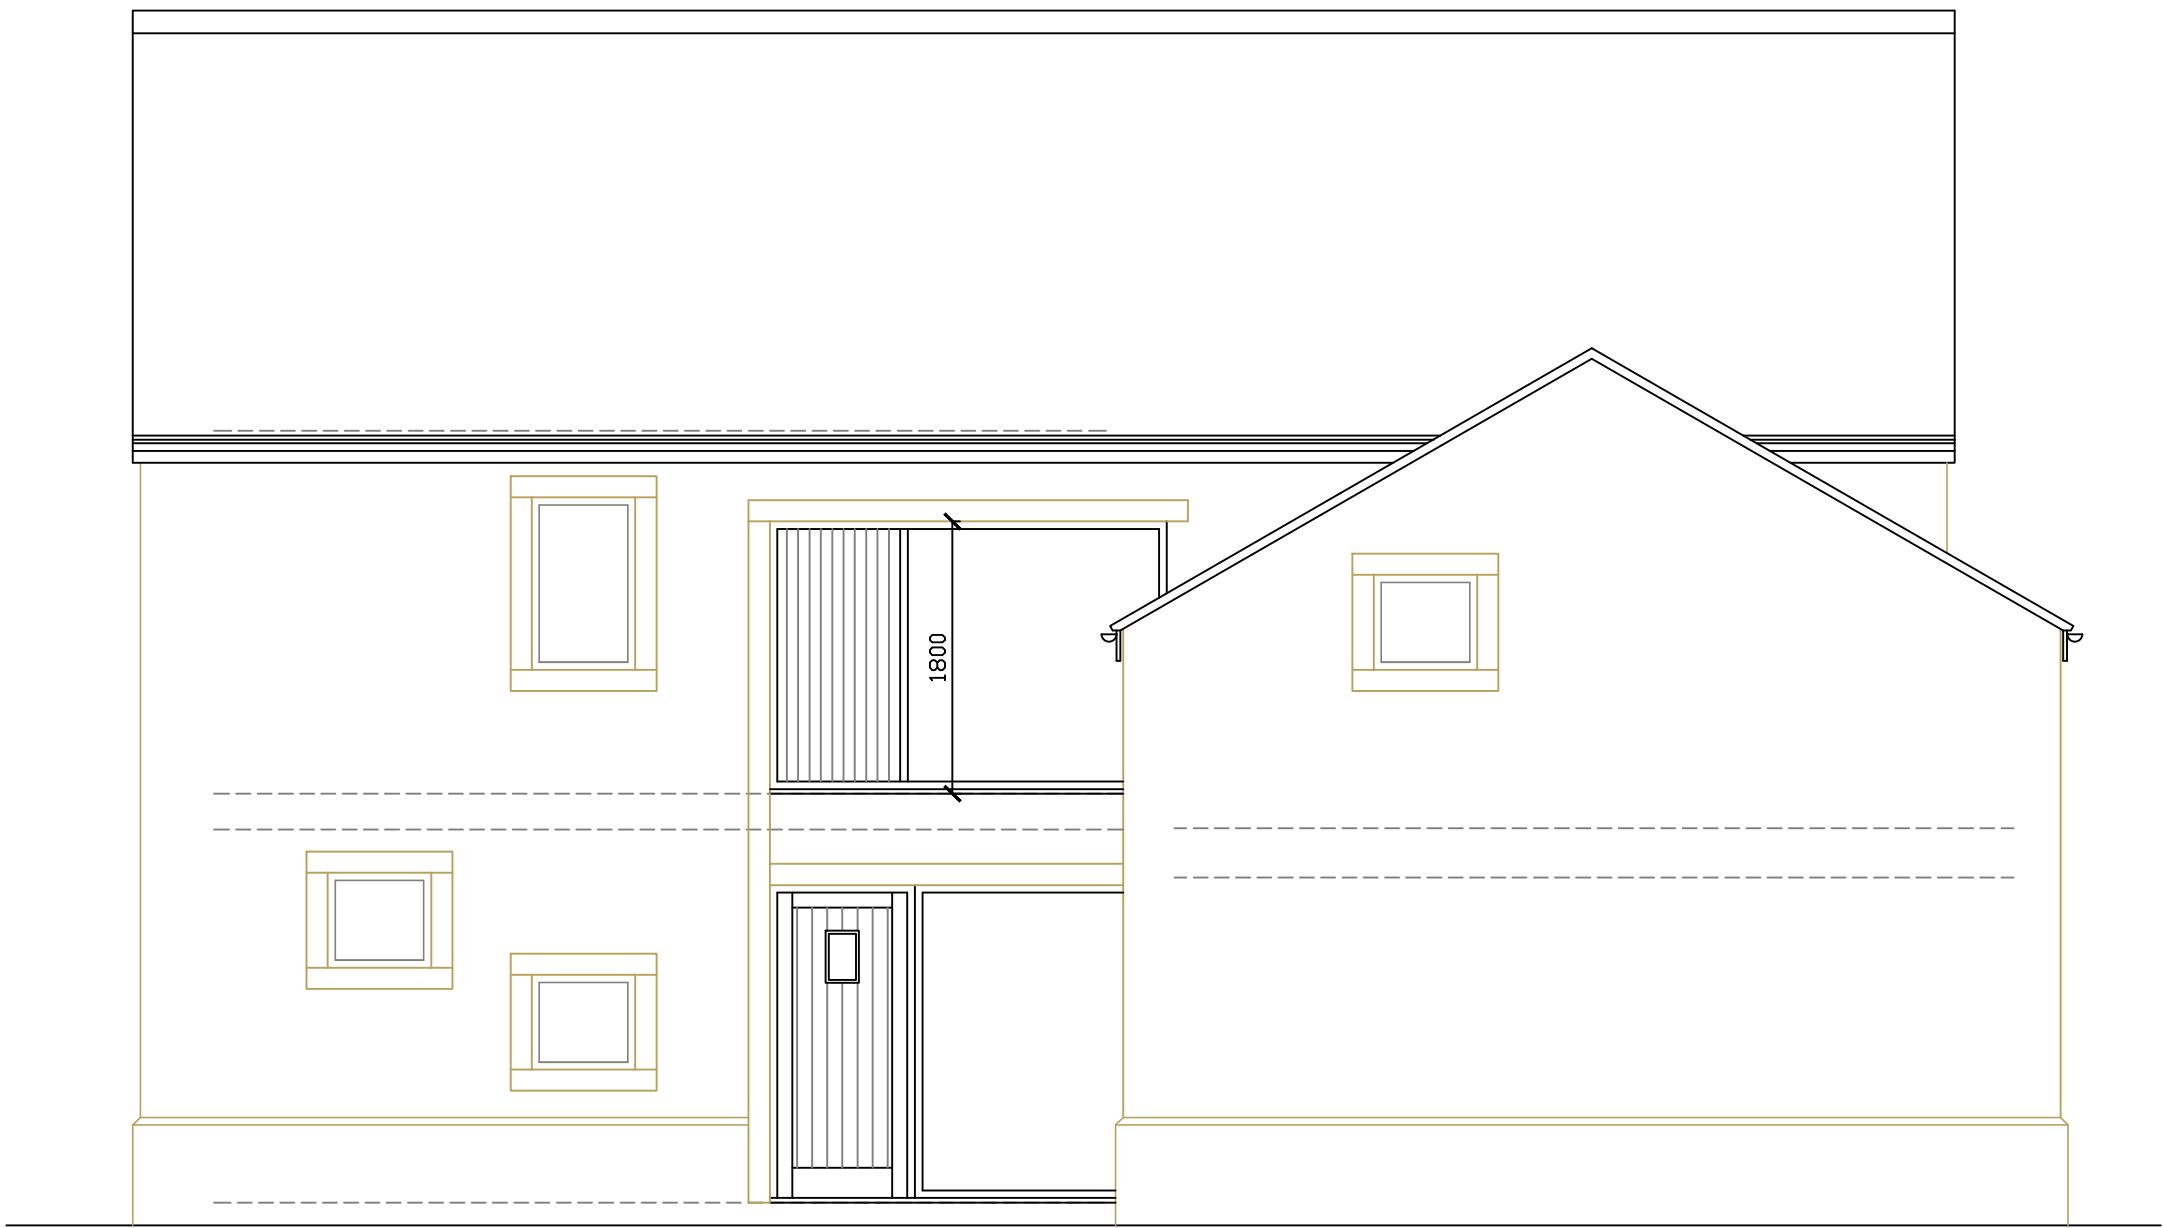



This drawing is protected by copyright and the information contained therein is the property of William McCall.
The drawing must not be copied and the information contained therein may not be used or disclosed without written permission of and in the manner permitted by William McCall.

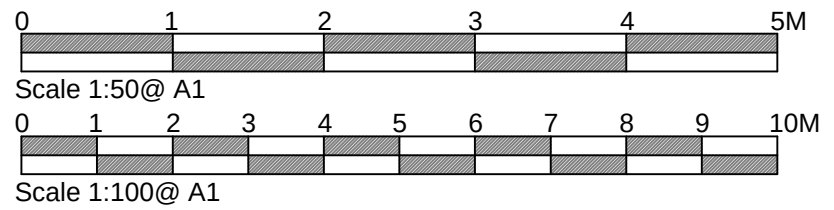

Proposed Front Elevation

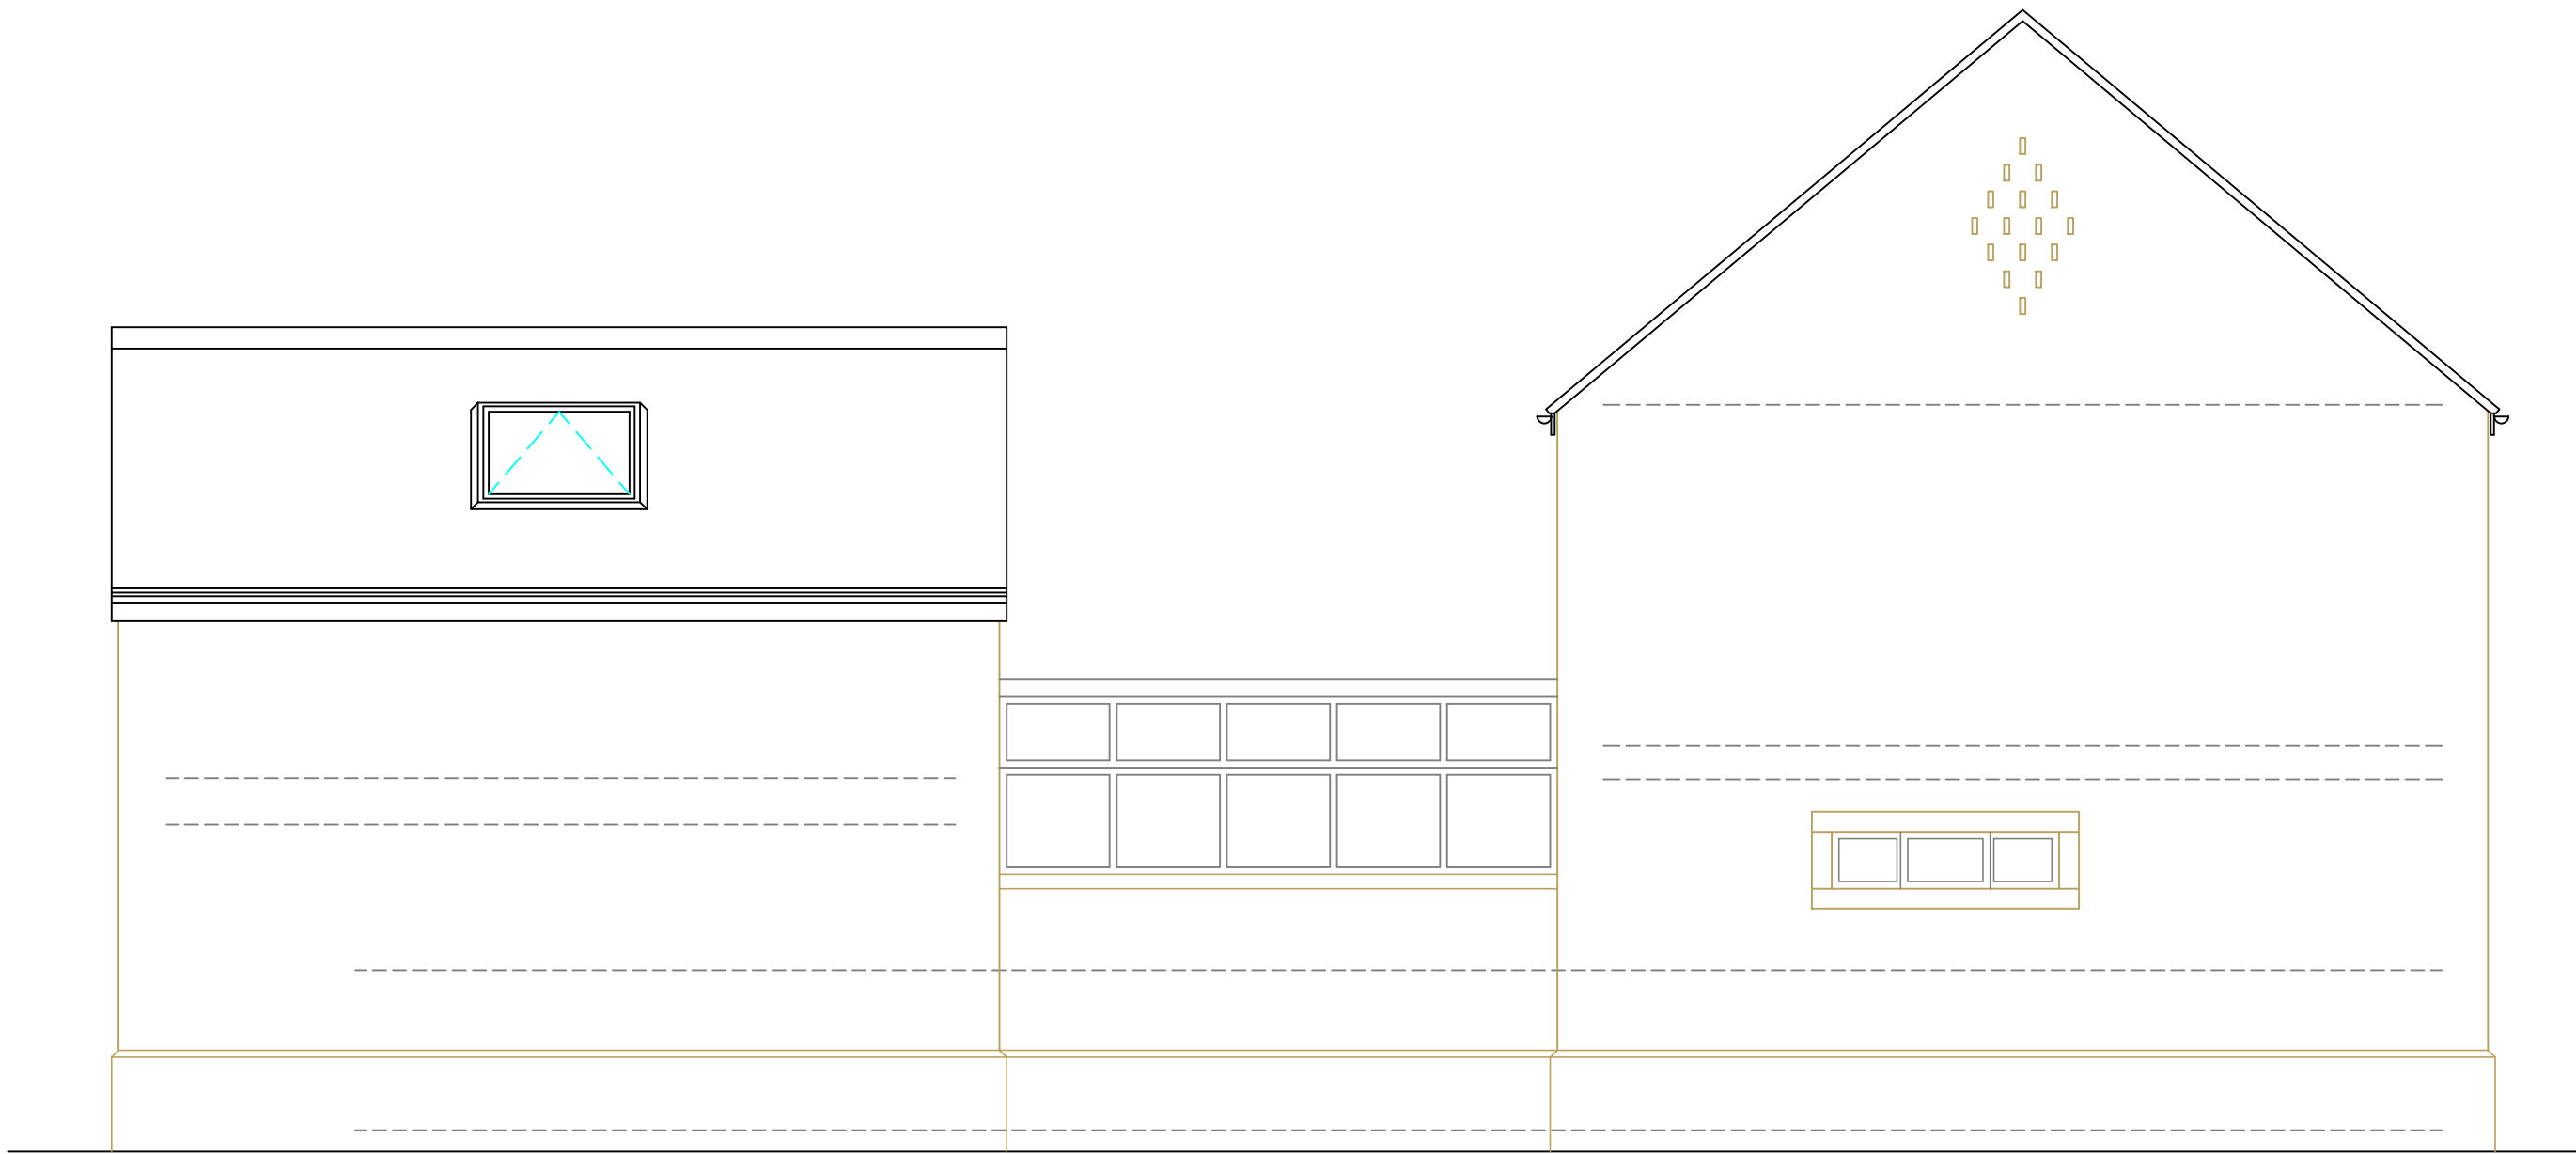

Proposed Side Elevation

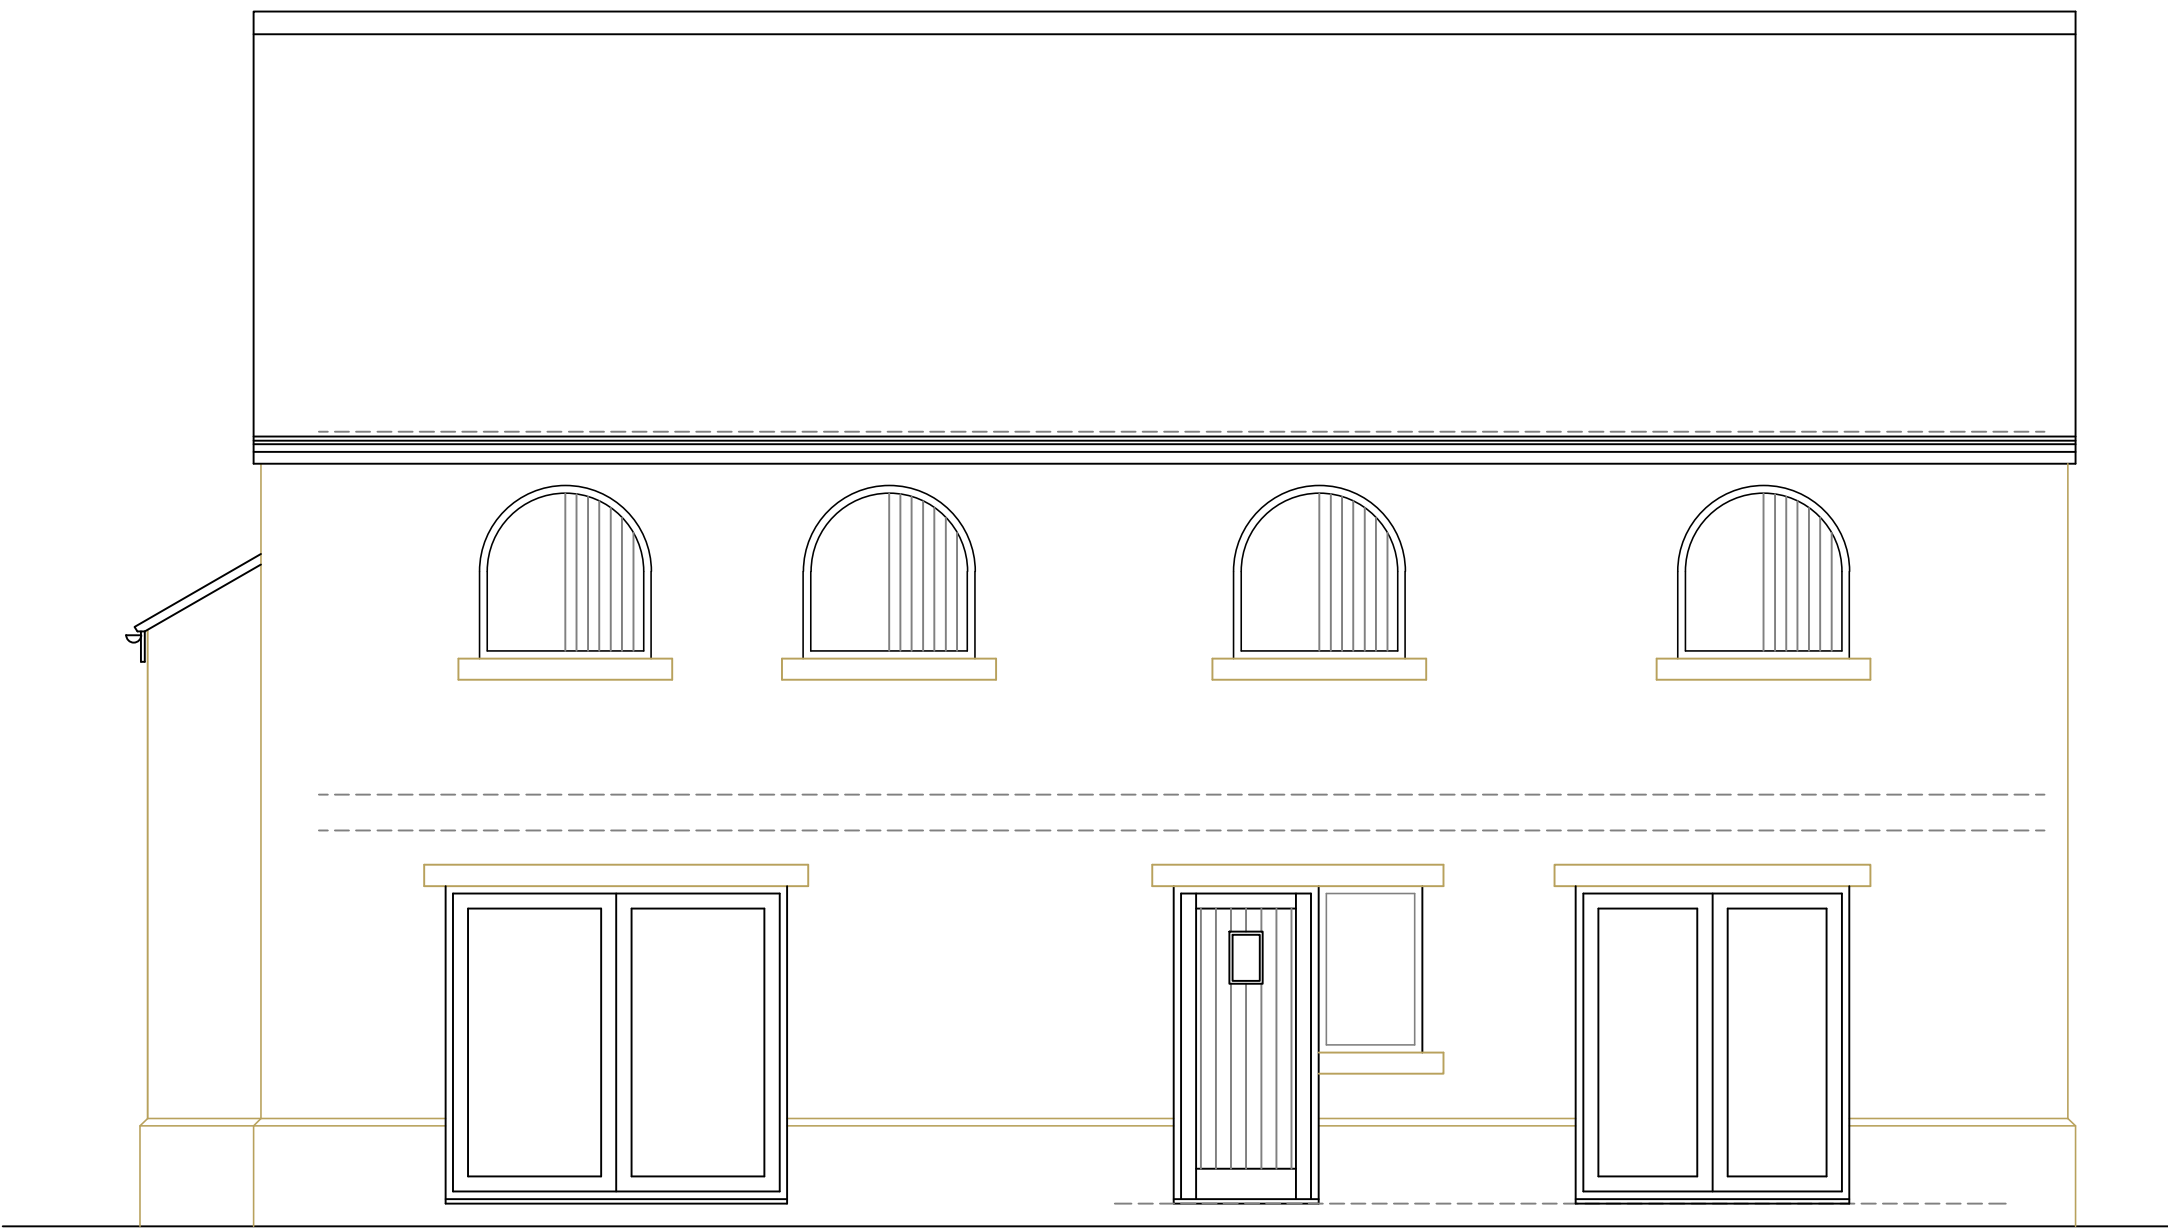

Proposed Rear Elevation



Proposed Side Elevation

1:50

Plot 4

Stage :- Full Planning		
Project Title :- 7 Unit Housing Scheme Proposed Detached House & Garage House (Plot 4)		
Drawing Title :- Proposed Elevations		
Client :- Loxley Homes		
Drwg No :- 1/006B	Date :- 8 of 18 Sept '22	Rev :-
Scale :- 1:100 & 1:50 @ A1	Drawn:- SCM	Checked :-
Site Address :- Bankwood Mill, Charlesworth, Glossop, SK13 5ES.		
The Old Post Room 34 Chew Valley Road Greenfield Saddleworth OL3 7DA Tel: 01457 871202 www.william-mccall.com enquiries@william-mccall.com		