



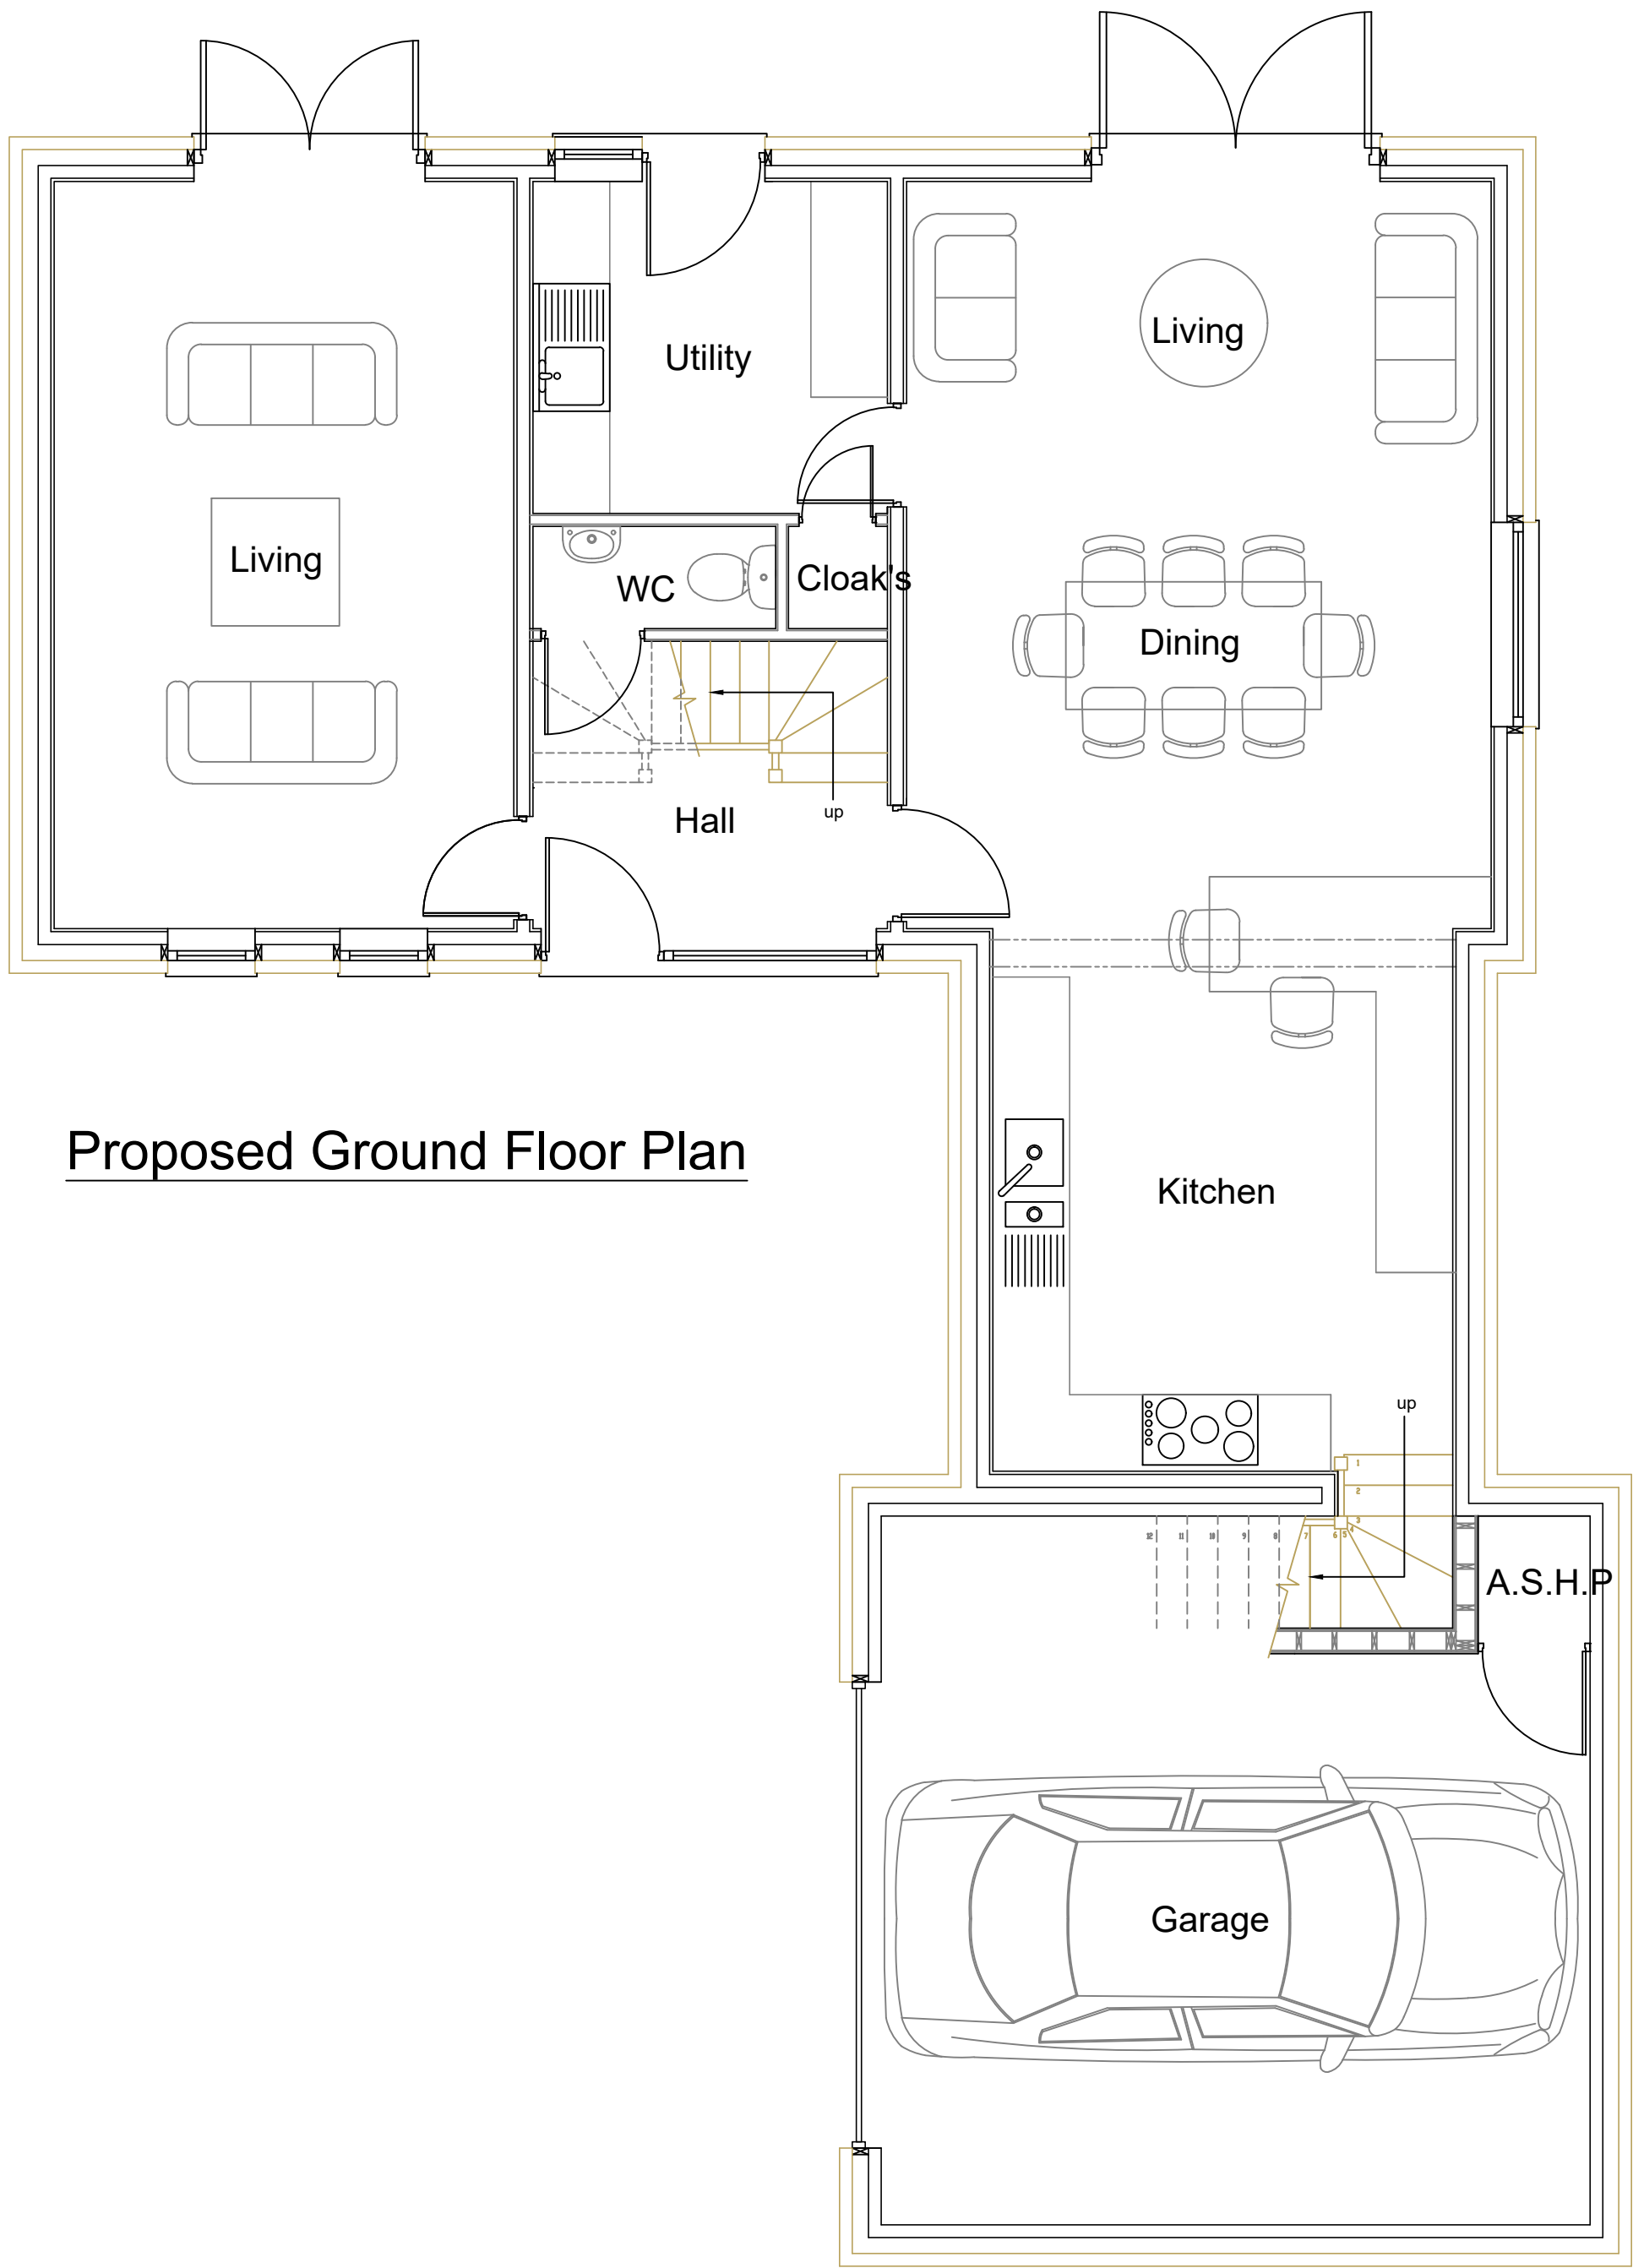


Proposed Ground Floor Plan

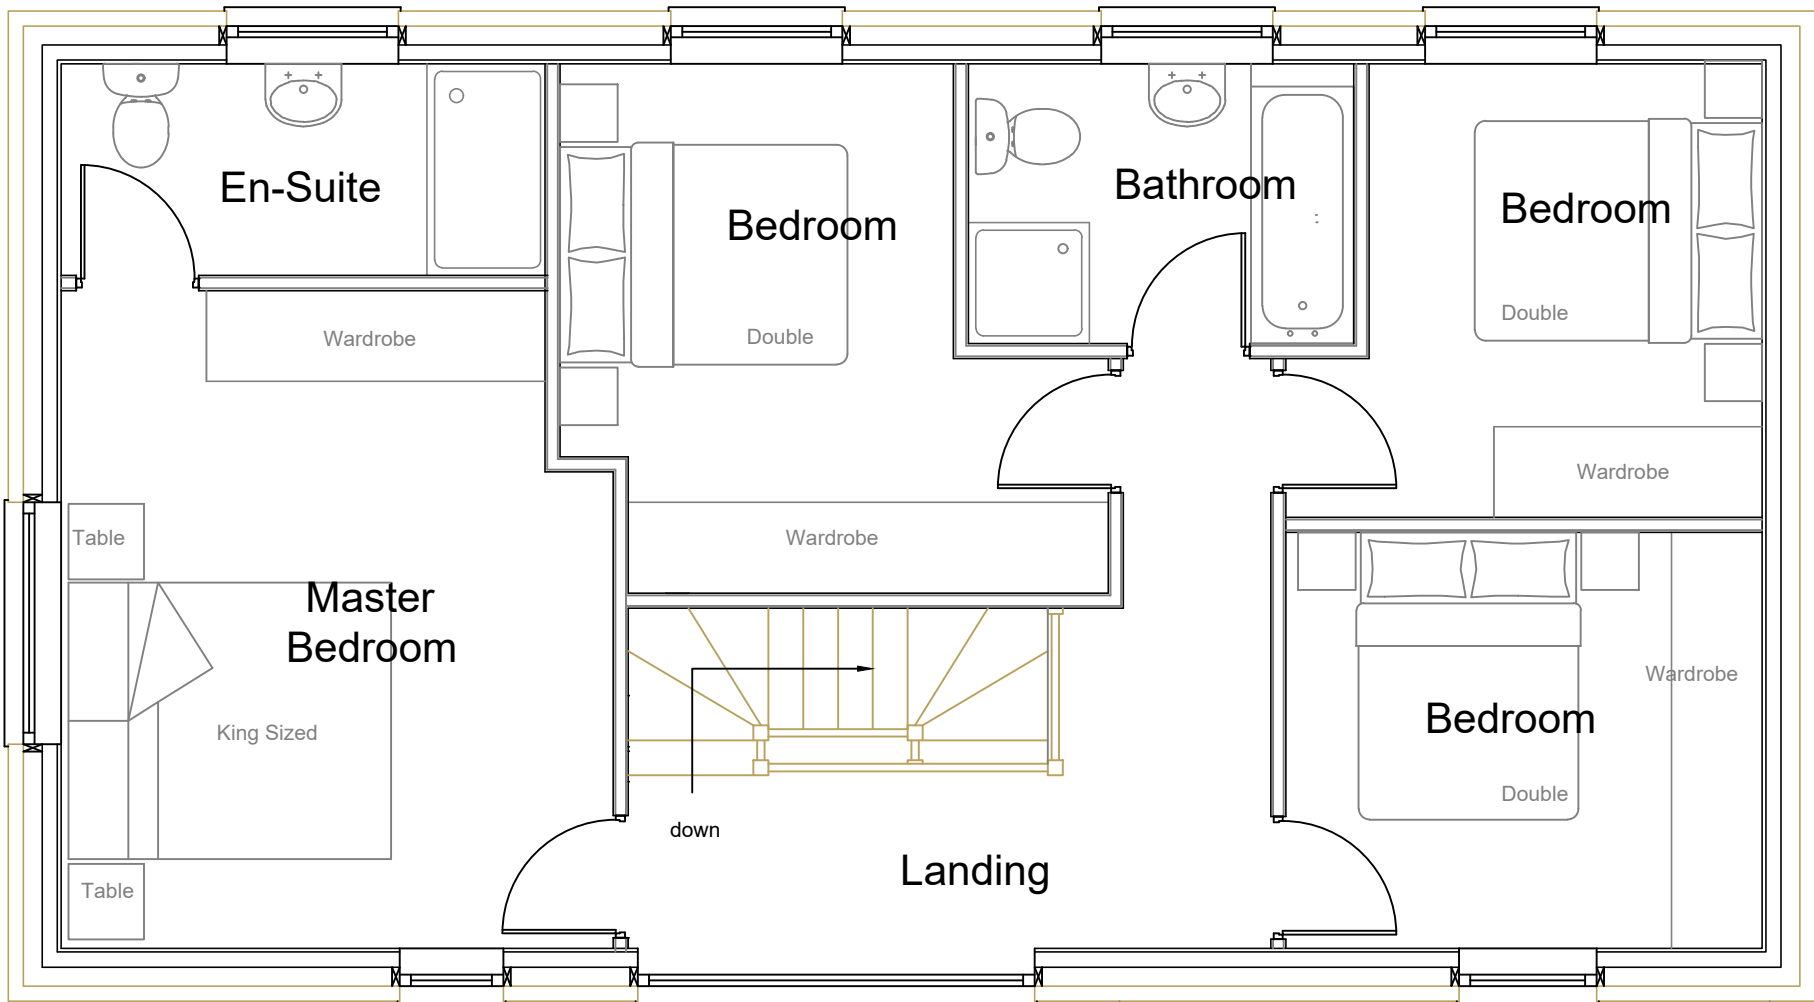

Proposed First Floor Plan


1:50

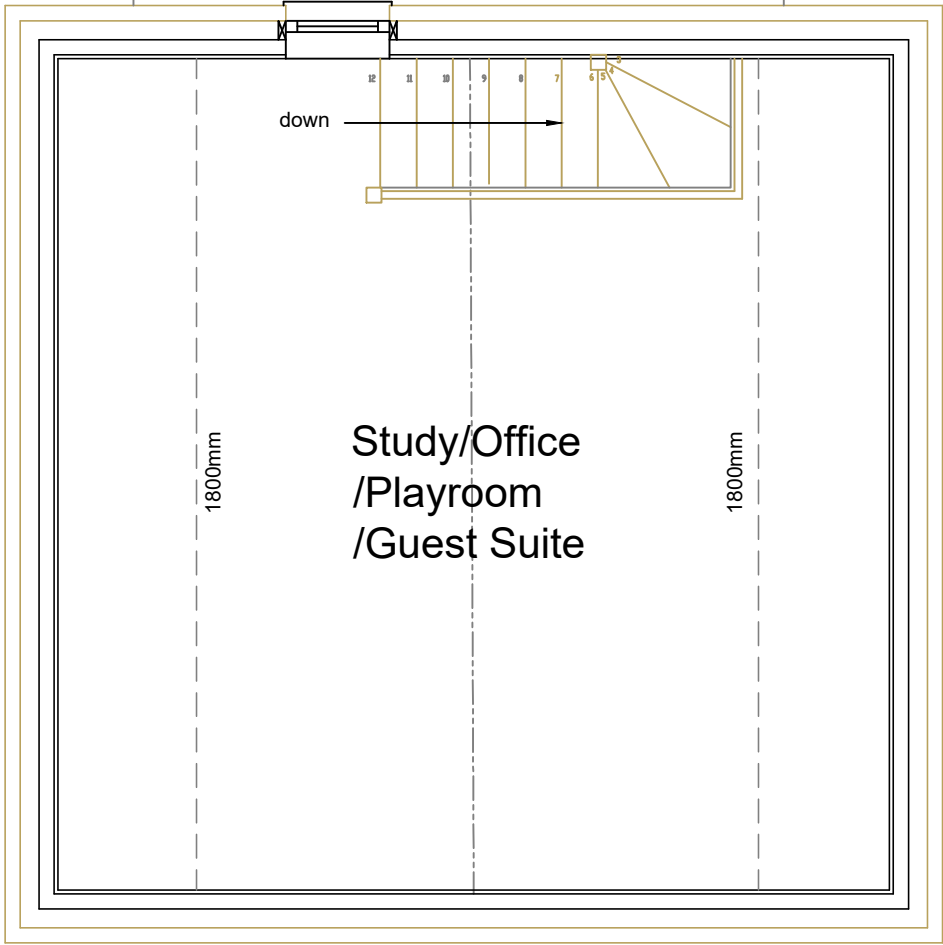

Plot 2

Proposed Volumes Calculations

Proposed Volume 741³
Proposed Footprint 133.5²

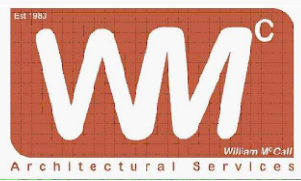Stage :-		Full Planning	
Project Title :-		7 Unit Housing Scheme Proposed Detached House & Garage House (Plot 2)	
Drawing Title :-		Proposed Floor Plans	
Client :-		Loxley Homes	
Drwg No :- 1/004A		3 of 18	Date :- Sept '22
Scale :- 1:100 & 1:50 @ A1		Drawn:- SCM	Checked :-
Site Address :-		Bankwood Mill, Charlesworth, Glossop, SK13 5ES.	
The Old Post Room 34 Chew Valley Road Greenfield Saddleworth OL3 7DA Tel: 01457 871202 www.william-mccall.com enquiries@william-mccall.com			
		 Architectural Services	
		 Partner Authority Scheme	
		A1	