




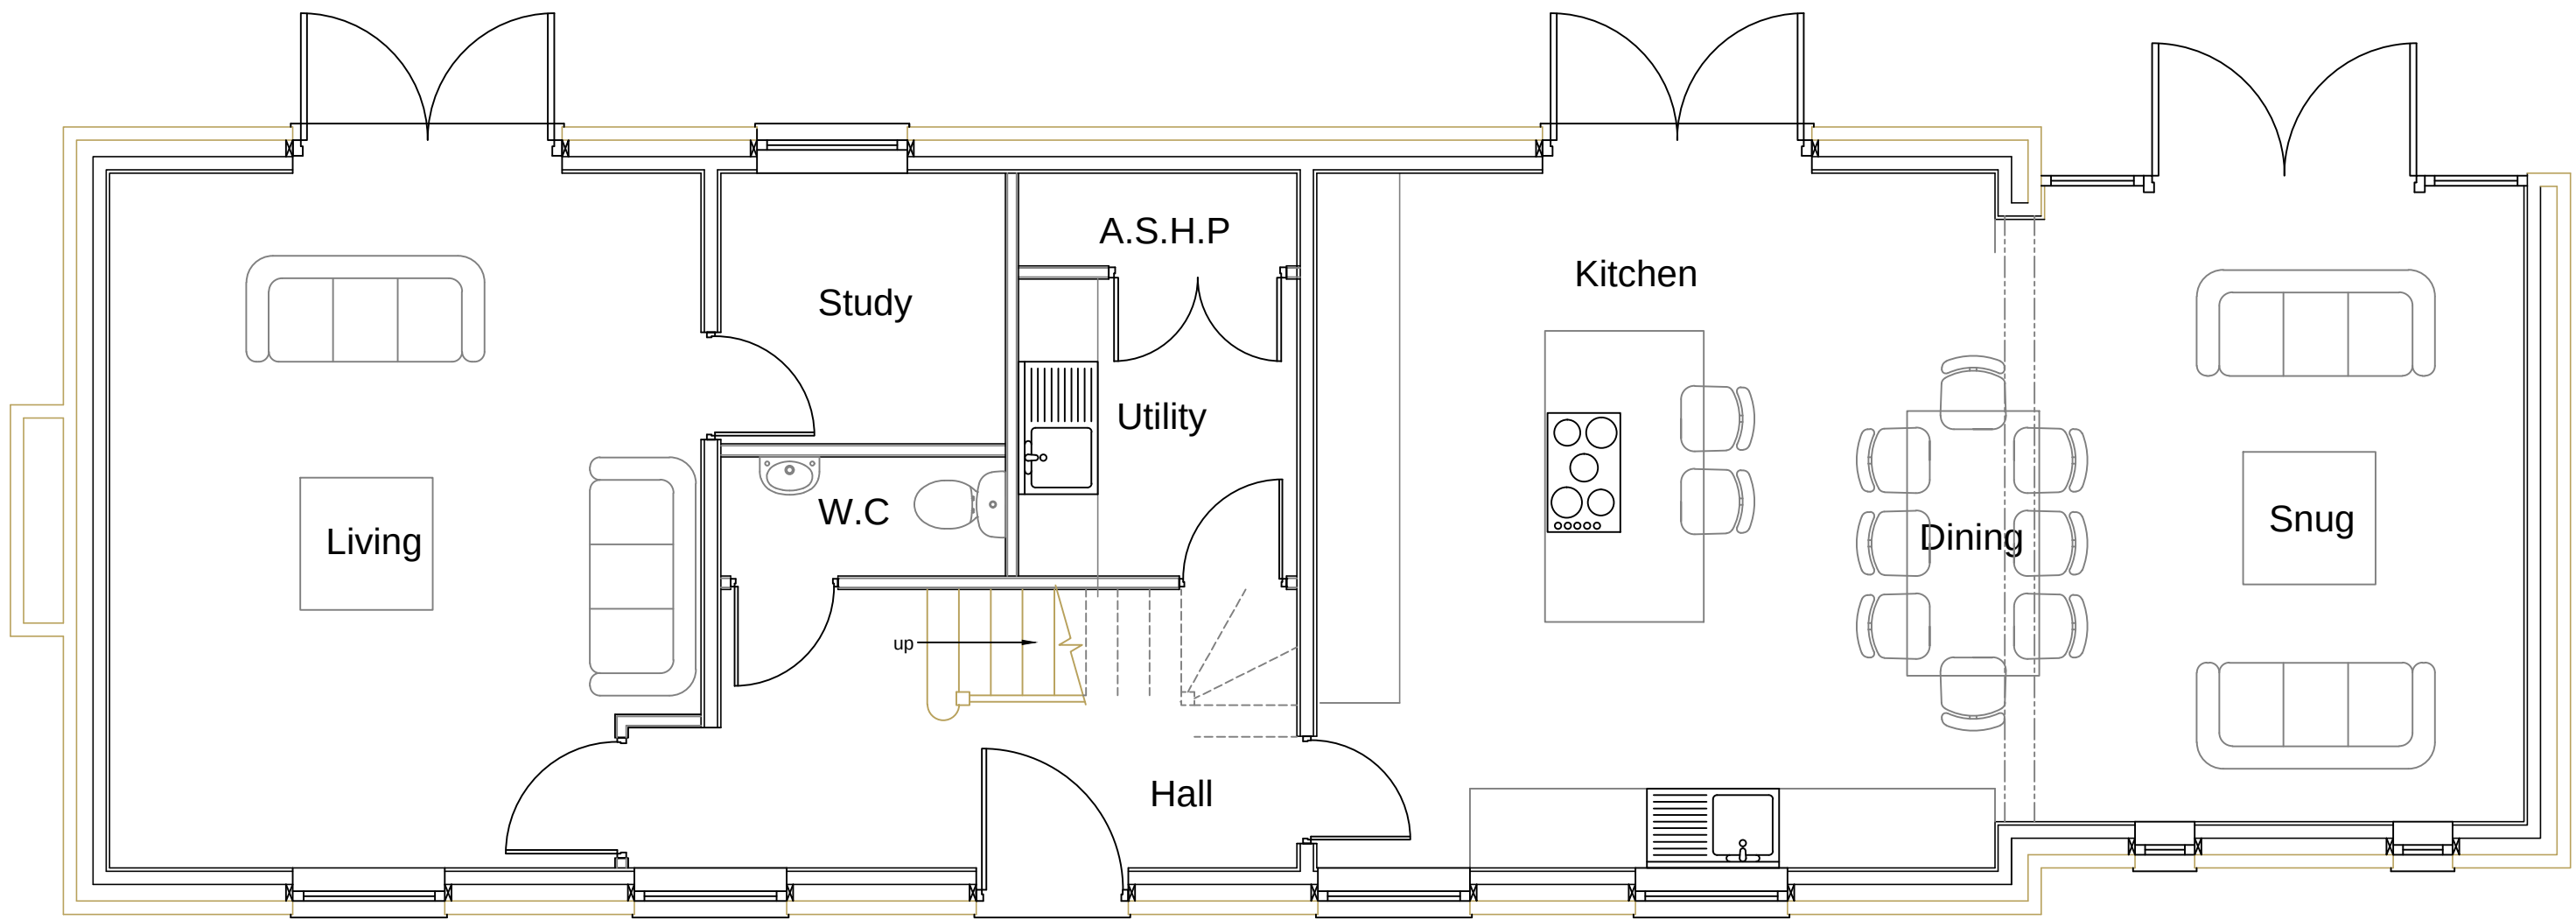

Proposed Ground Floor Plan

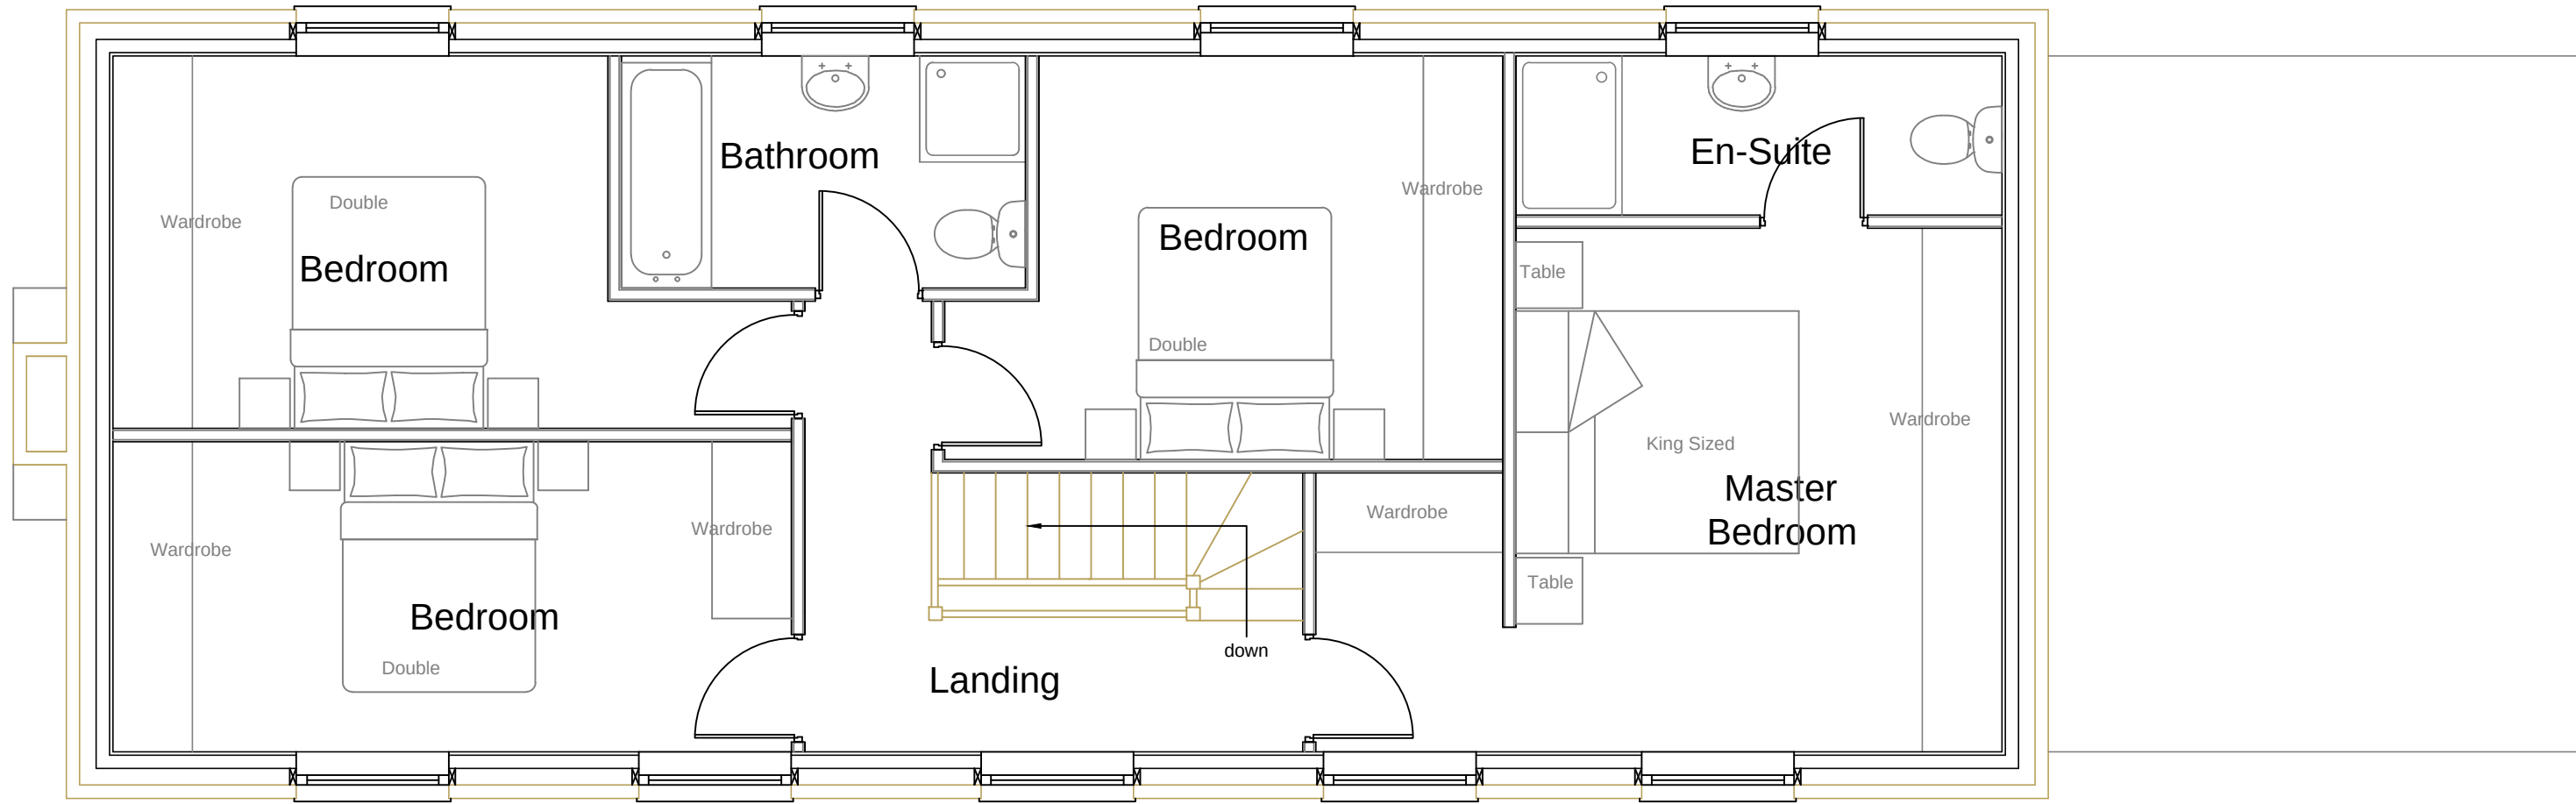


Proposed First Floor Plan

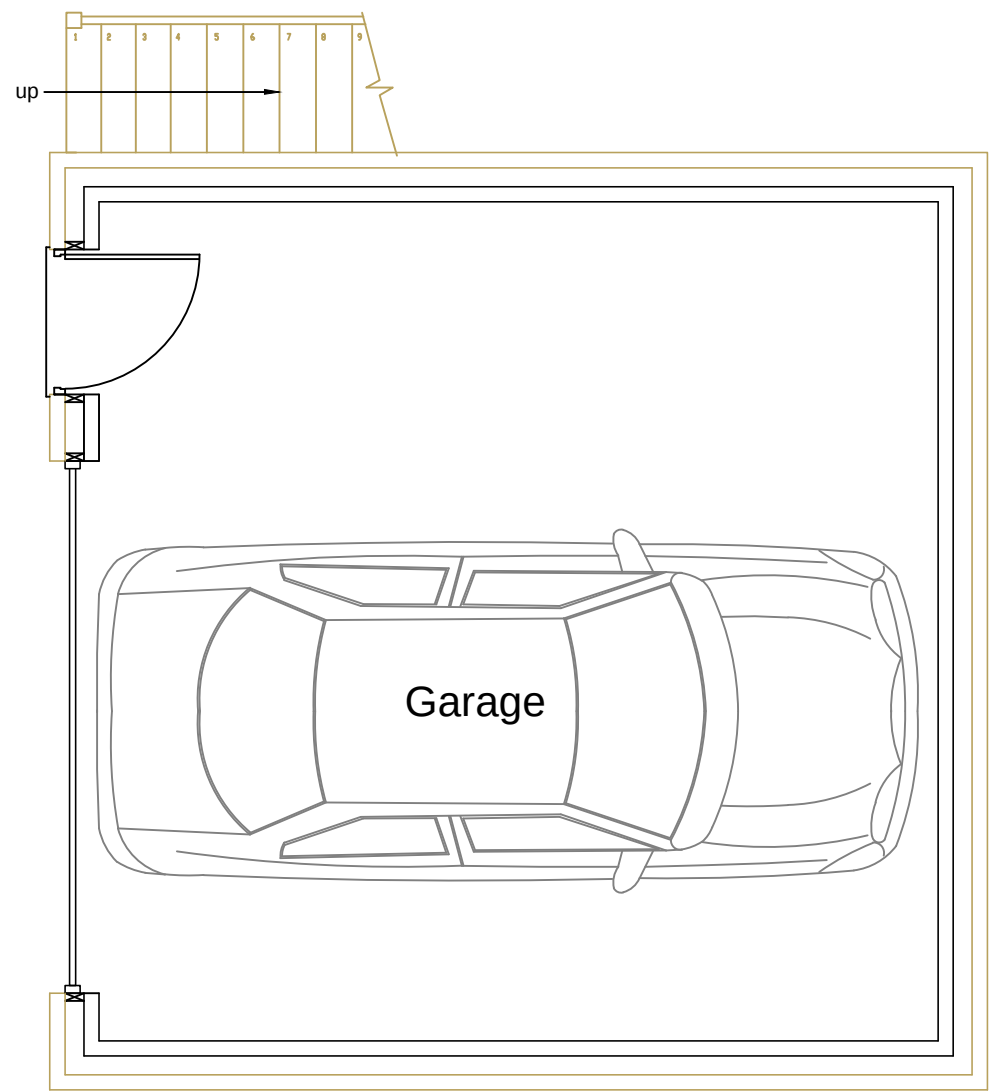


Proposed Ground Floor Garage

1:50

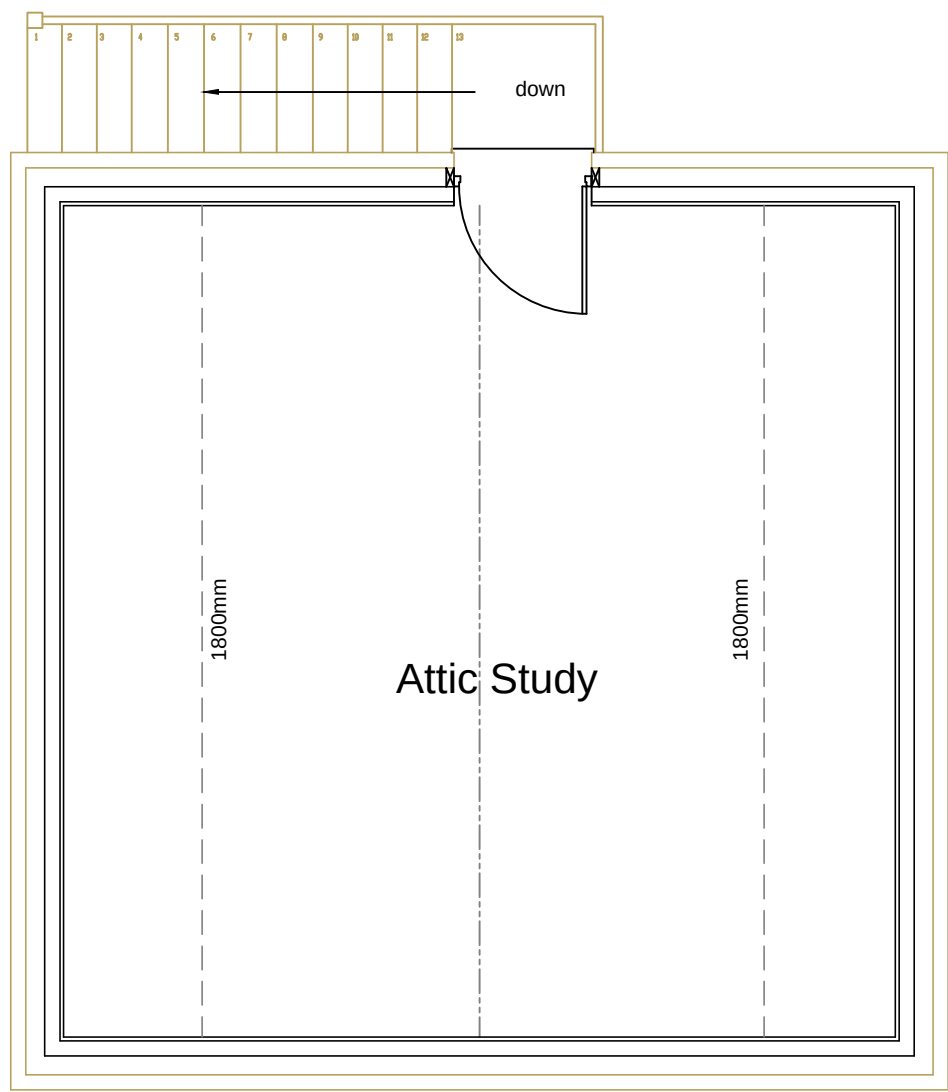

Proposed First Floor Attic Studio

Plot 3

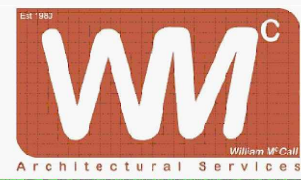Stage :-		Full Planning	
Project Title :-		7 Unit Housing Scheme Proposed Detached House & Garage House (Plot 3)	
Drawing Title :-		Proposed Floor Plans	
Client :-		Loxley Homes	
Drwg No :- 1/005A	5 of 18	Date :- Sept '22	Rev :-
Scale :- 1:100 & 1:50 @ A1	Drawn:- SCM	Checked :-	
Site Address :-		Bankwood Mill, Charlesworth, Glossop, SK13 5ES.	
The Old Post Room 34 Chew Valley Road Greenfield Saddleworth OL3 7DA Tel: 01457 871202 www.william-mccall.com enquiries@william-mccall.com			
 AGRICULTURAL SERVICES SINCE 1974		 Partner Authority Scheme	
		A3	