

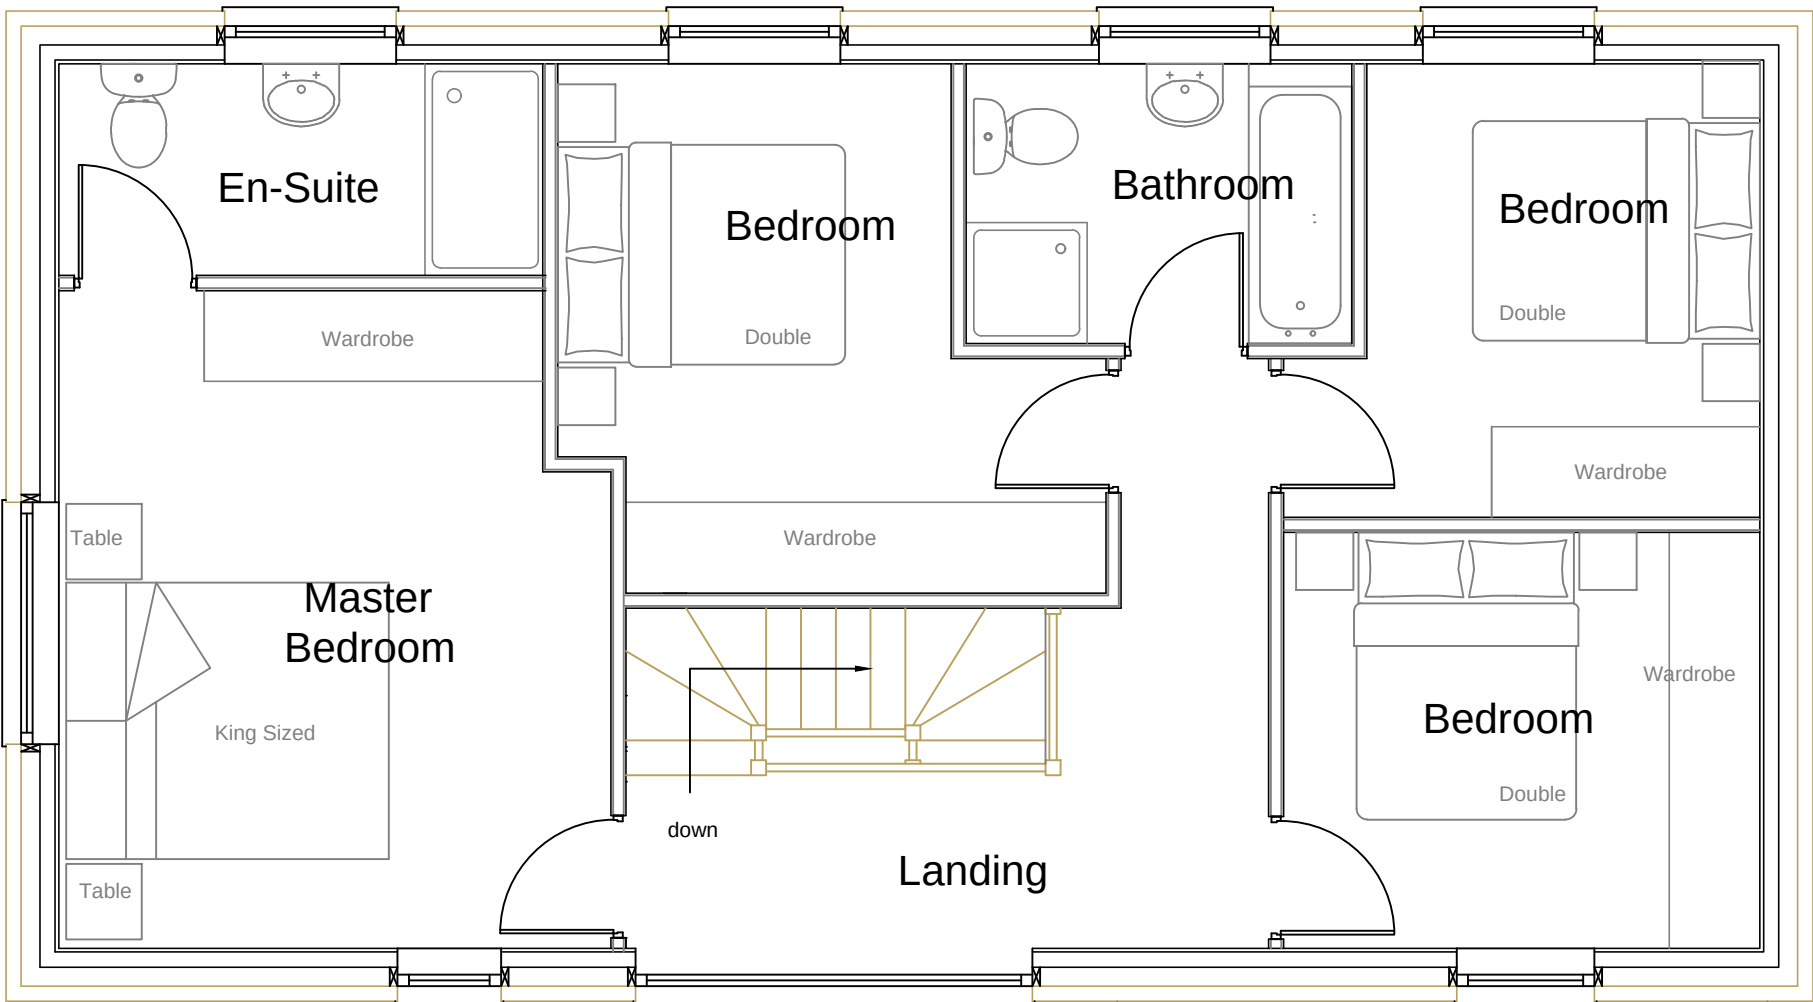


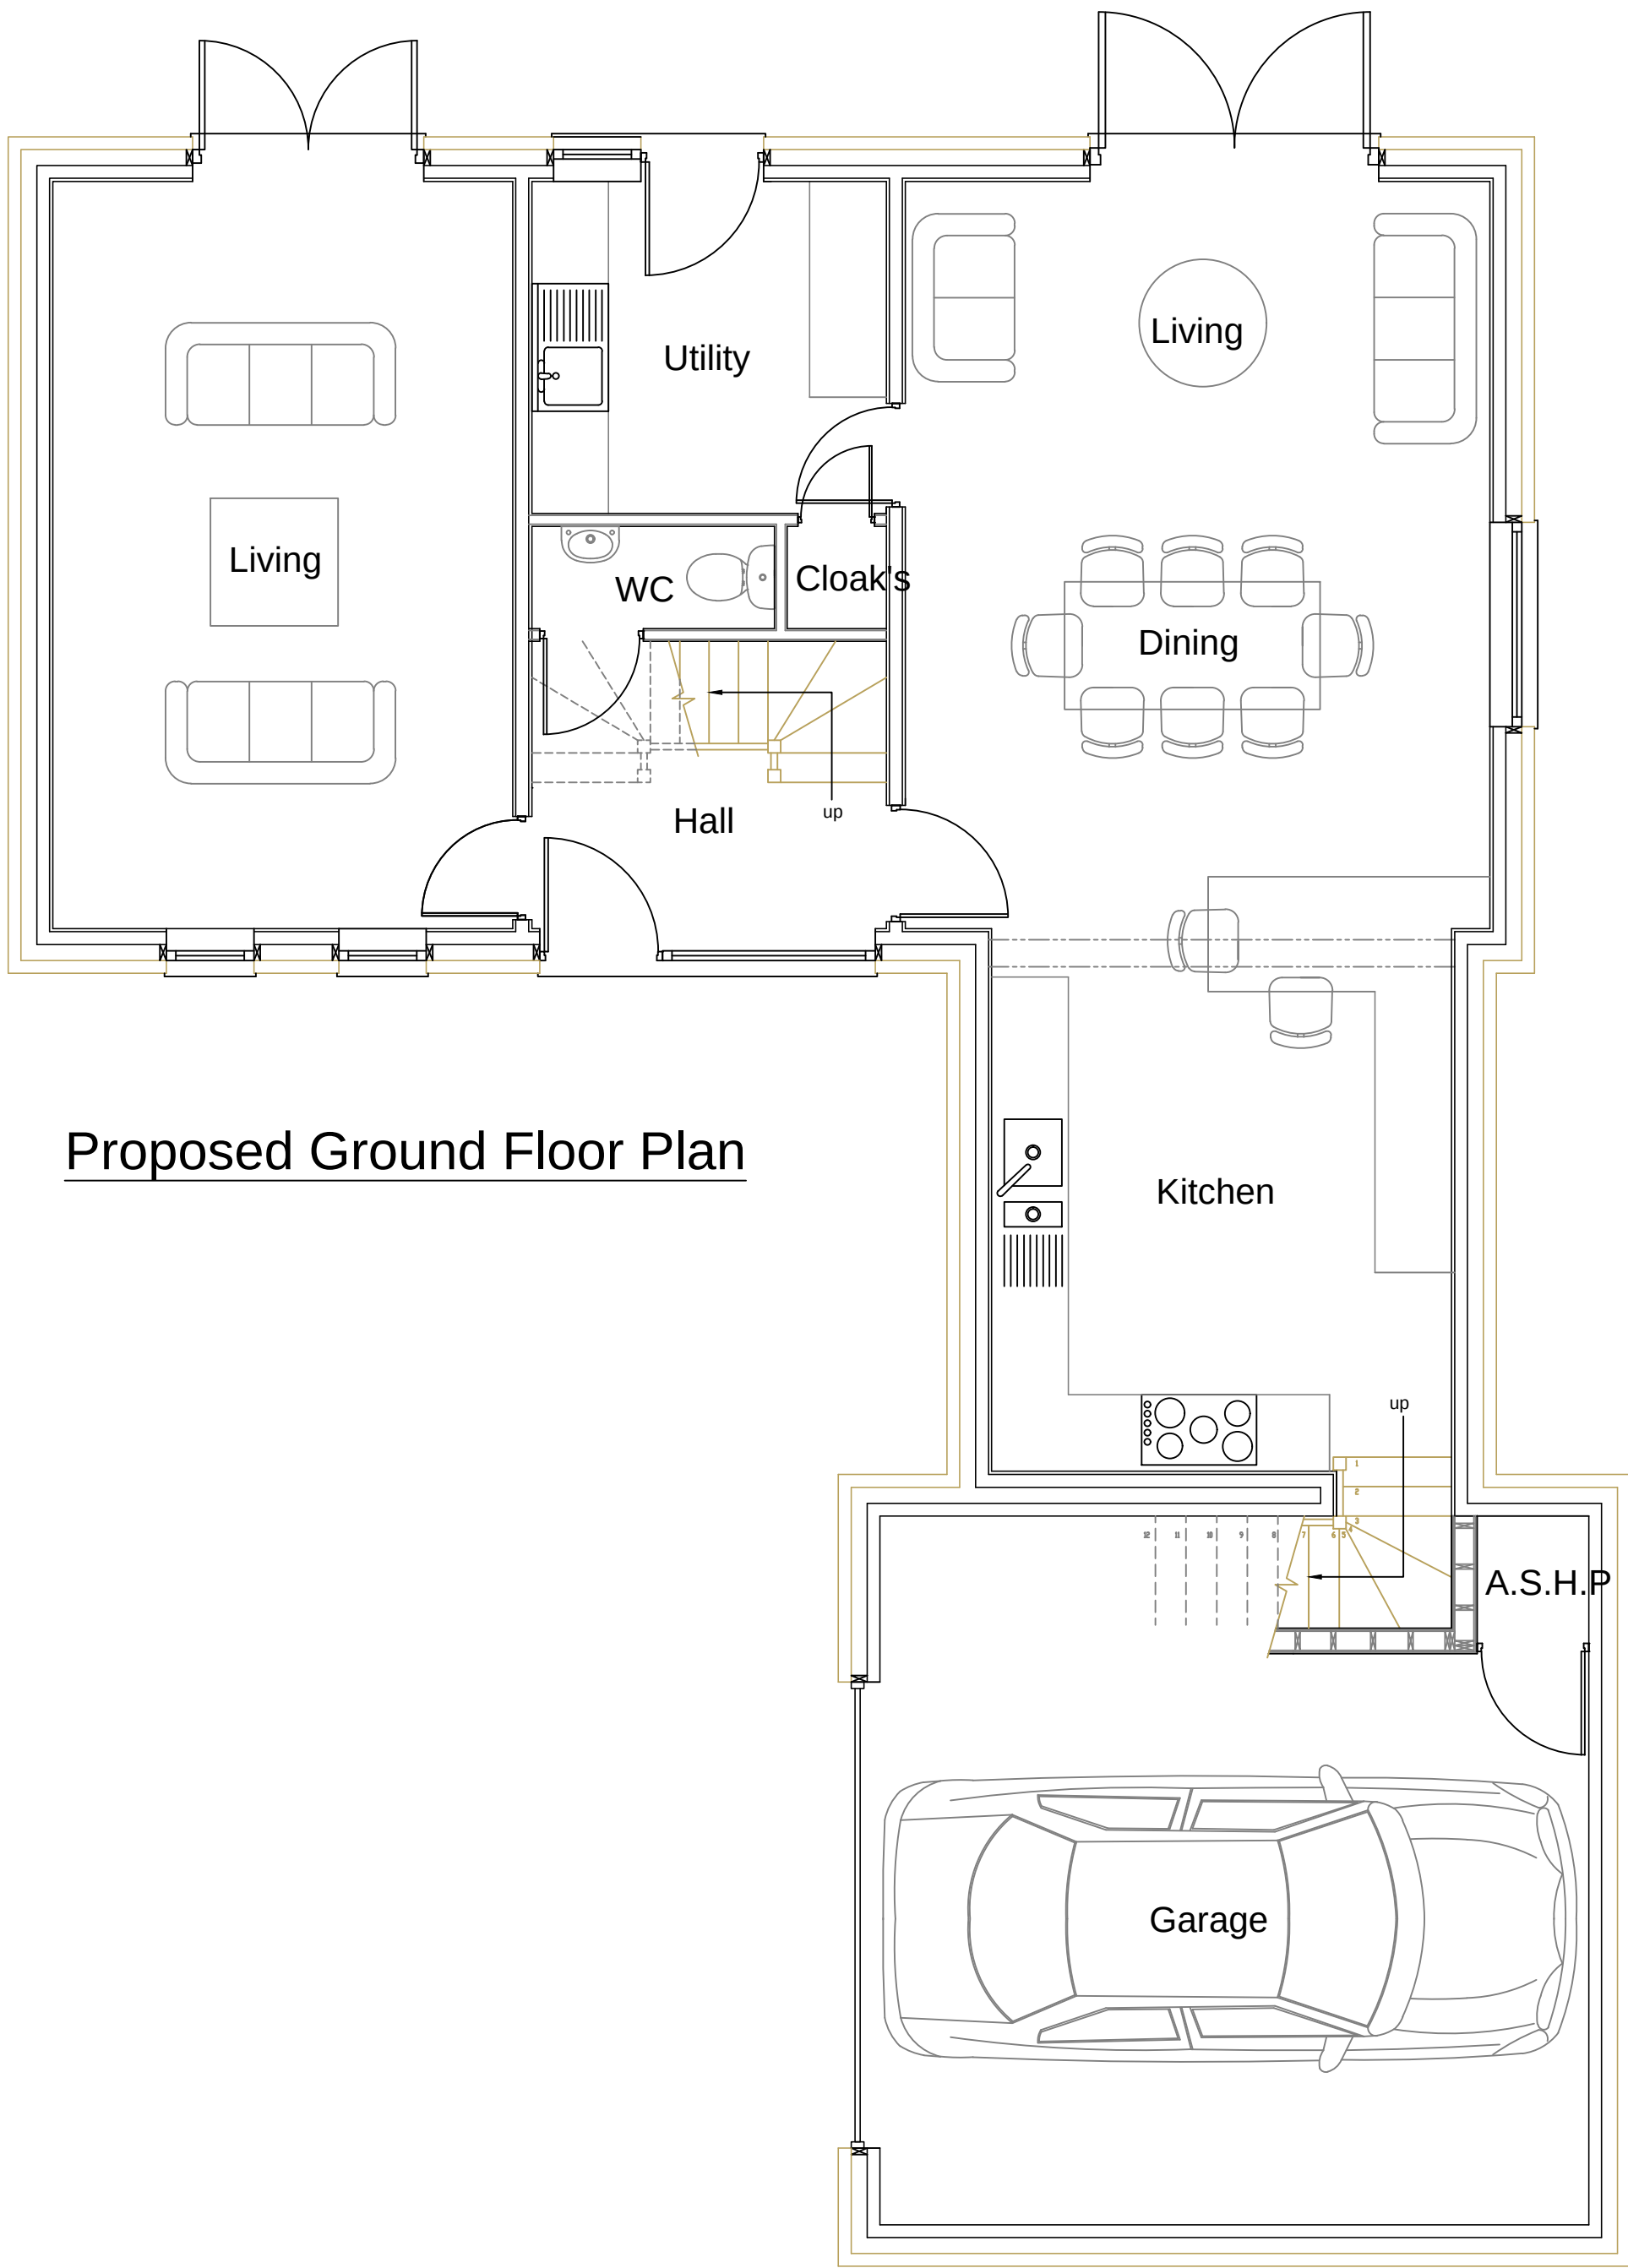


Proposed First Floor Plan

1:50

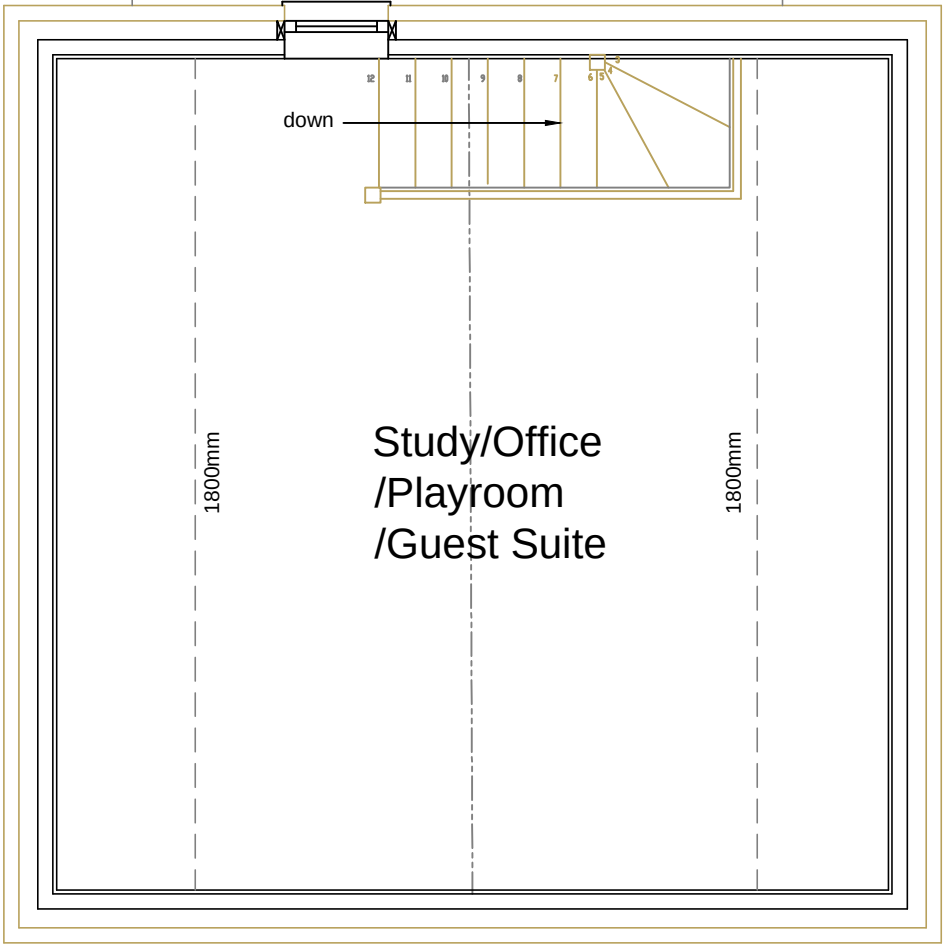

Plot 4

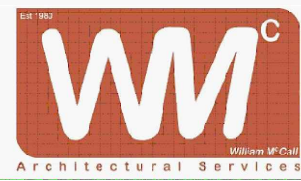Stage :-		Full Planning	
Project Title :-		7 Unit Housing Scheme Proposed Detached House & Garage House (Plot 4)	
Drawing Title :-		Proposed Floor Plans	
Client :-		Loxley Homes	
Drwg No :- 1/006A	7 of 18	Date :- Sept '22	Rev :-
Scale :- 1:100 & 1:50 @ A1	Drawn:- SCM	Checked :-	
Site Address :-		Bankwood Mill, Charlesworth, Glossop, SK13 5ES.	
The Old Post Room 34 Chew Valley Road Greenfield Saddleworth OL3 7DA Tel: 01457 871202 www.william-mccall.com enquiries@william-mccall.com			
 ARCHITECTURAL SERVICES		 LABC registered Partner Authority Scheme	
A3		A3	