





Scale 1:50@ A1




Scale 1:100@ A1

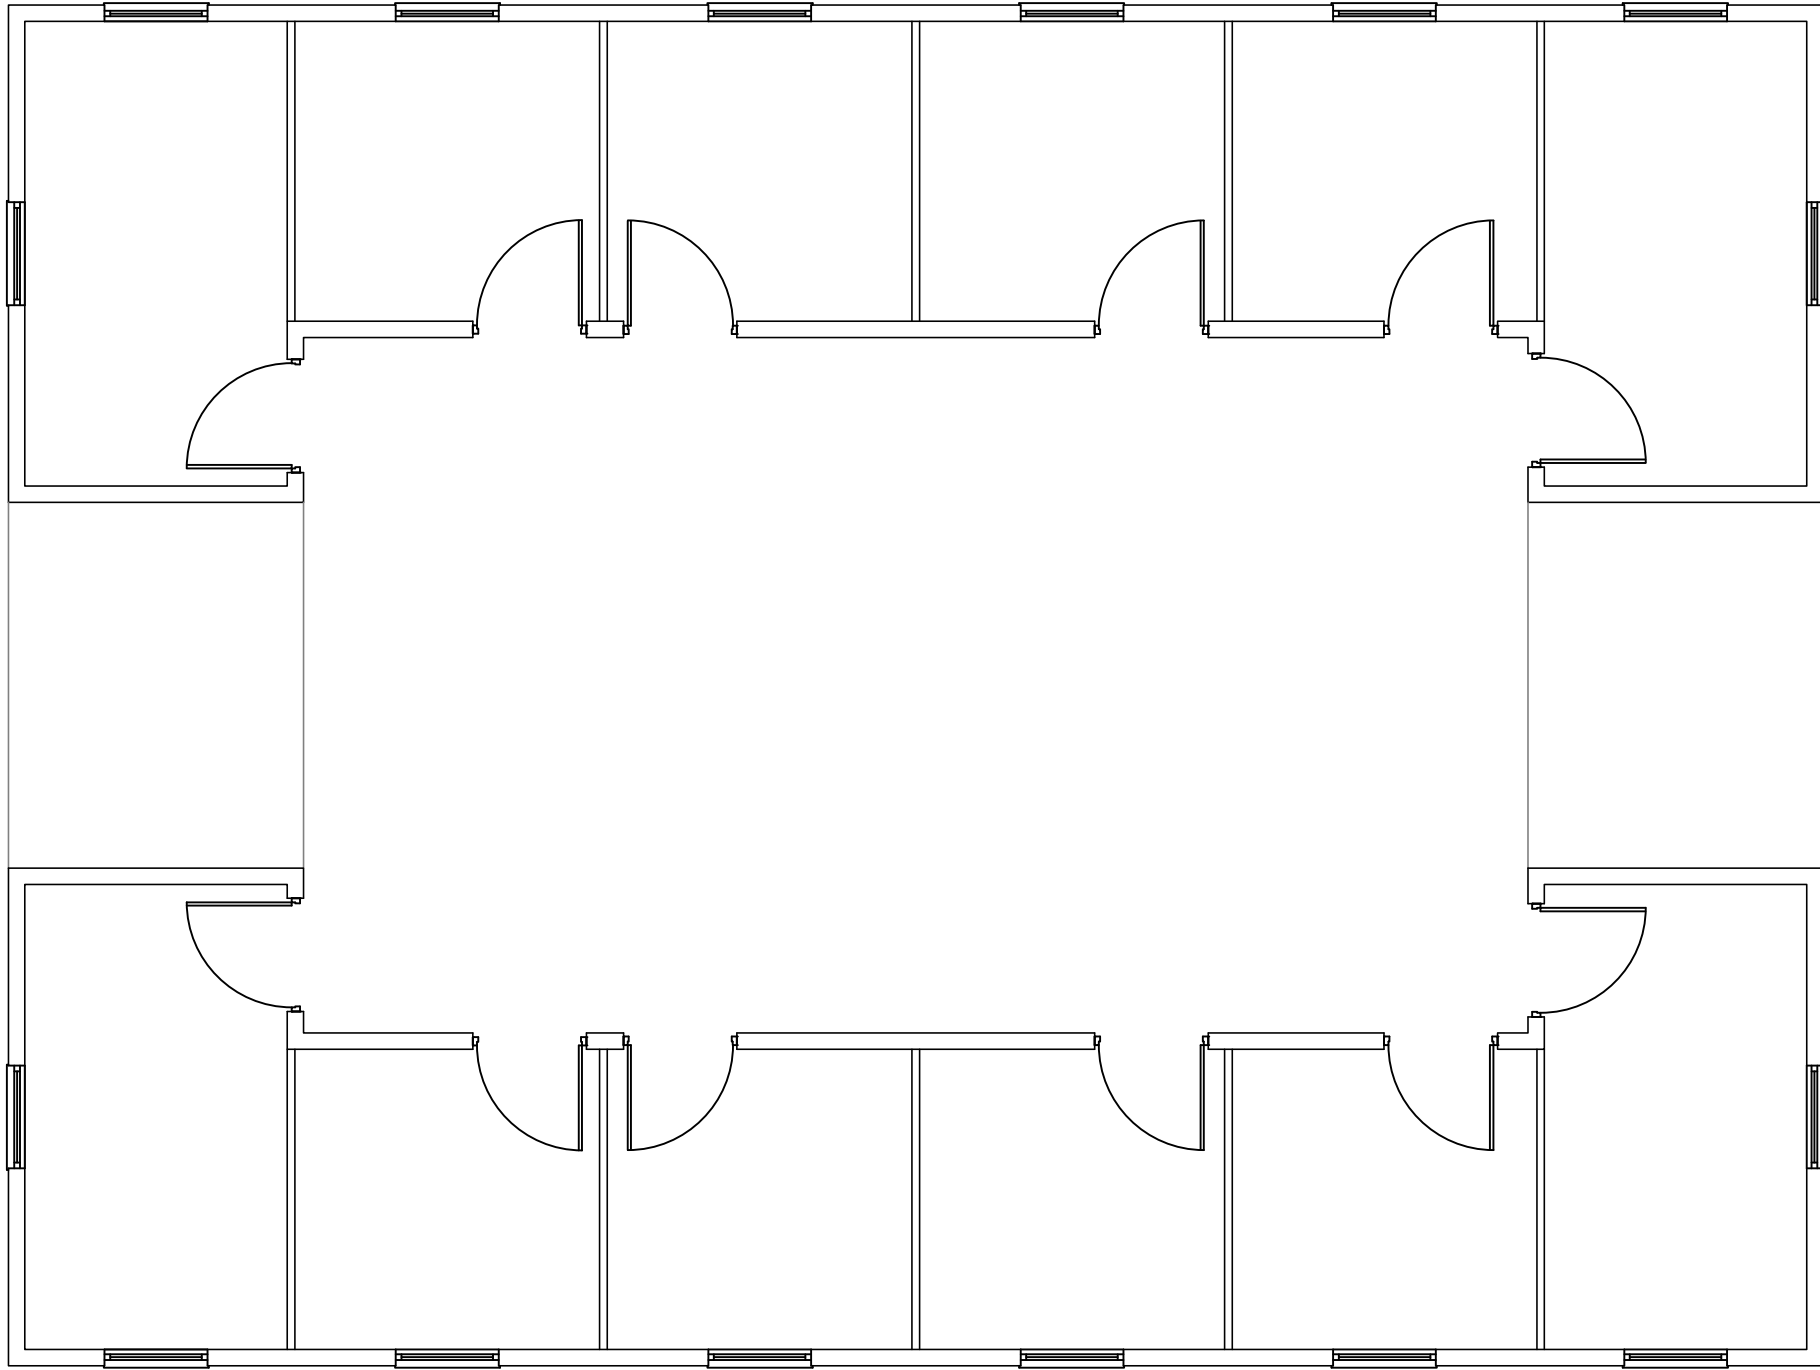


Proposed Ground Floor Plan

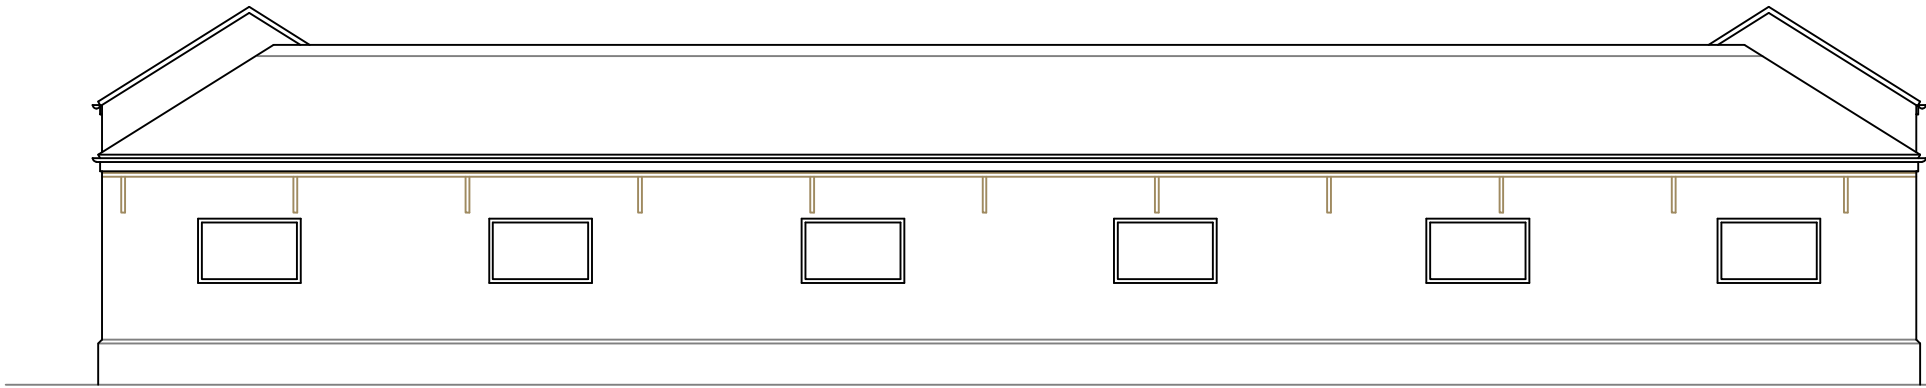


Proposed Front Elevation

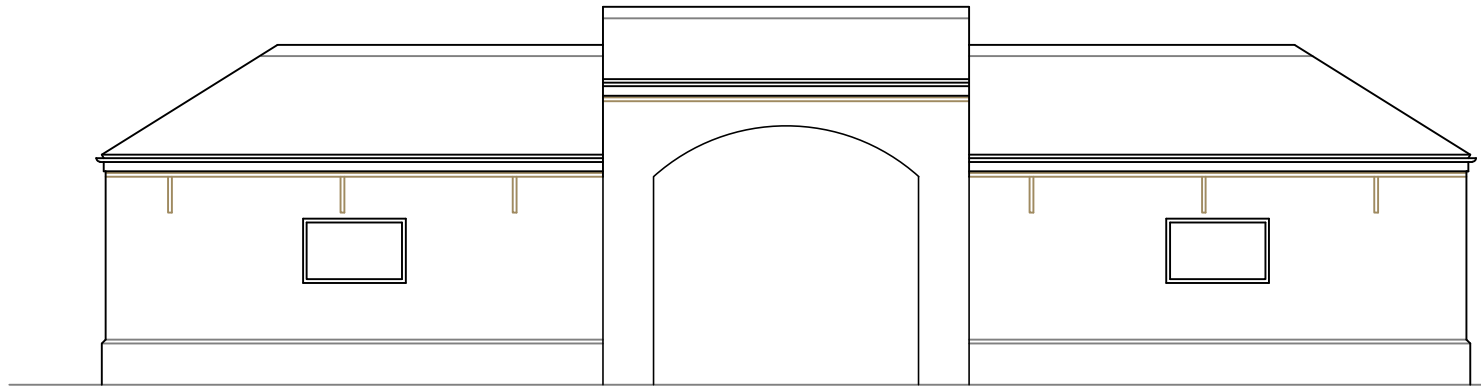

Proposed Side Elevation

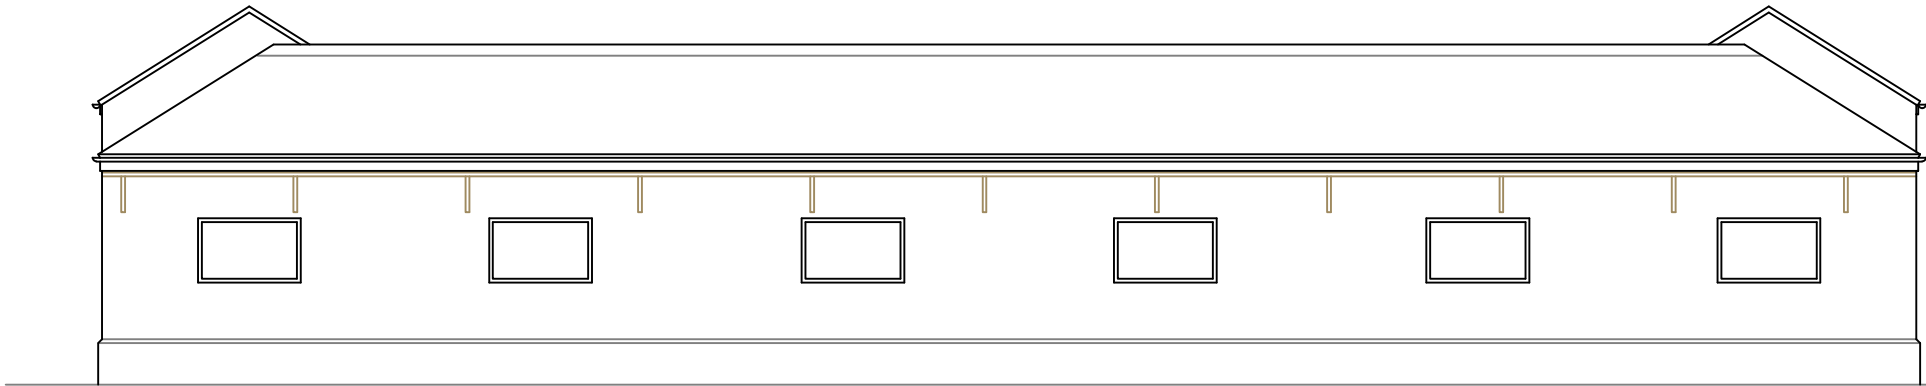

Proposed Rear Elevation

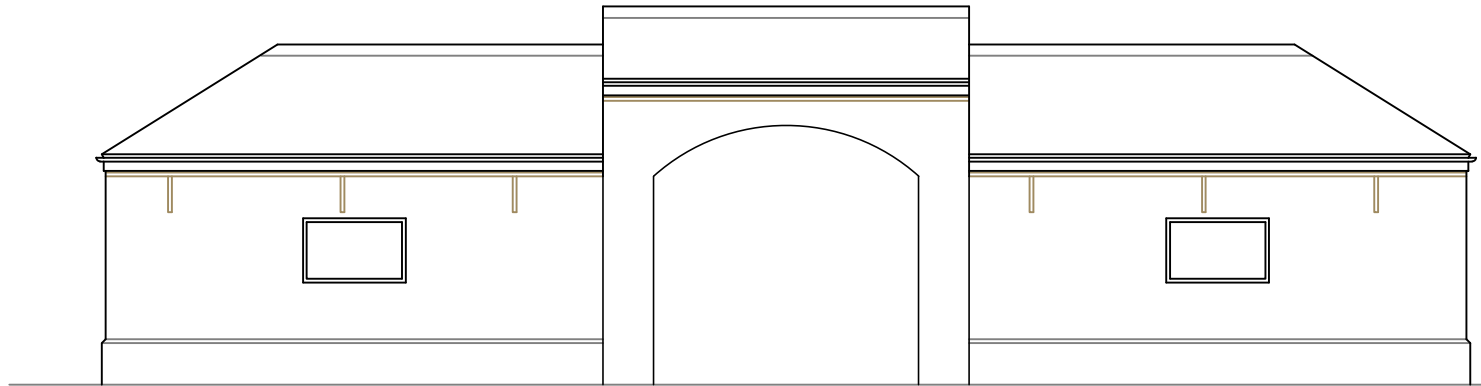

Proposed Side Elevation

Stage :-				Full Planning			
Project Title :-		7 Unit Housing Scheme Proposed Stables & Menage					
Drawing Title :-		Proposed Floor Plans & Elevations					
Client :-		Loxley Homes					
Drwg No :-		15 of 18		Date :-		Rev :-	
1/002A				Sept '22			
Scale :-		Drawn:-		Checked :-			
1:100 & 1:50 @ A1		SCM					
Site Address :-		Bankwood Mill, Charlesworth, Glossop, SK13 5ES.					