


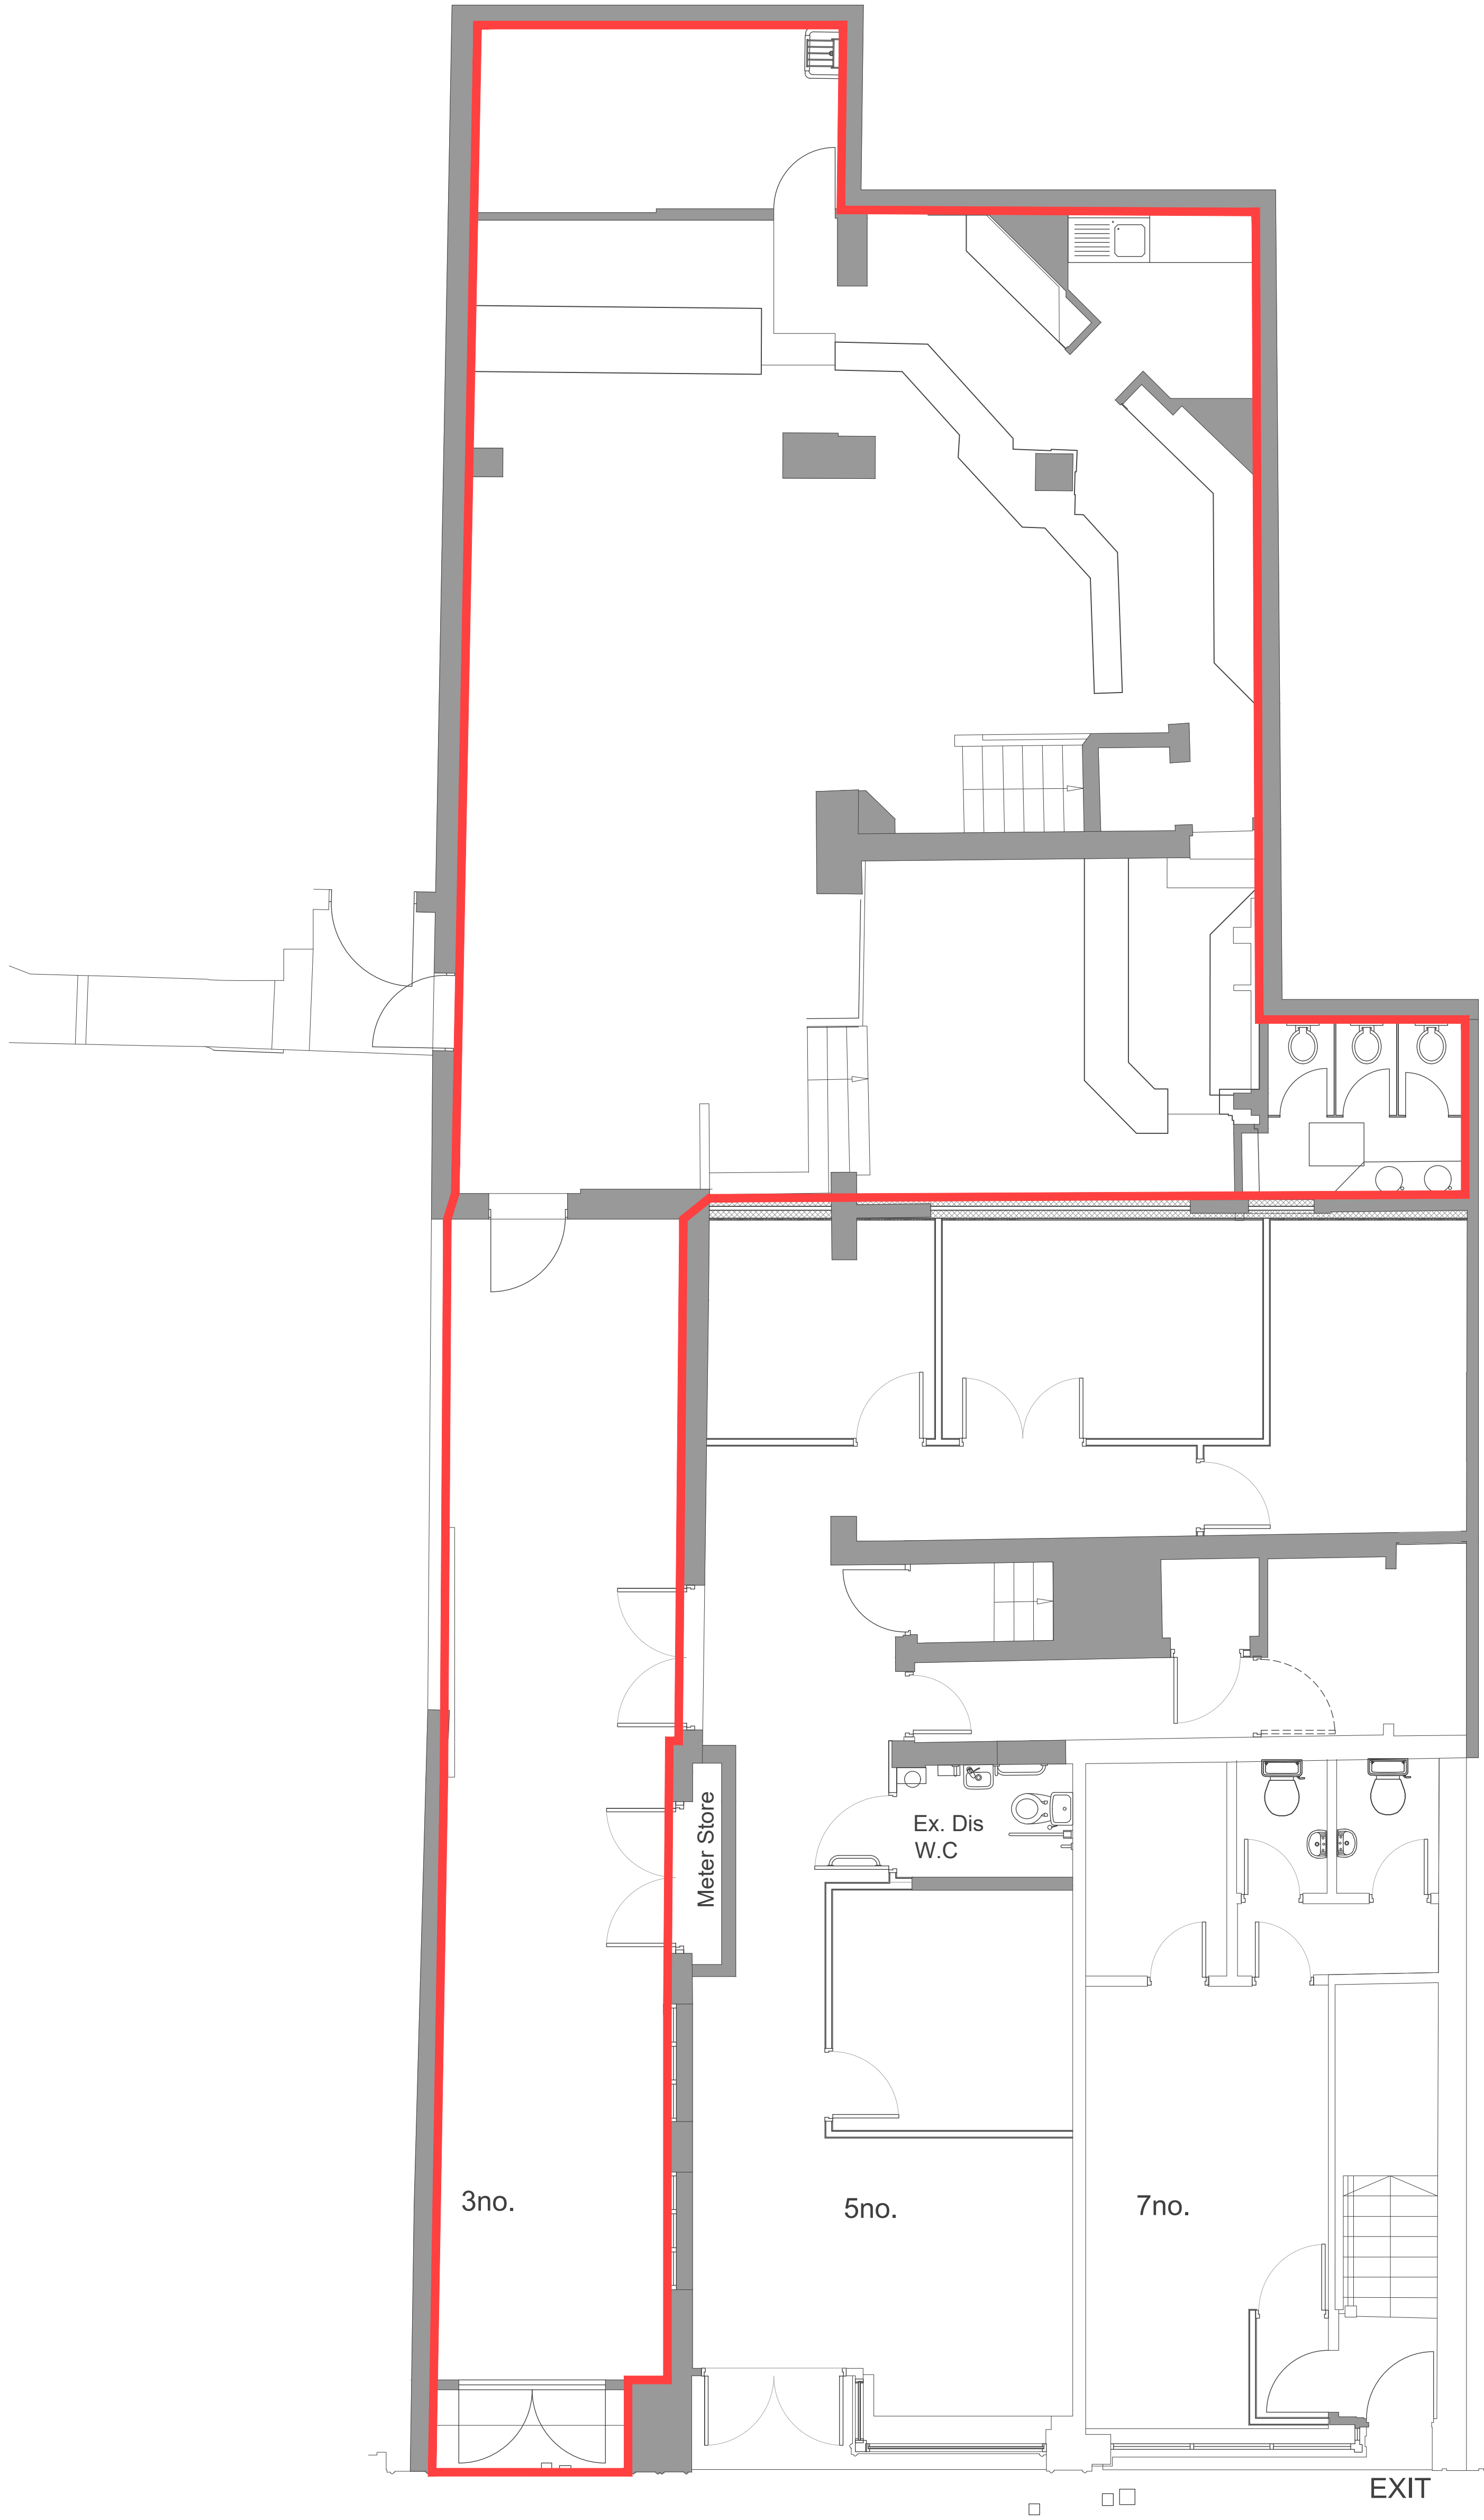

Proposed Ground Floor Plan 1:50

Rev	Description	Date	By

jda

architects

info@jda-architects.com

www.jda-architects.com

manchester: 0161 336 5011

liverpool: 0151 665 0112

Client:		The Home of Beauty			
Project:		High Street East, Glossop			
Project Status:		PL - Planning			
Scale:	@ original size	Date:	Drawn by:	Checked By:	
1:50	A1	02.08.2021	CM	BJ	
Project Number		Drawing Number			
1228		A	DR	009	
Description				Rev	
Proposed Ground Floor Plan					