


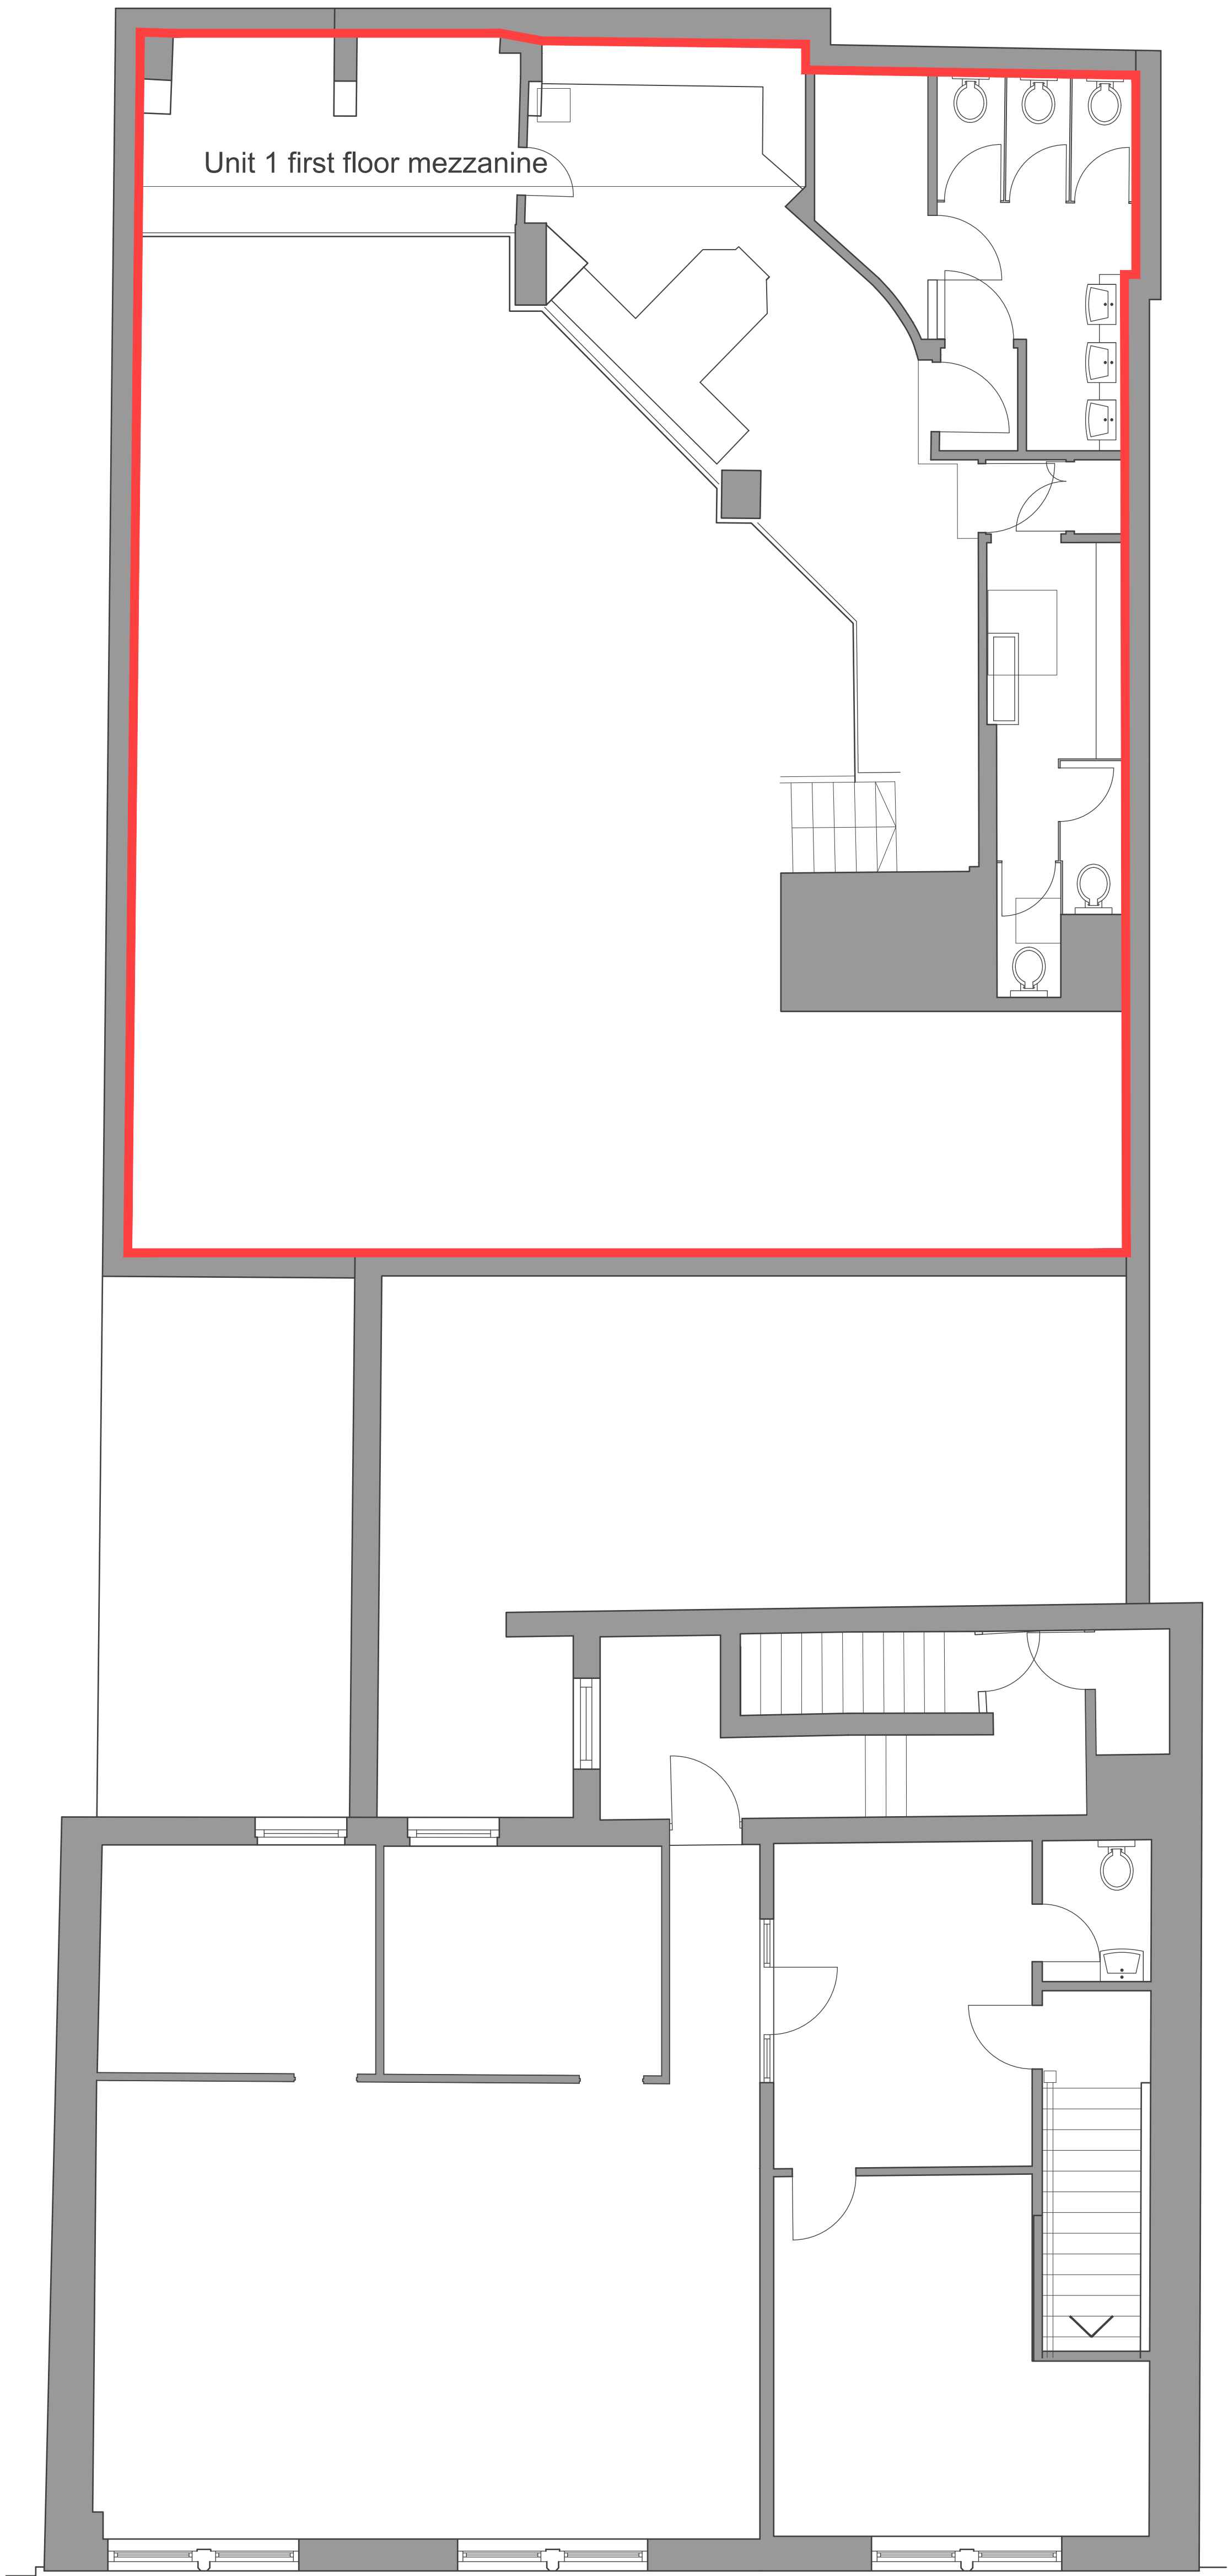

Proposed Ground Floor Plan 1:50

-	Initial Issue	-	-
Rev	Description	Date	By

jdaarchitects

info@jda-architects.com
www.jda-architects.com
manchester: 0161 336 5011
liverpool: 0151 665 0112

Client:	The Home of Beauty				
Project:	High Street East, Glossop				
Project Status:	PL - Planning				
Scale:	@ original size	Date:	Drawn by:	Checked By:	
1:50	A1	24.10.2022	CM	BJ	

Project Number	Drawing Number		
1228	A	DR	010
Description	Proposed First Floor Plan		Rev



Z:\1228 - High Street East, Glossop\Drawings\Developmentation for Planning\Ground Floor_Architectural\Proposed First Floor.dwg