





Existing Front Elevation
Scale 1:50

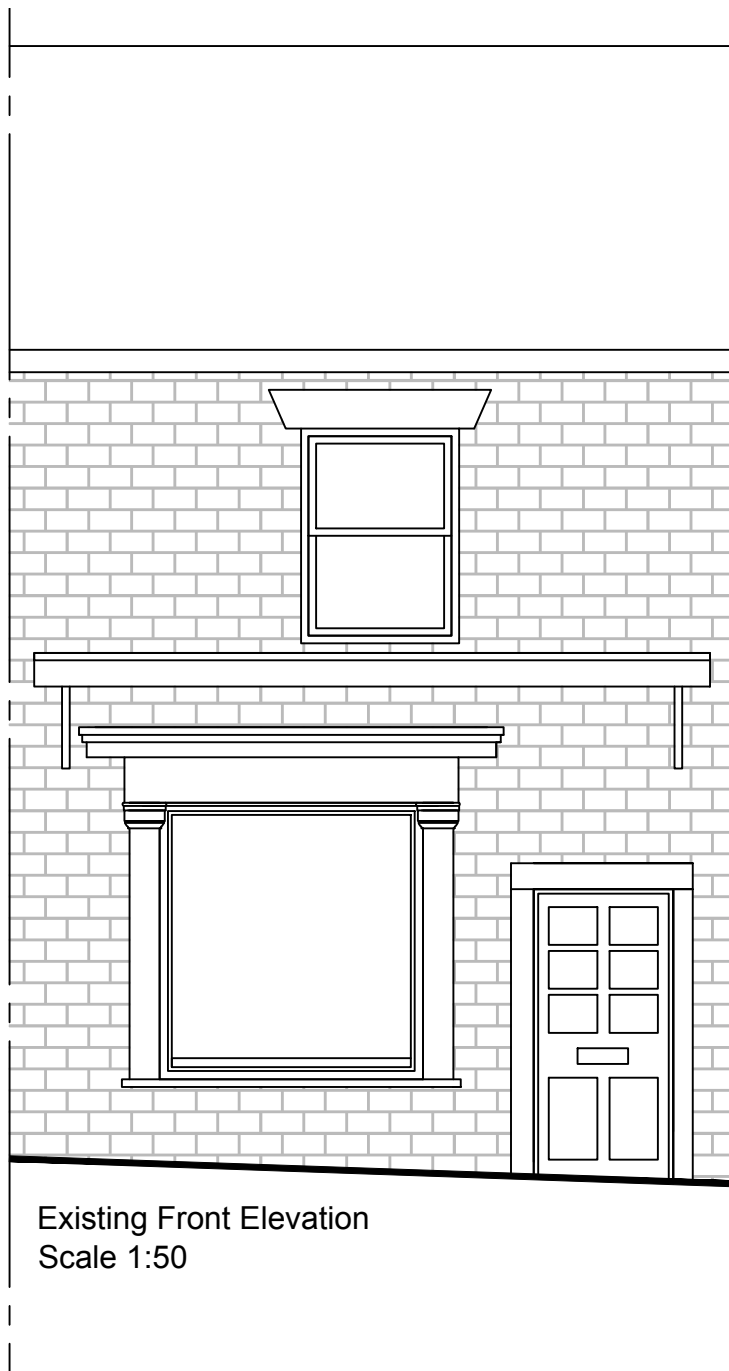

Existing Sectional
Side Elevation
Scale 1:50

 

Proposed Front Elevation
Scale 1:50

Proposed sign

Window and door surround to be painted with valspar exterior paint 'Zany Jane' R142D



Proposed
Sectional Side
Elevation
Scale 1:50



Client:

Mr Umar Mukhtar
12 High Street East, Glossop, Derbyshire, SK13 8DA

Project:

Erection of sign and painting of the window and door surrounds for 12 High Street East

Title:

Existing Elevations

Scale: 1:50 @ A3

Drawn:

C.K.

Date:

September 2022

Project no.:

3159

Drawing no.:

3159-001

PLANMART LIMITED
9, GEORGE STREET, GLOSSOP,
DERBYSHIRE SK13 8AY.
TEL: 01457 863153