
 
 


Home Office (85a, SK13 6LS) Site Plan (Ref: PP11572071)

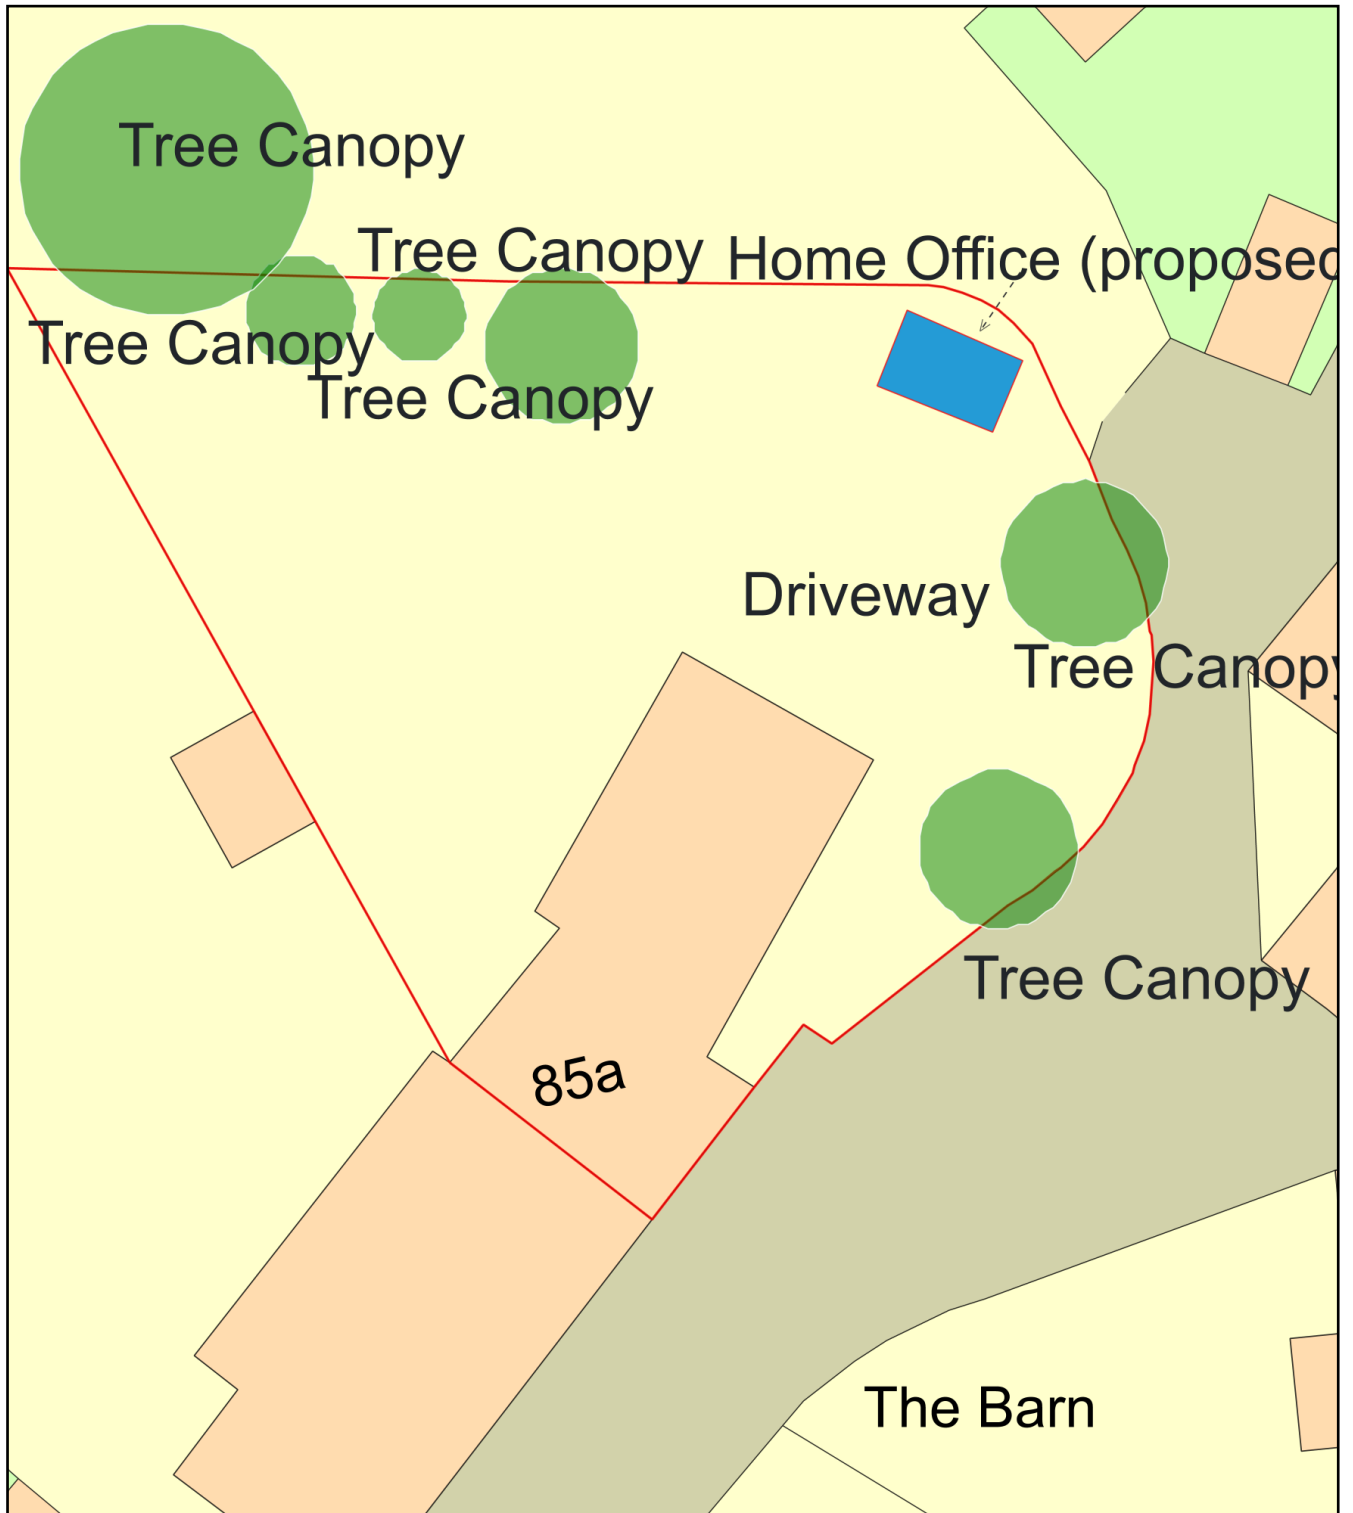

Plan Produced for: Nicholas Scott

Date Produced: 03 Oct 2022

Plan Reference Number: TQRQM22268175350540

Scale: 1:200 @ A4