



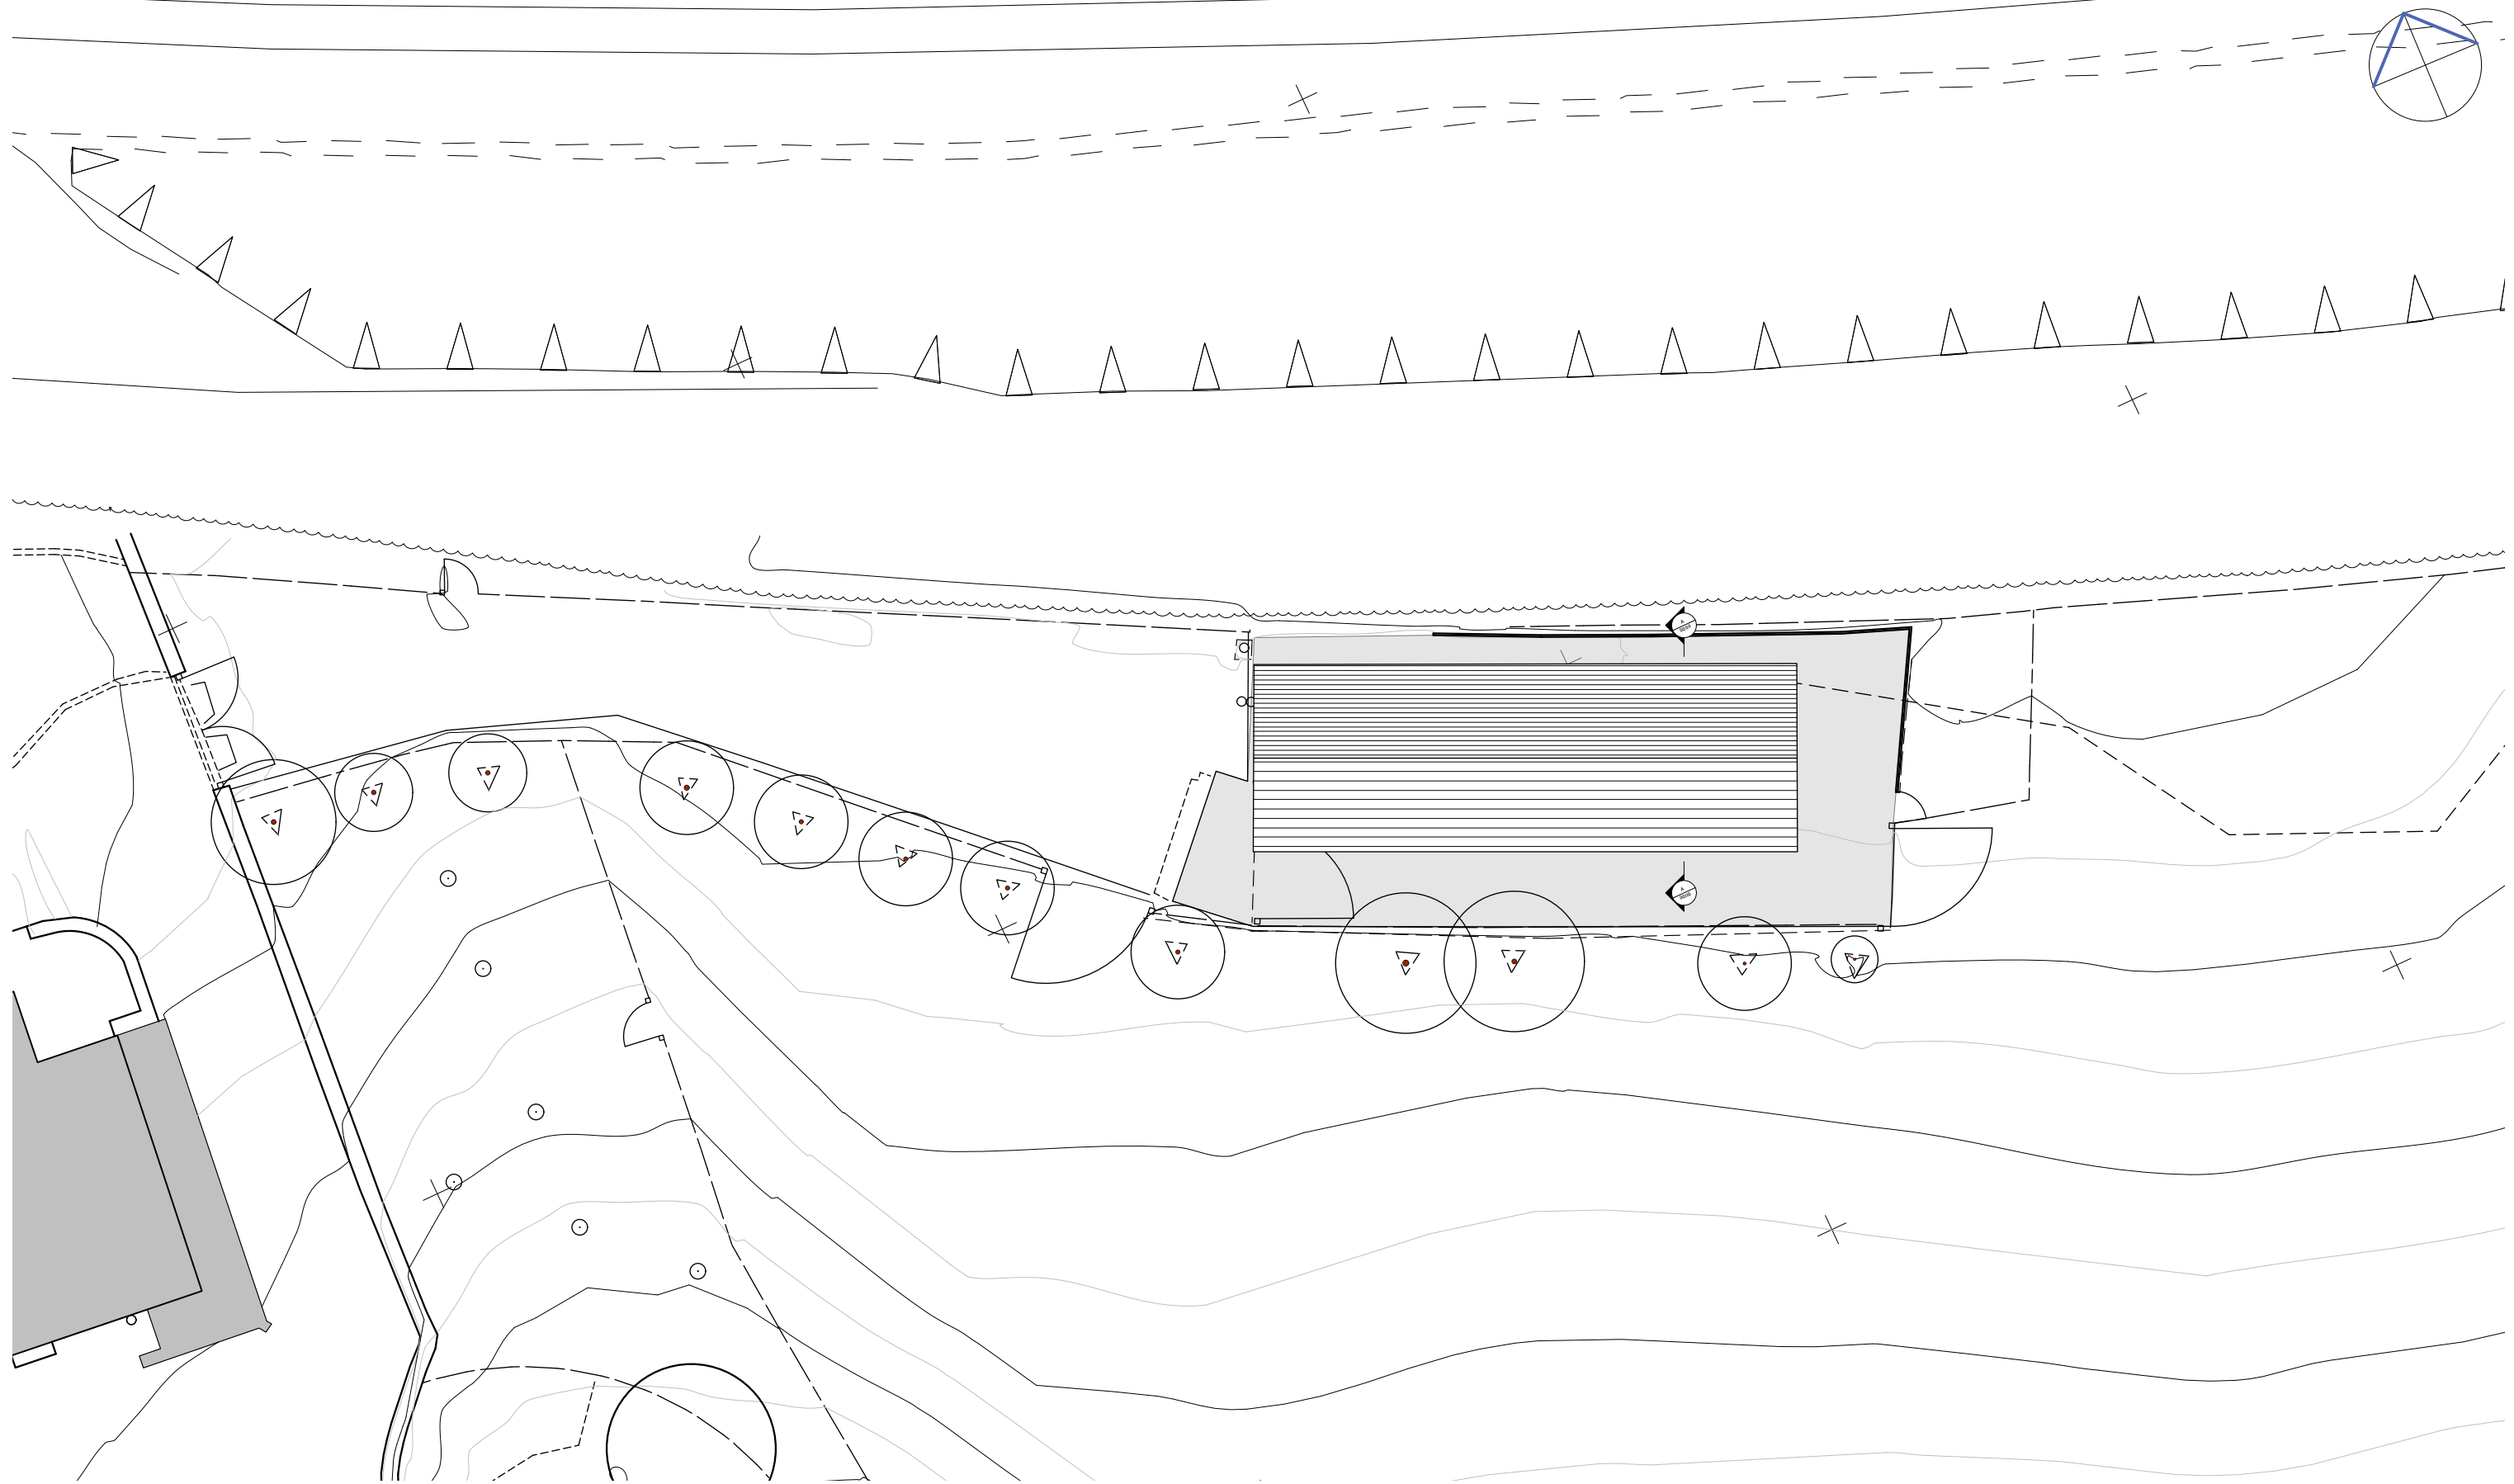

1 | 1:200
Site Plan

 

HEM
ARCHITECTS

📍 Parkhead House, Carver Street,
Sheffield, S1 4FS
☎ 0114 442 0123
💻 hemarchitects.co.uk
✉ hello@hemarchitects.co.uk

Scale @ A3: 1:200
Purpose: For Information
Status: S2 **Revision:** P1
Drawn: NS **Checked:** PT

PI 05/09/22 NS

For Information

Lower Hague


Proposed Site/Block Plan

Client: Keith Povah


Drawing No: PT138-HEM-00-ZZ-DR-A-00102

This drawing is the copyright of HEM Architects & should not be reproduced in whole or in part without their written permission.


PT138-HEM-00-ZZ-M3-A-00101.vwx

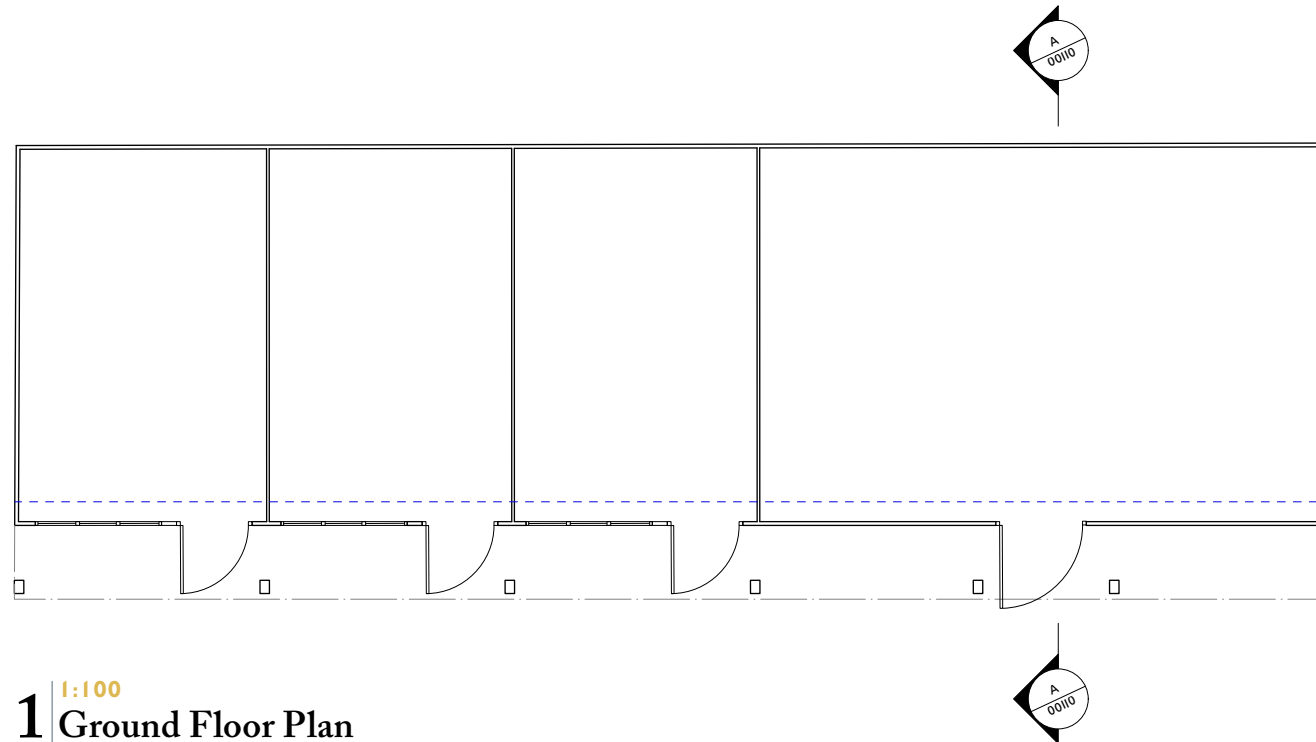


1 | 1:100
Ground Floor Plan

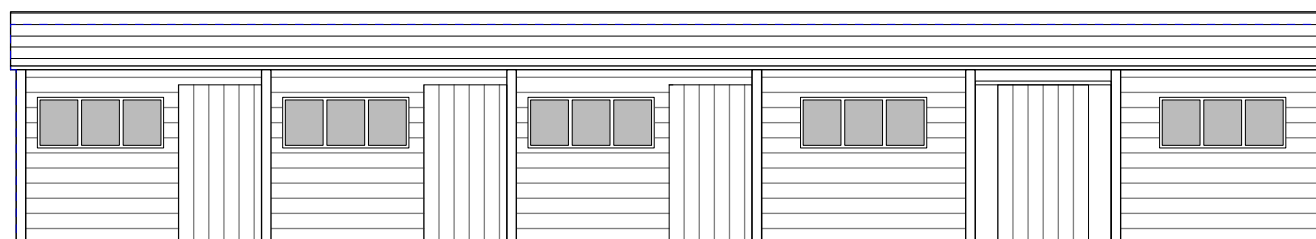


2 | 1:100
South Elevation

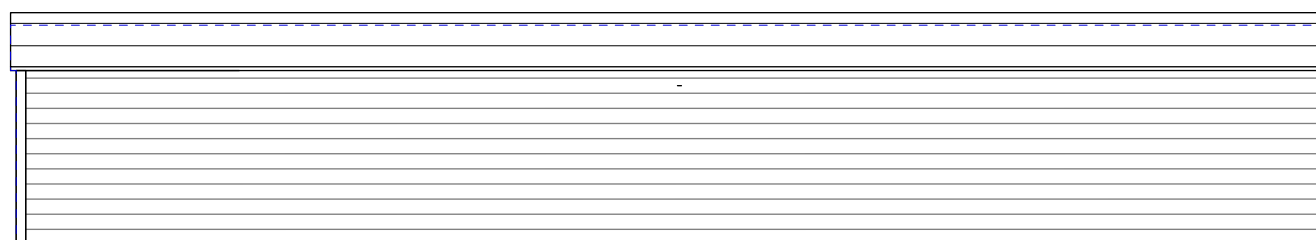


3 | 1:100
North Elevation

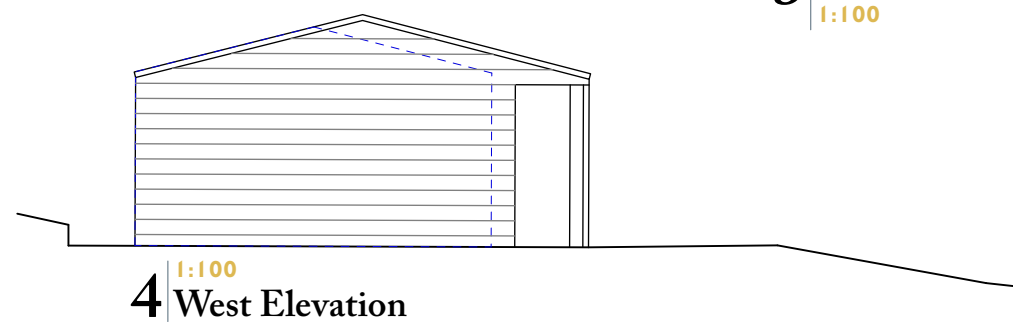


4 | 1:100
West Elevation

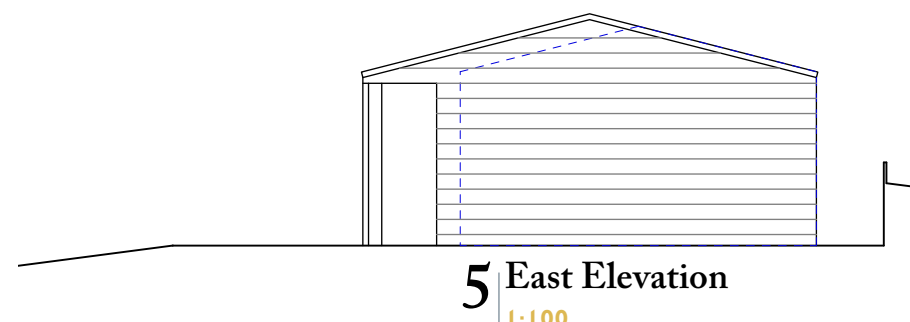

5 | 1:100
East Elevation

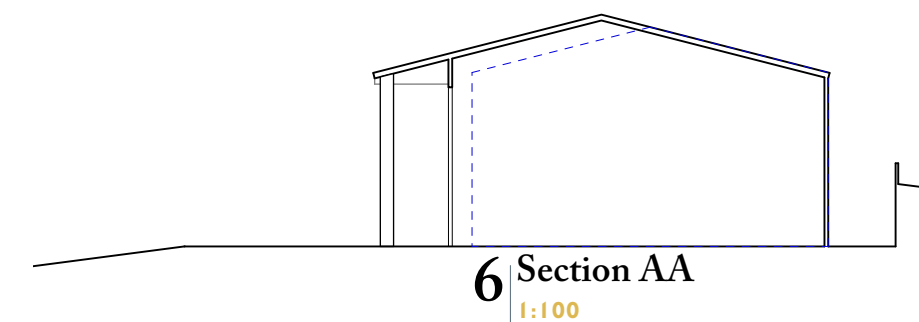

6 | 1:100
Section AA

 

Ordnance Survey © Crown Copyright 2019. All rights reserved. Licence number 100022432

HEM
ARCHITECTS

📍 Parkhead House, Carver Street,
Sheffield, S1 4FS
☎ 0114 442 0123
💻 hemarchitects.co.uk
✉ hello@hemarchitects.co.uk

Scale @ A3: 1:100
Purpose: For Information
Status: S2 Revision: P1
Drawn: NS Checked: PT

PI 05/09/22 NS

For Information

Lower Hague
Proposed Drawings

Client: Keith Povah

Drawing No: PT138-HEM-00-ZZ-DR-A-00110

This drawing is the copyright of HEM Architects & should not be reproduced in whole or in part without their written permission.

PT138-HEM-00-ZZ-M3-A-00101.vwx