

A

B

C

D

E


1

2


3

4


REVISION HISTORY				
REVISION LEVEL	REVISION	DATE DD - MM - YY	REVISED BY	CHECKED BY
A	PRINT SIZE	06/11/22	AA	TA

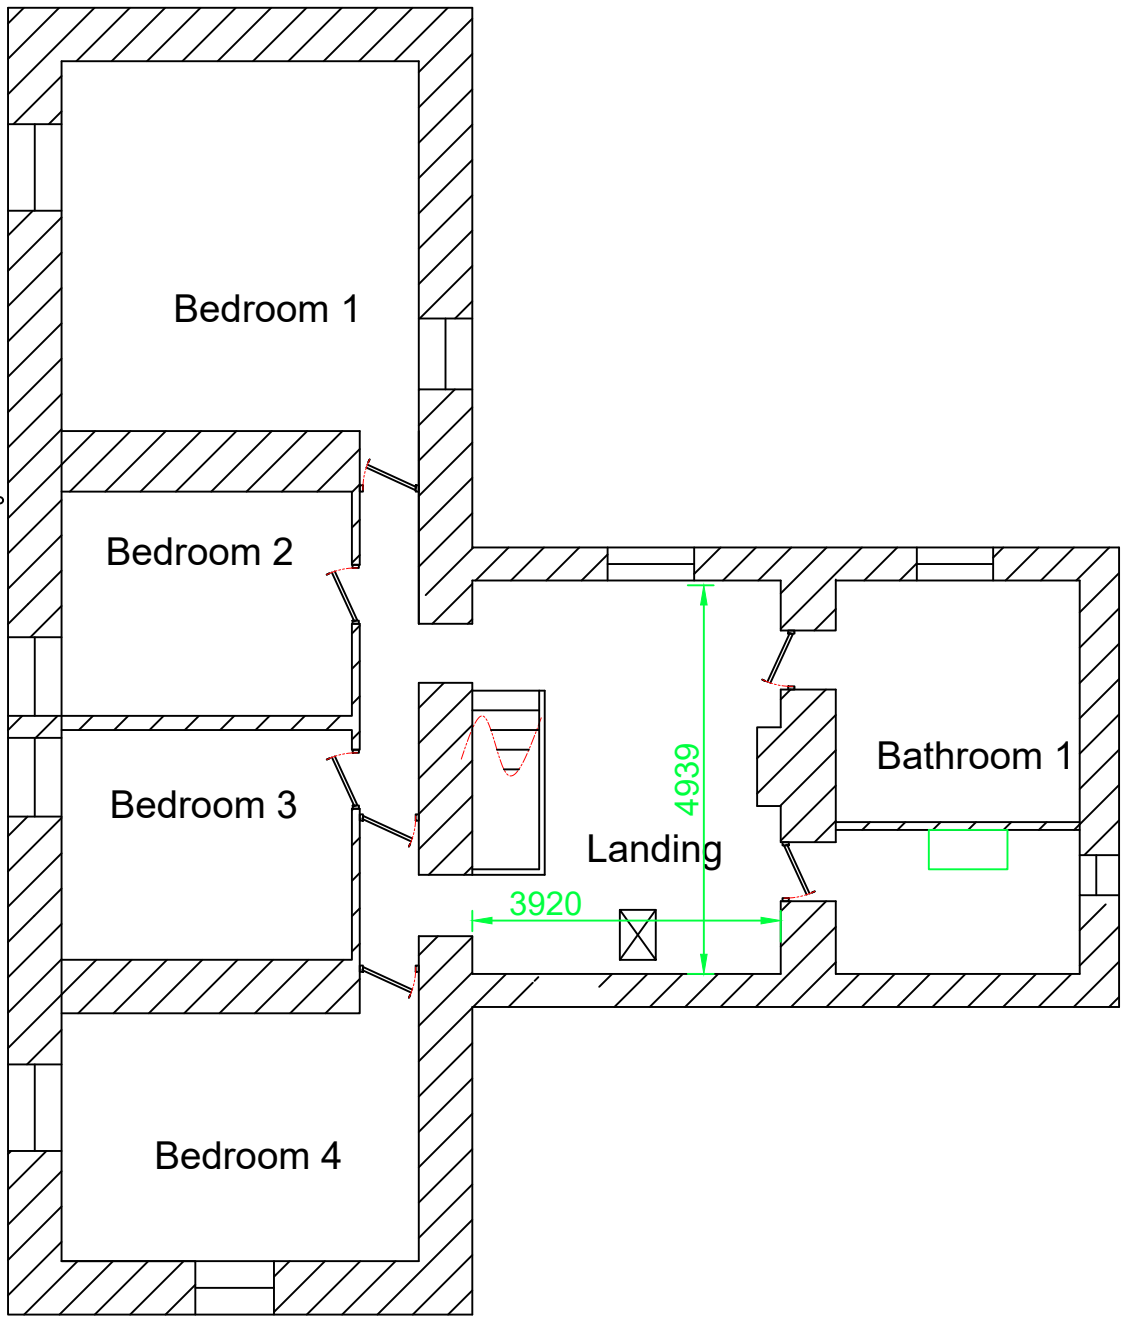


Existing 1st floor layout

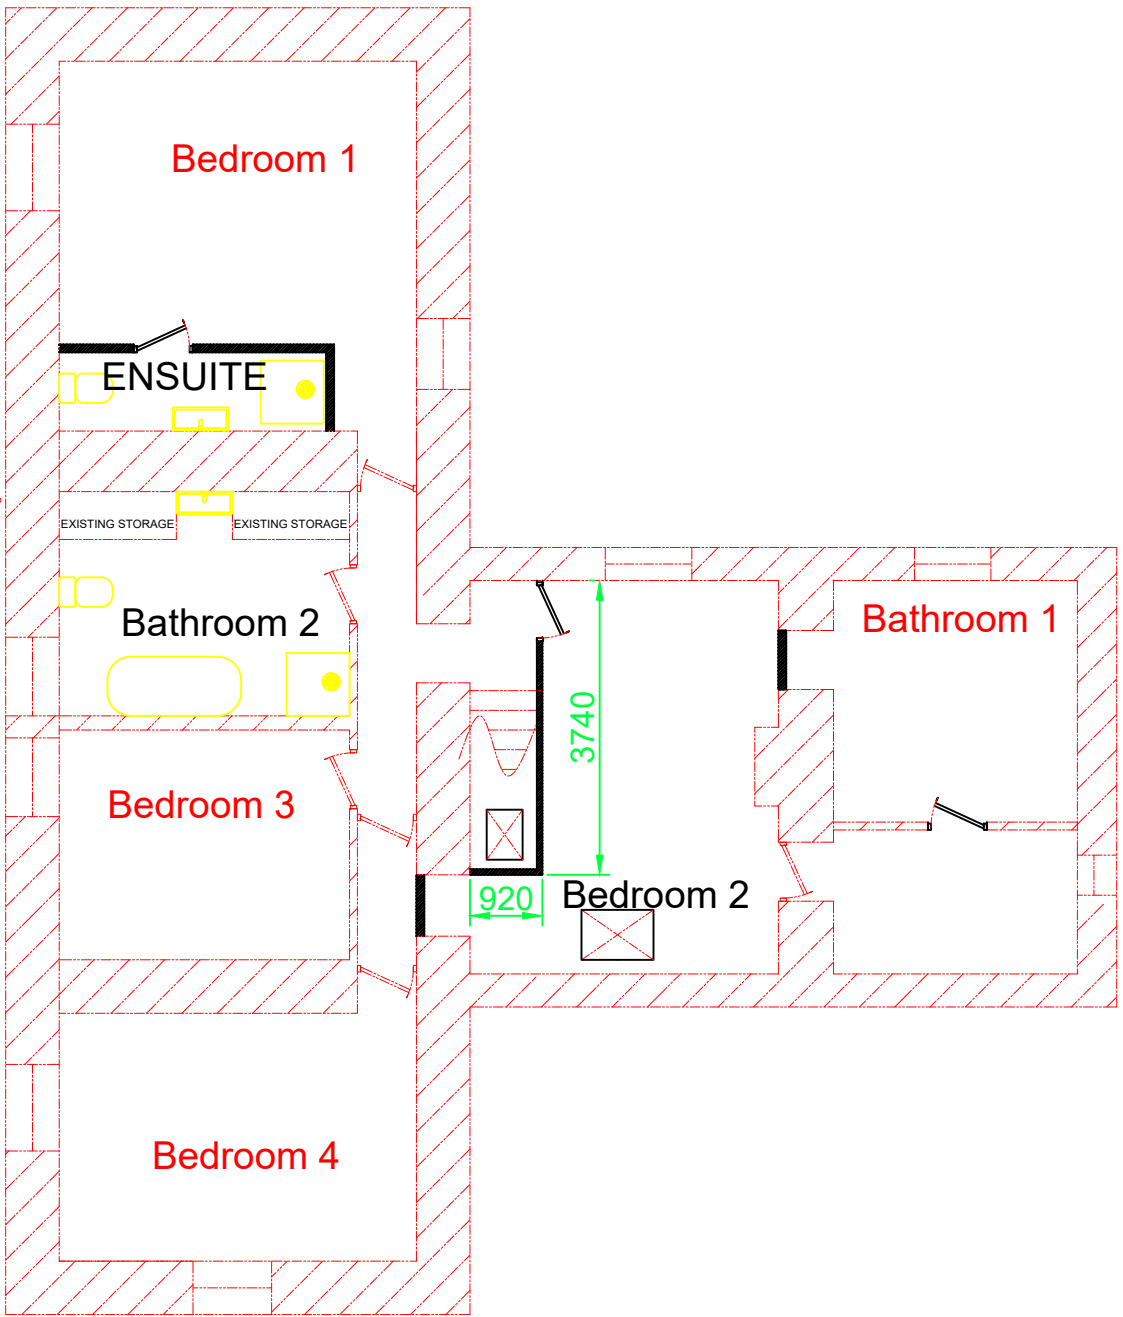

Proposed 1st floor layout

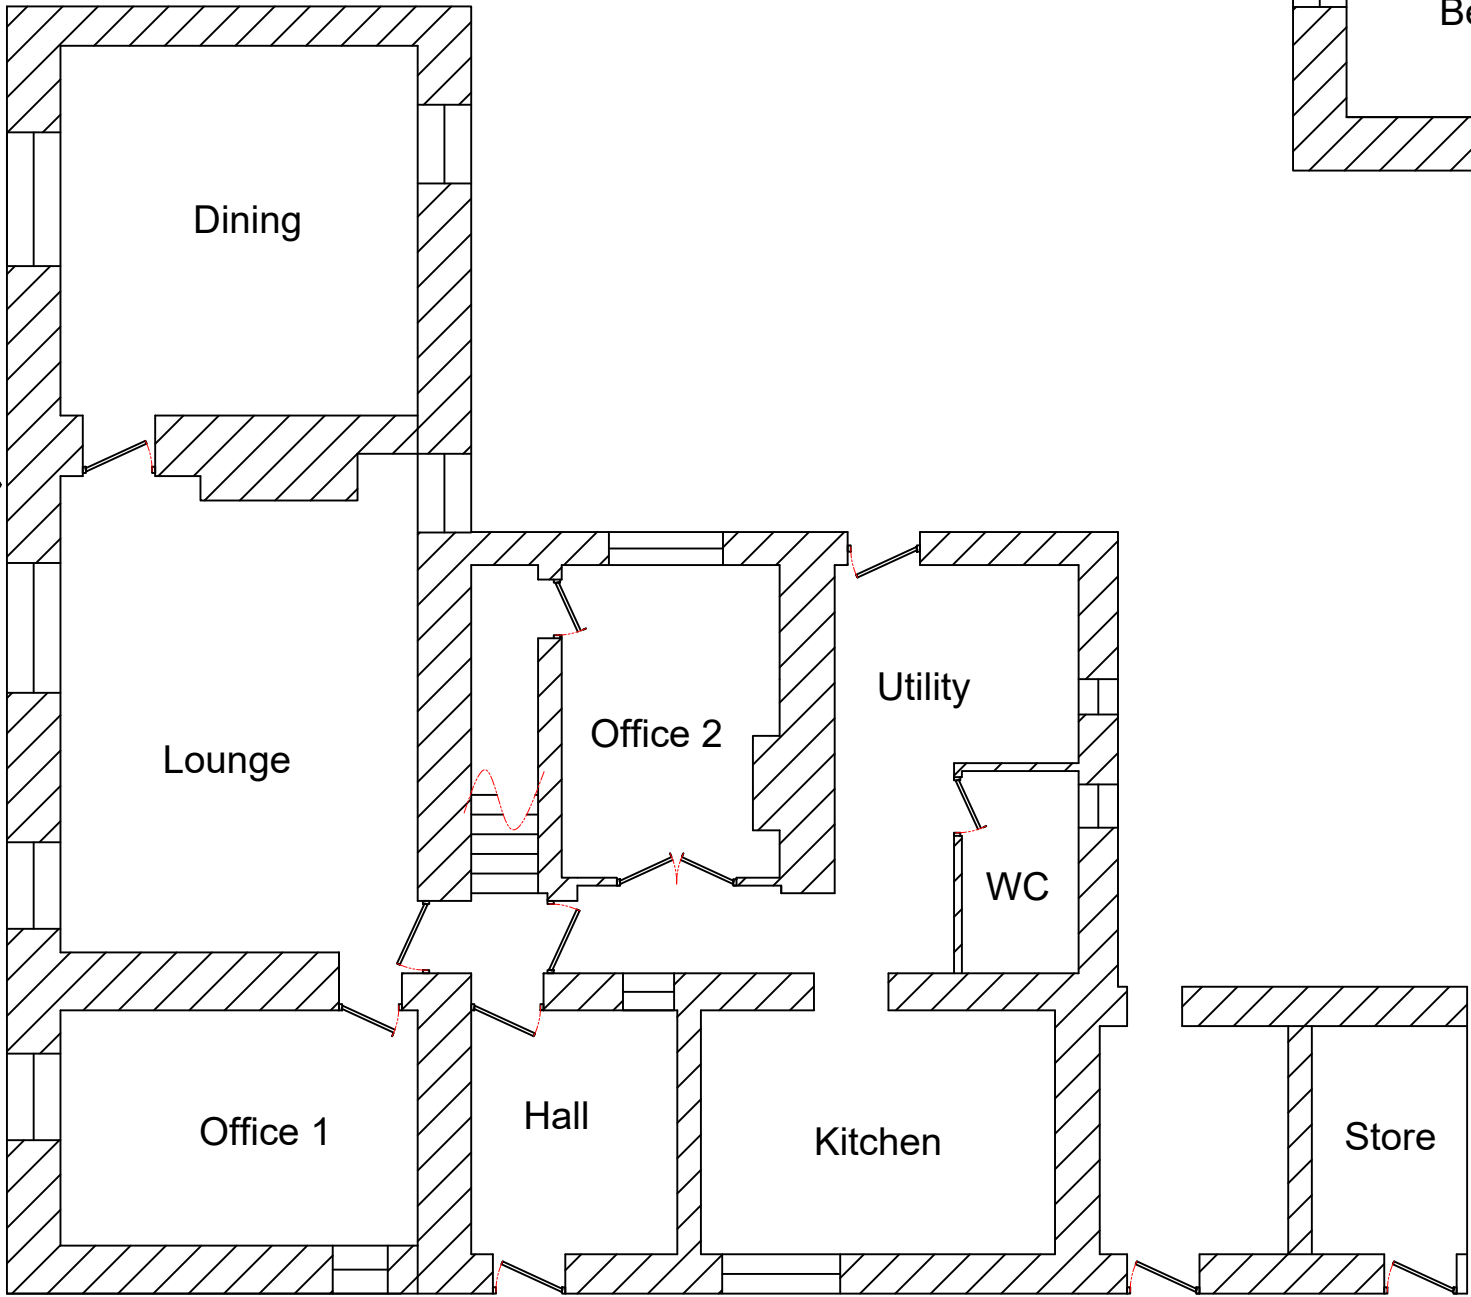

Existing & proposed ground floor

 

THIS SHEET		NEXT SHEET	
DRAWN AA	APPROVED BY TA	IF NO OTHER TOLERANCE GIVEN ±50	DATE 13/10/22
PROJECTION 	CLIENT DAKIN COTTAGE	SCALE 1:100	
REFERENCE DOCUMENTS	TITLE FLOOR PLANS	ORIGINAL SIZE: A2	
SYMBOL LIBRARY	DRAWING NUMBER 01-SK177JJ		PAGE